


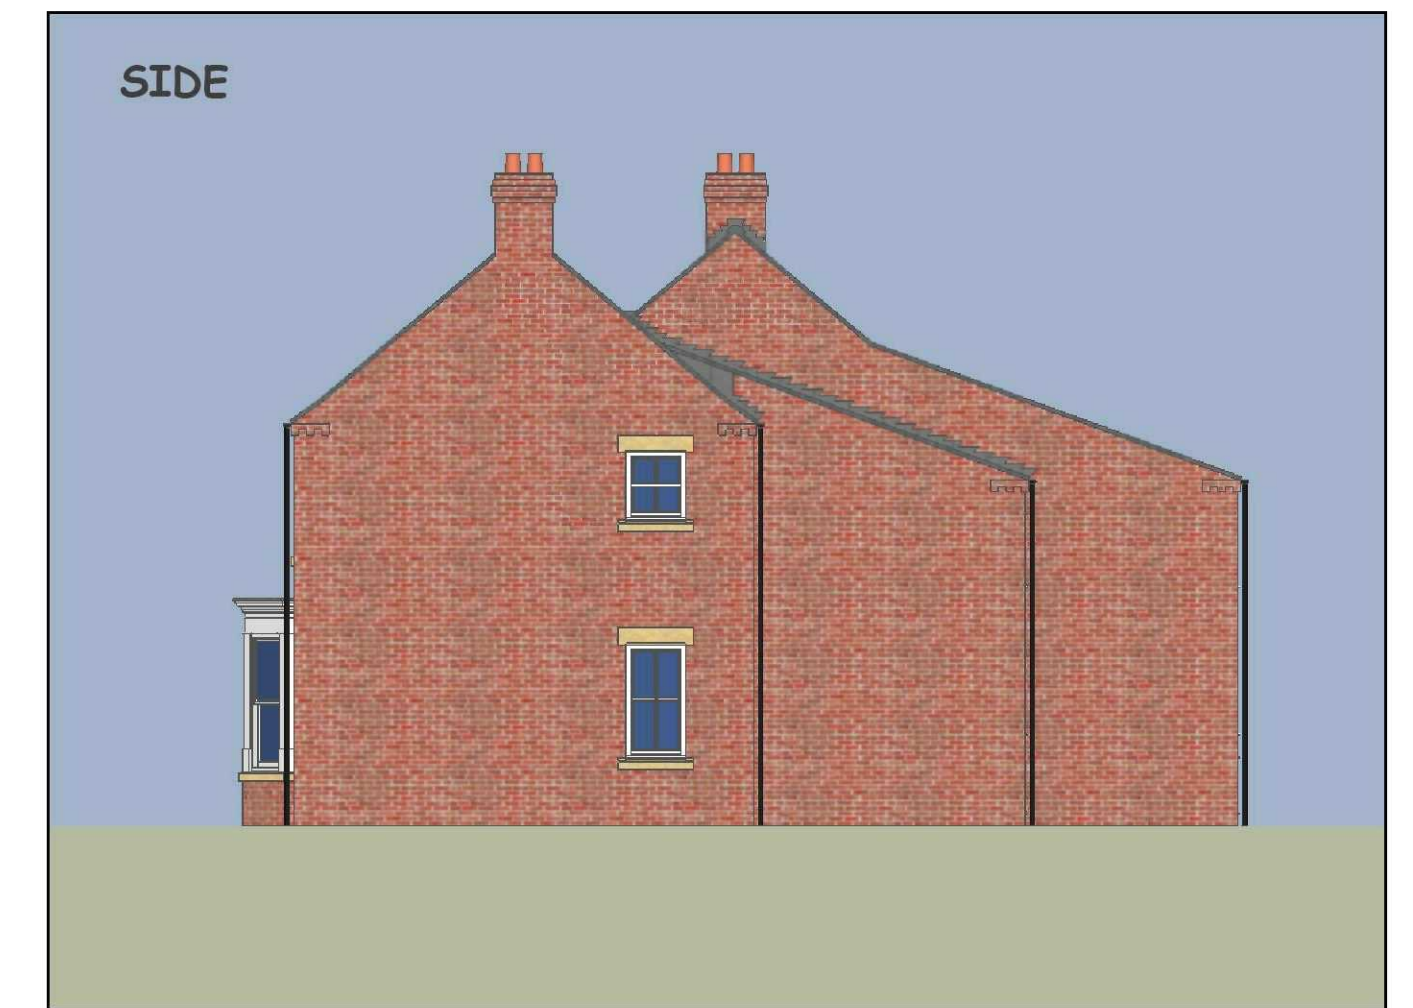
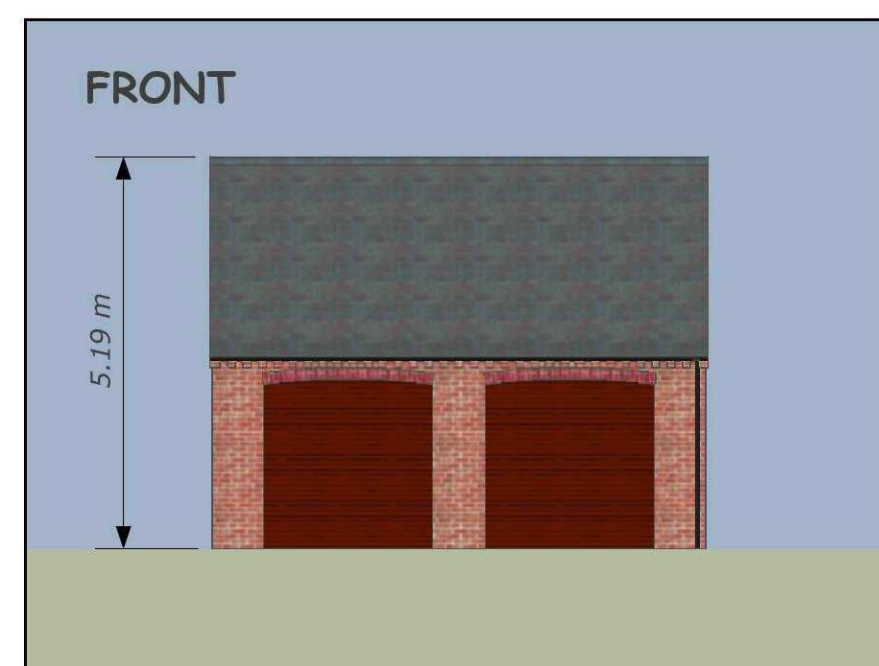


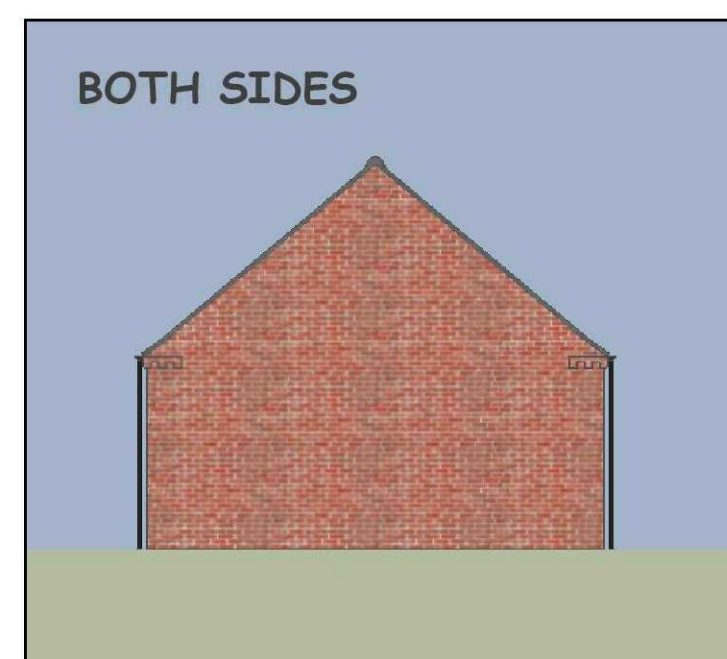


HOUSE ELEVATIONS

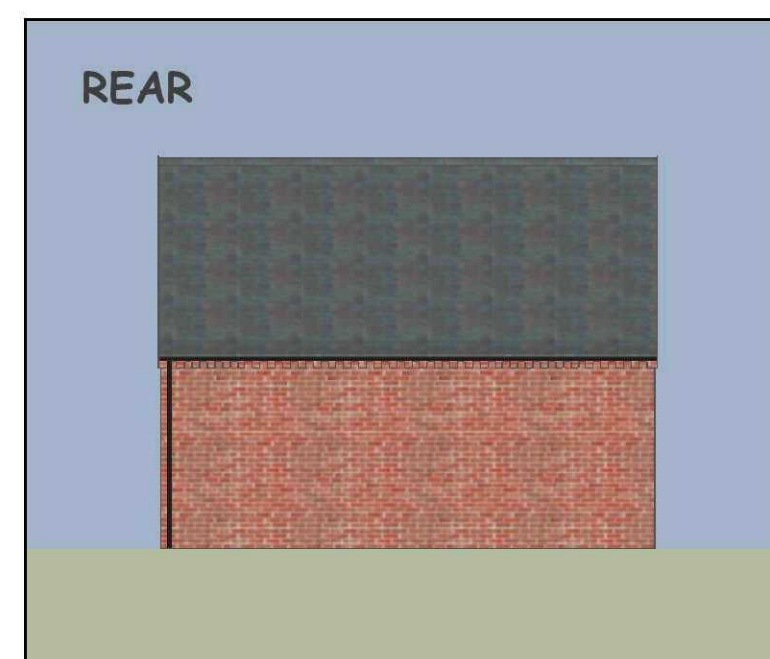

GARAGE ELEVATIONS

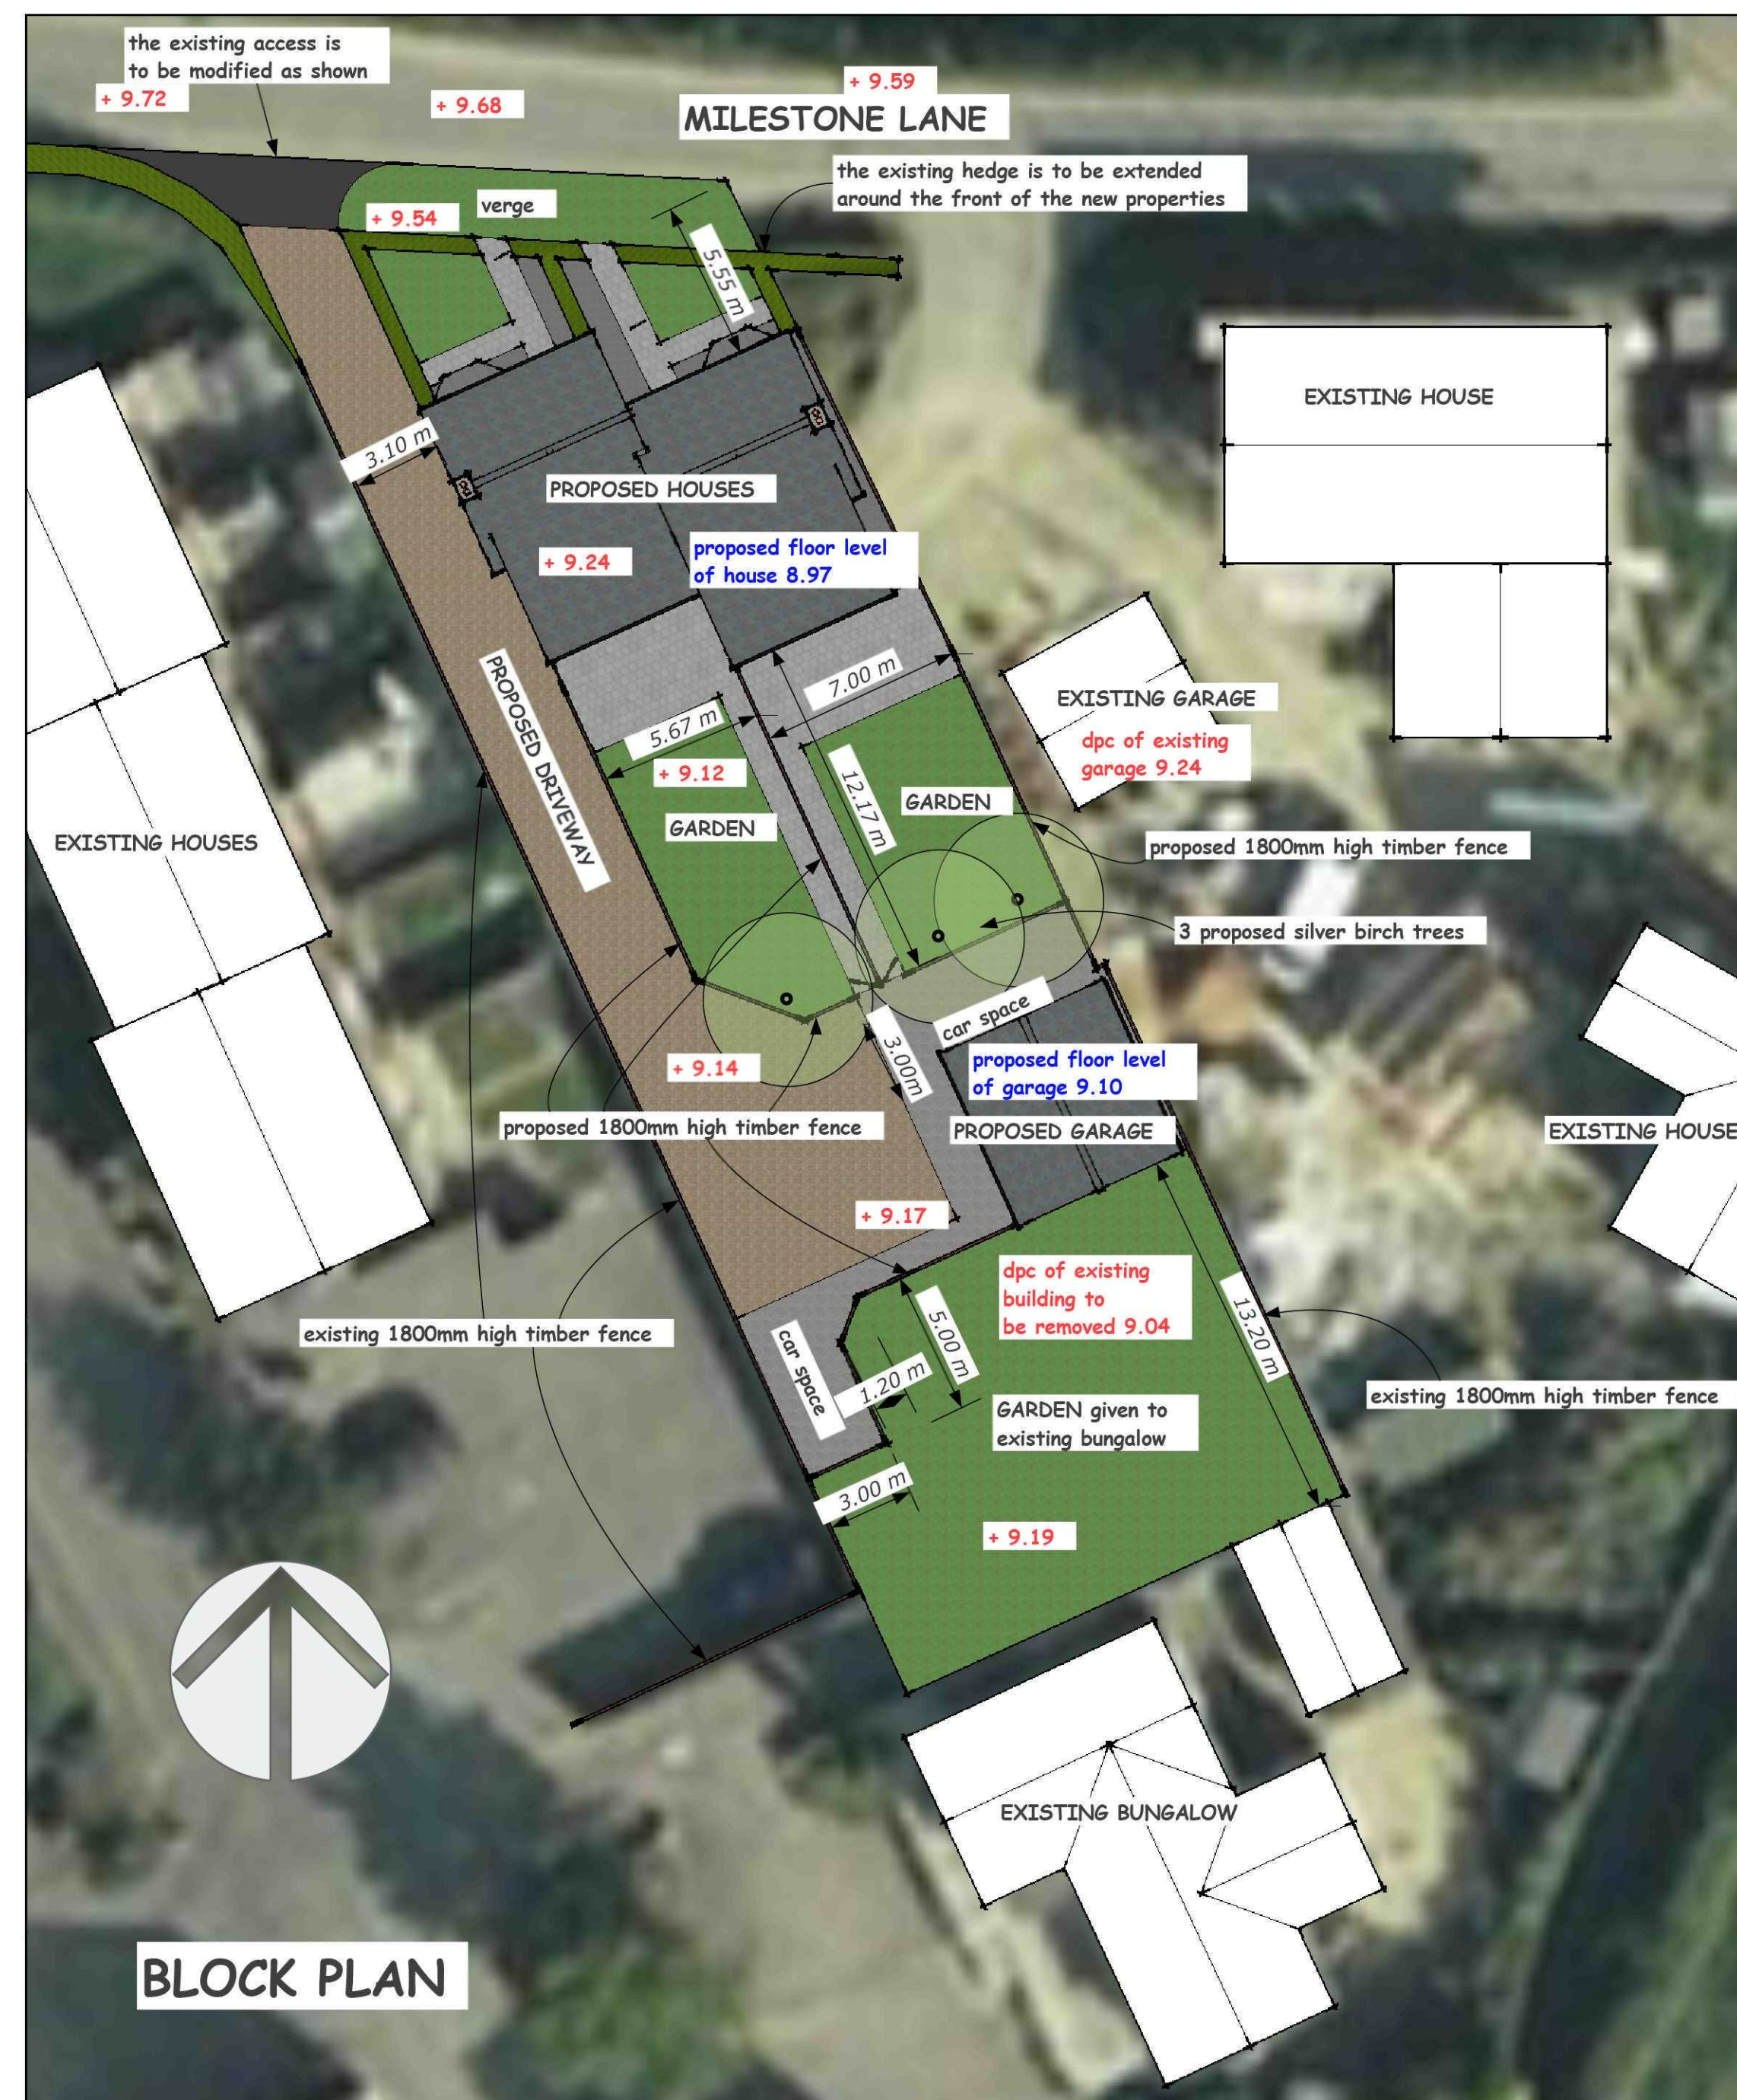

BLOCK PLAN

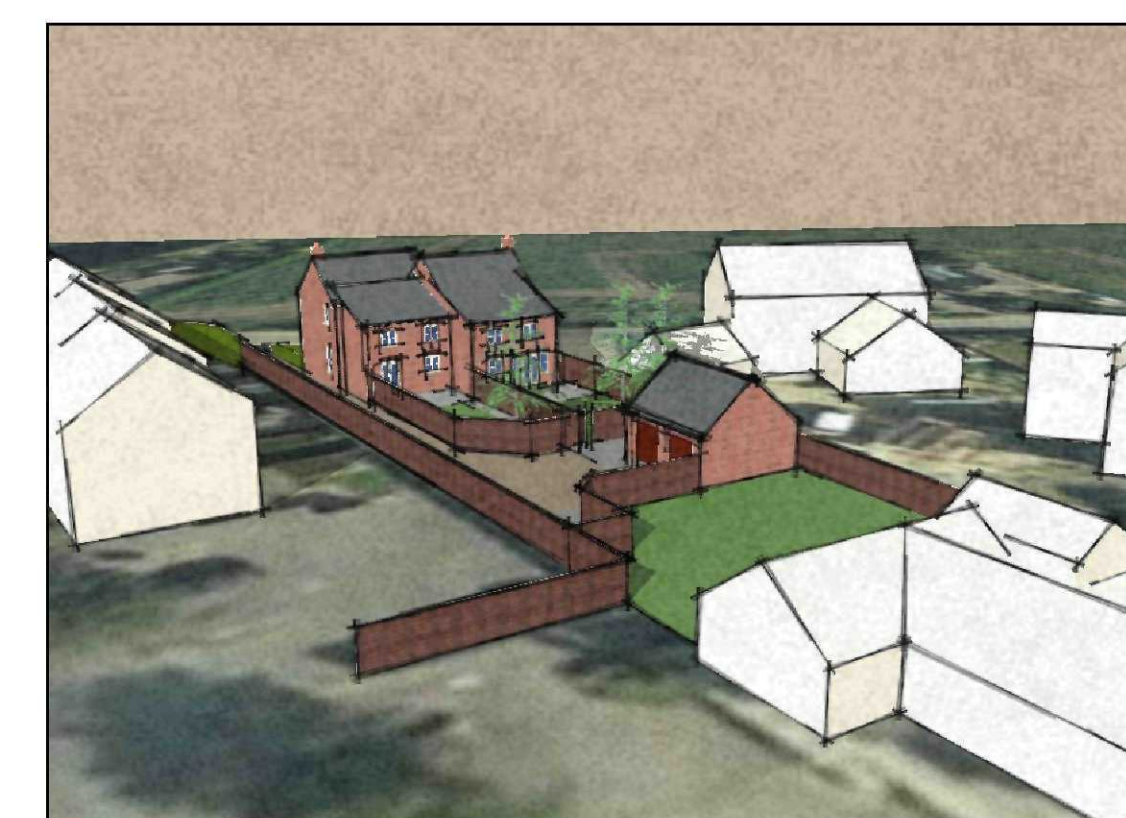

3D VIEWS

SITE LEVELS
 THE DATUM LEVEL THE SITE RELATES TO IS THE COVER OF THE FOUL WATER MANHOLE AT THE JUNCTION OF MILESTONE LANE AND FLAXMILL COVER LEVEL 10.00.
 + 9.30 EXISTING SITE LEVEL
 + 9.30 PROPOSED SITE LEVEL

GR MERCHANT LTD.

4 WRIGHTS MEWS 12A PARK ROAD HOLBEACH SPALDING Lincs PE12 7EE

TEL 01406 490800 FAX 01406 425744 E-MAIL gr.merchant@btconnect.com

PROJECT PROPOSED RESIDENTIAL DEVELOPMENT 2 PROPERTIES OFF MILESTONE LANE PINCHBECK Lincs

CLIENT MR W SCHOFIELD

DRAWING PROPOSED ELEVATIONS 3D VIEWS AND BLOCK PLAN

JOB REF 2260/11 DRAWING NO 02 DATE JUN 2011 DRAWN JPW

SCALES 1/100 1/200 AND NO SCALES TO 3D VIEWS