
**DRAWING NOTES**

COPYRIGHT ©
This drawing and the details herein are the copyright of MBH Design Studio Ltd. and must not be reproduced, altered or passed to any third party without prior written consent.

This drawing has been produced for the project listed below, is submitted in support of this application application to the Local Planning Authority and is not intended for use by any other person or for any other purpose.

Every effort has been made to ensure the accuracy of these drawings, however MBH Design Studio Ltd. accept no responsibility for any discrepancies arising from the reuse of survey information and preliminary drawings commissioned by the Applicant from others.

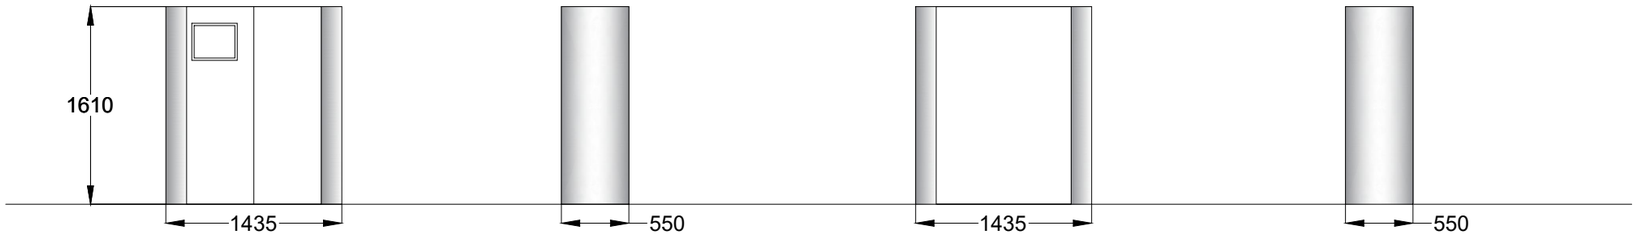


A/W VAC
ELEVATION A - ***SOUTH***
SCALE - 1:50


A/W VAC
ELEVATION B - ***WEST***
SCALE - 1:50

A/W VAC
ELEVATION C - ***NORTH***
SCALE - 1:50

A/W VAC
ELEVATION D - ***EAST***
SCALE - 1:50

ELEVATION - C - ***NORTH***


ELEVATION - B - ***WEST***

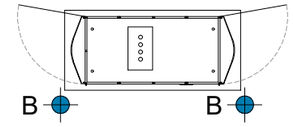


ELEVATION - D - ***EAST***

ELEVATION - A - ***SOUTH***

AIR WATER AND VAC UNIT
SCALE - 1:50

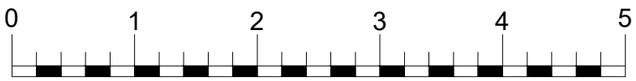


SCALE - METRES - 1:50

| REV | DATE | DESCRIPTION | DRAWN/CHECKED |
|---|---|---|---|
| | - | - | - |
| REVISION NOTES | | | |

PLANNING

mbh
MBH Design Studio Ltd.
Rosemount House, Rosemount Avenue, West Byfleet, Surrey, KT14 6LB
www.mbhltd.com t: 01932 352 727 f: 01932 351 545

CLIENT
mfg motor fuel group

PROJECT
FS2083 - PINCH BECK MORRISONS
WARDENTREE ROAD
SPALDING
PE11 3UU

DRAWING TITLE
AIR/WATER AND VAC ELEVATIONS

| DRAWN BY | DATE | SCALE | PAPER SIZE |
|---|---|---|---|
| DT | 28.05.2024 | 1:50 | A3 |
| CHECKED BY | DRAWING NUMBER | | REV. |
| JN | 14314-FS2083-211 | | - |