



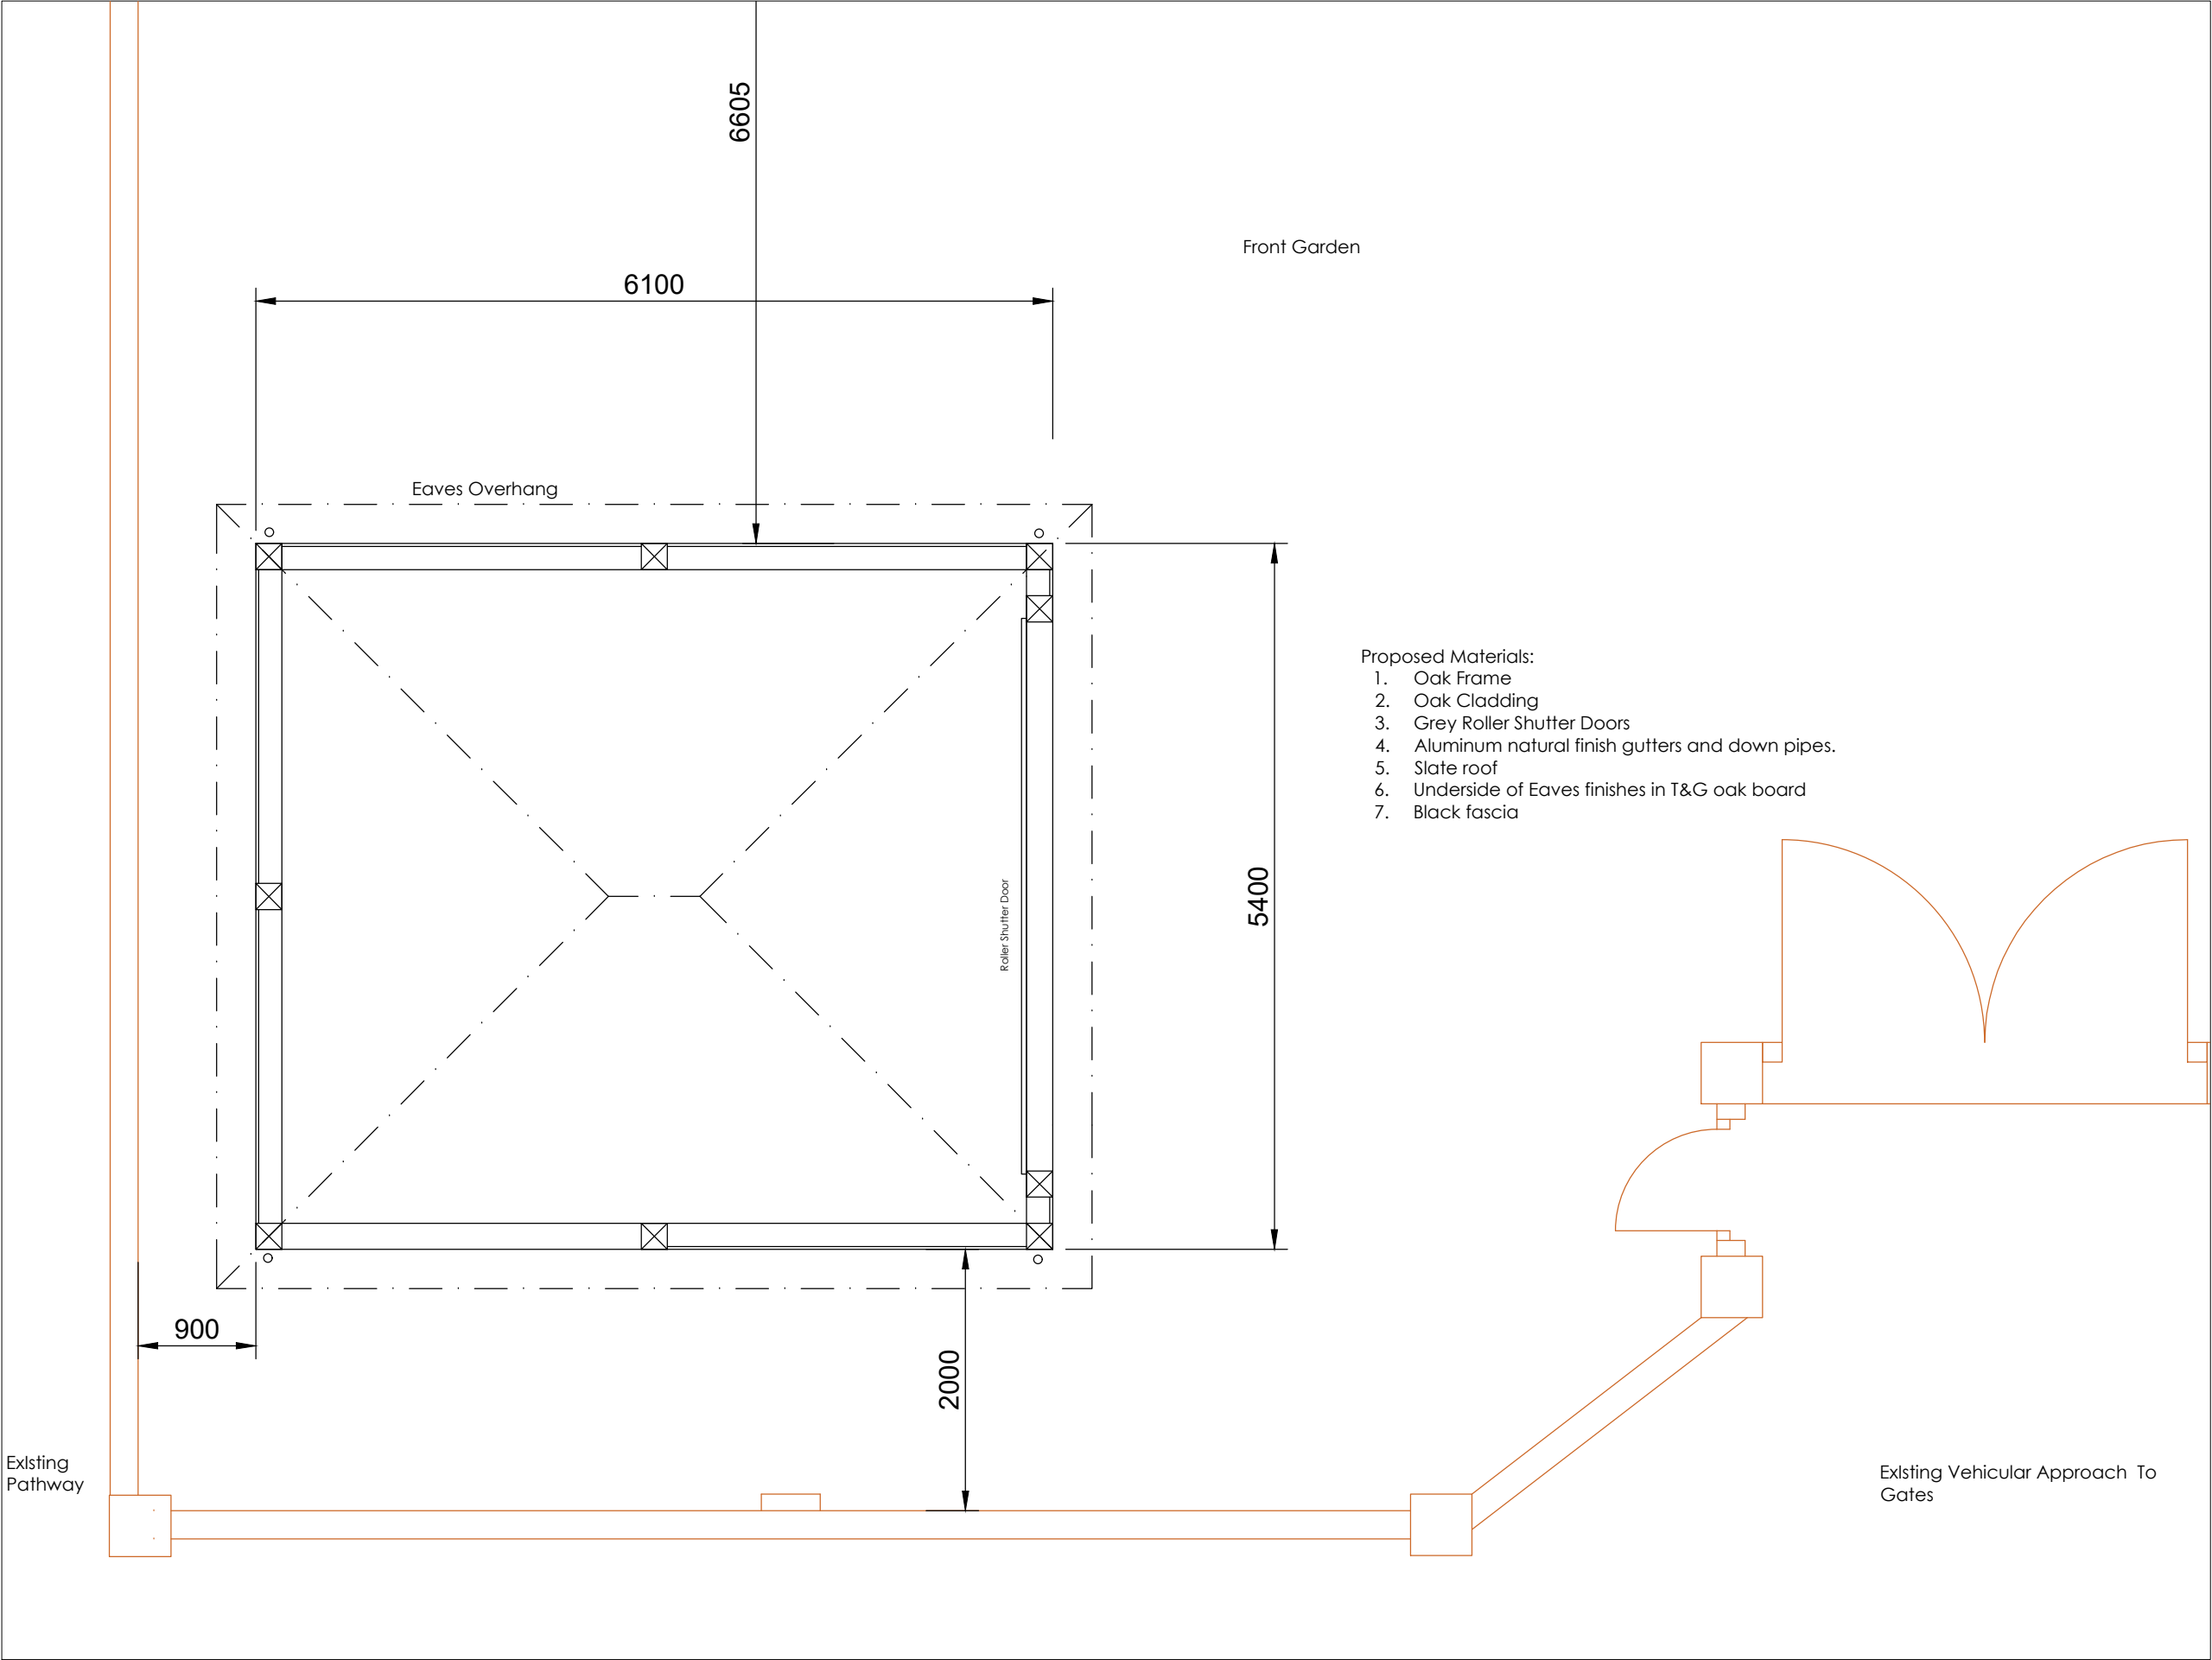

- Proposed Materials:
- 1. Oak Frame
 - 2. Oak Cladding
 - 3. Grey Roller Shutter Doors
 - 4. Aluminum natural finish gutters and down pipes.
 - 5. Slate roof
 - 6. Underside of Eaves finishes in T&G oak board
 - 7. Black fascia

Copyright of this drawing is reserved by GadARCH DESIGN and issued on the condition that it is not copied, reproduced or disclosed to any third party either wholly or in part without the consent in writing of GadARCH DESIGN.
The contractor must verify all dimensions on site before making shop drawings or commencing work of any kind. No dimensions to be scaled from this drawing.

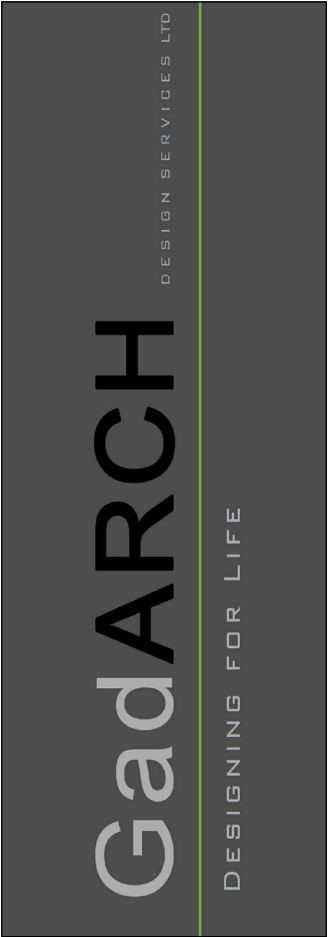

Revision		Date			
Client					
Mr W Telford 43 Knight Street Pinchbeck Spalding Lincolnshire PE11 3RA					
Project					
Proposed New Garage					
Location					
AS Above					
Title					
Proposed Front Garden Plan					
Date		Scale		Drawn	Checked
10/03/2021	A1	A2	A3	MC	GG
			1:50		
				Status	PLANNING
Drawing Reference No.					
21-010/04/05				Revision	
GADARCH DESIGN SERVICES LTD					
The Design Studio, Carpenters House, 17 High Street, South Kyme, LN4 4AD Tel: 01526 860735 M:07905994537 E:info@gadarchdesignservices.co.uk					

PROPOSED FRONT GARDEN PLAN Scale 1:50