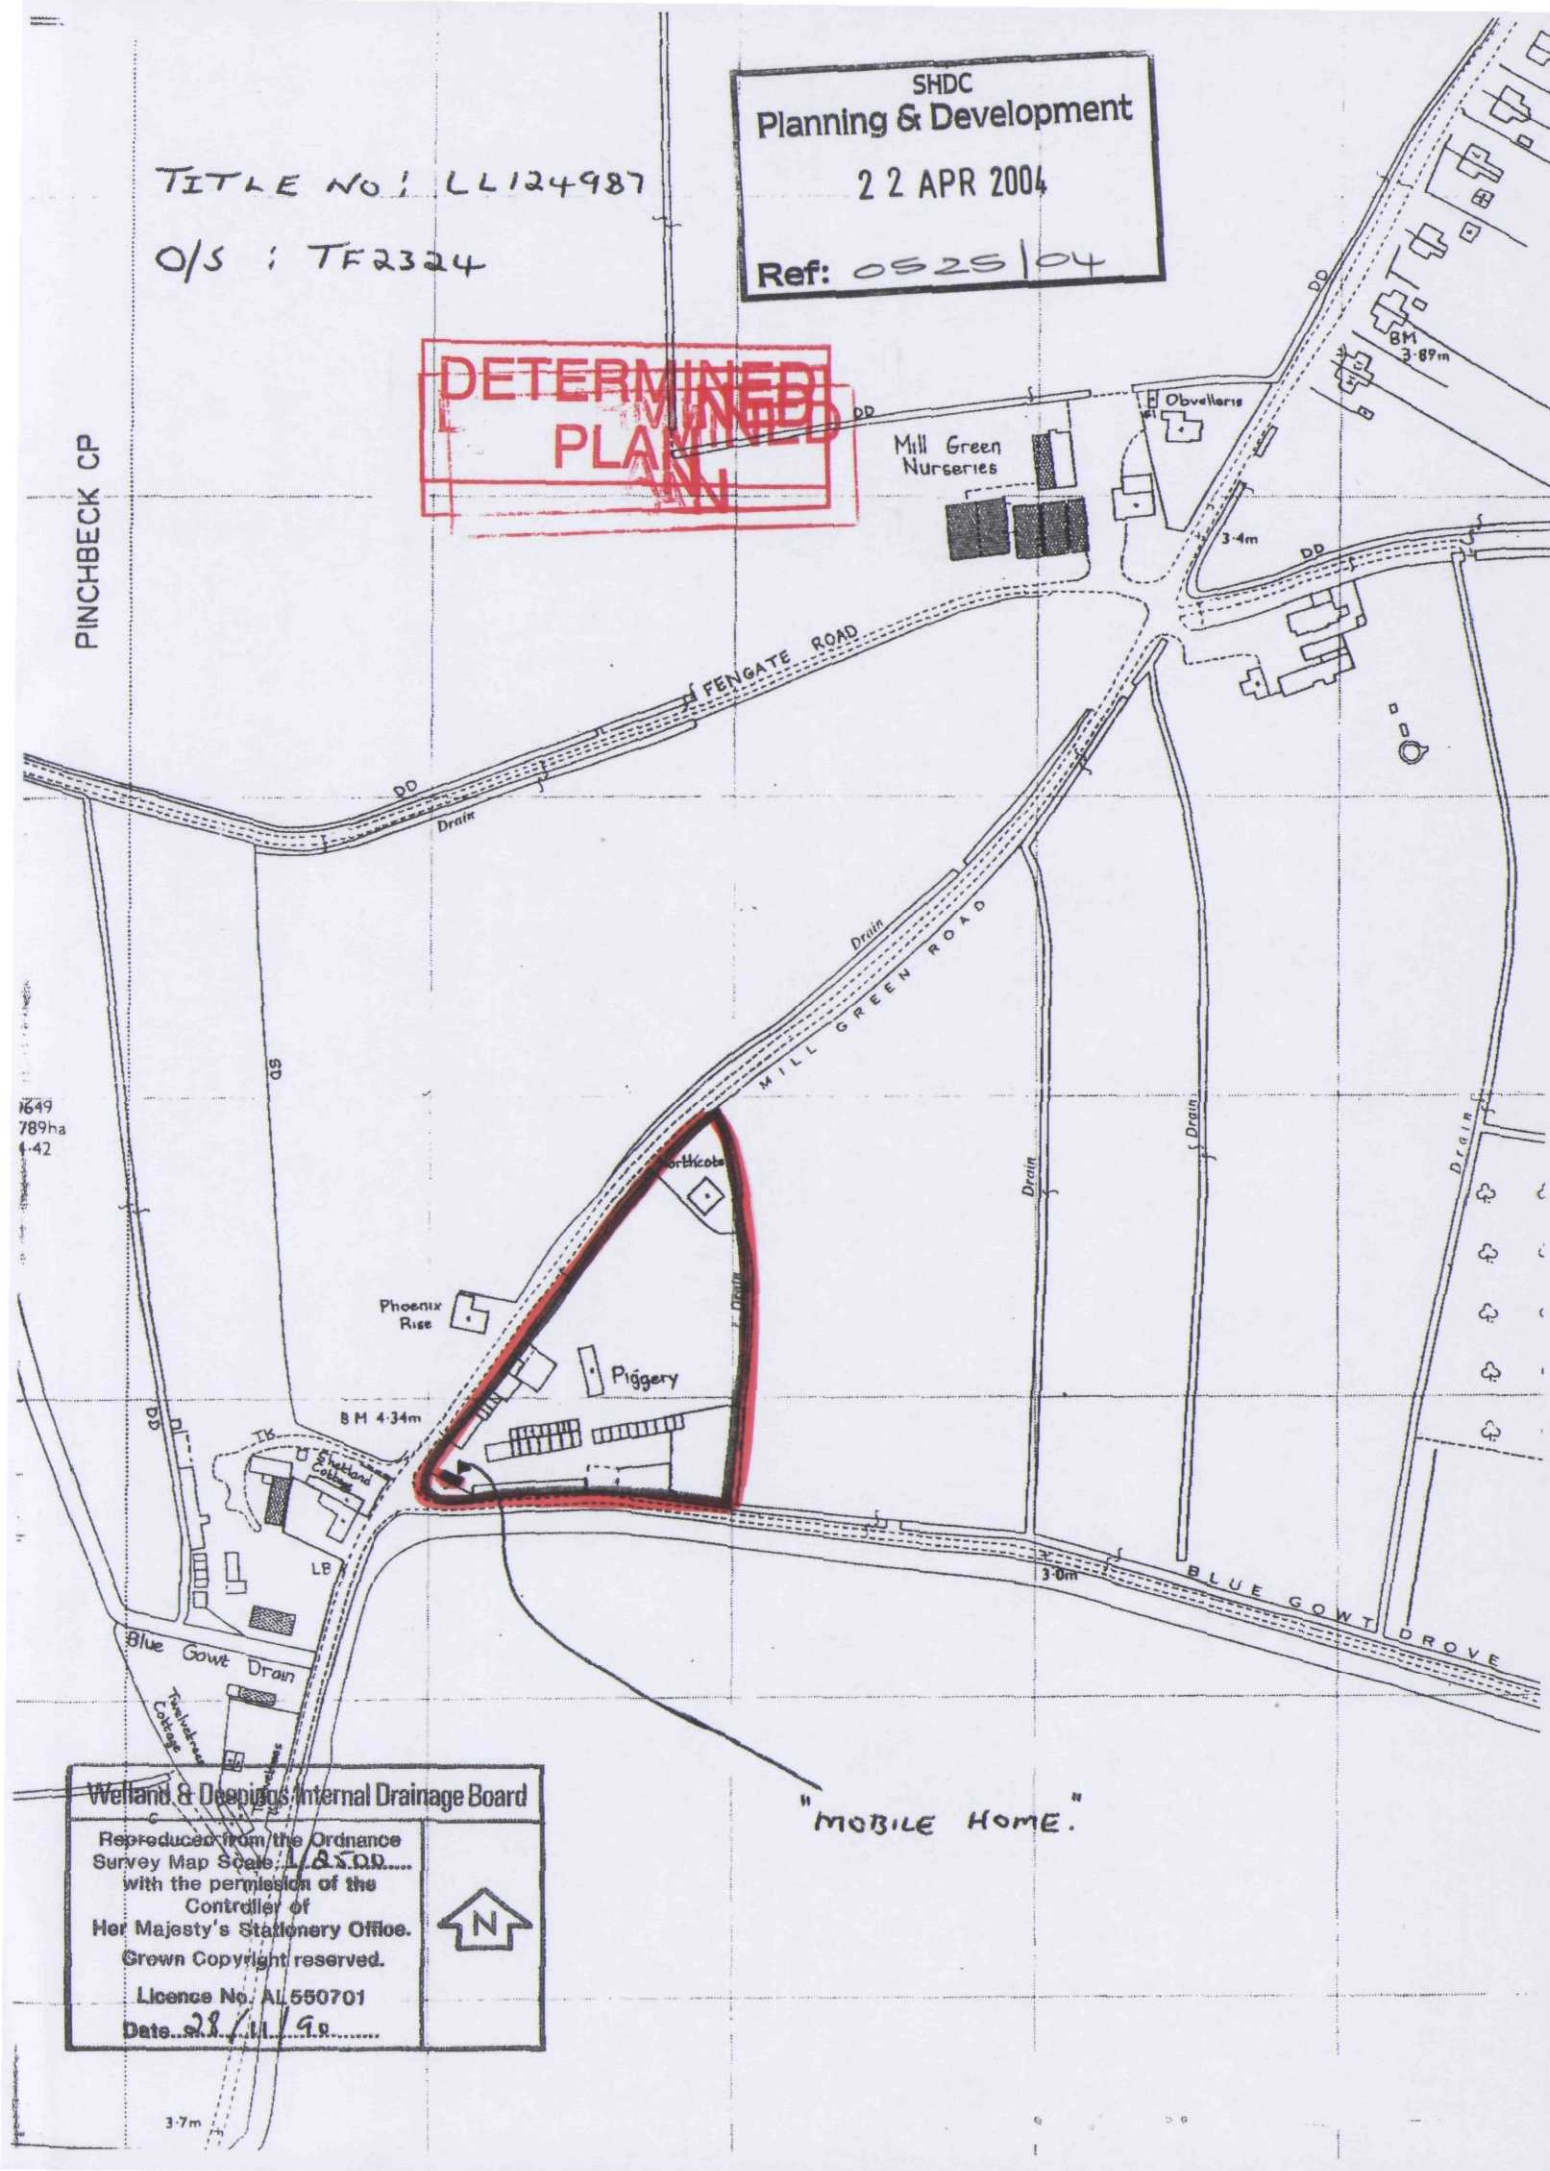

SHDC
Planning & Development
22 APR 2004
Ref: 0525/04
TITLE No: LL124987
O/S : TF2324
DETERMINED
PLANNING
PINCHBECK CP
FENGATE ROAD
MILL GREEN ROAD
BLUE GOWT DROVE
Mill Green Nurseries
Obvellaris
Phoenix Rise
Piggery
Shetland Cottage
Blue Gowt Drain
Twelvebridges Cottage
DD
Drain
8M 3·89m
3·4m
8M 4·34m
3·0m
3·7m
"MOBILE HOME."
Welland & Deepings Internal Drainage Board
Reproduced from the Ordnance Survey Map Scale 1/2500 with the permission of the Controller of Her Majesty's Stationery Office. Crown Copyright reserved.
Licence No. AL 550701
Date 28/11/96
N