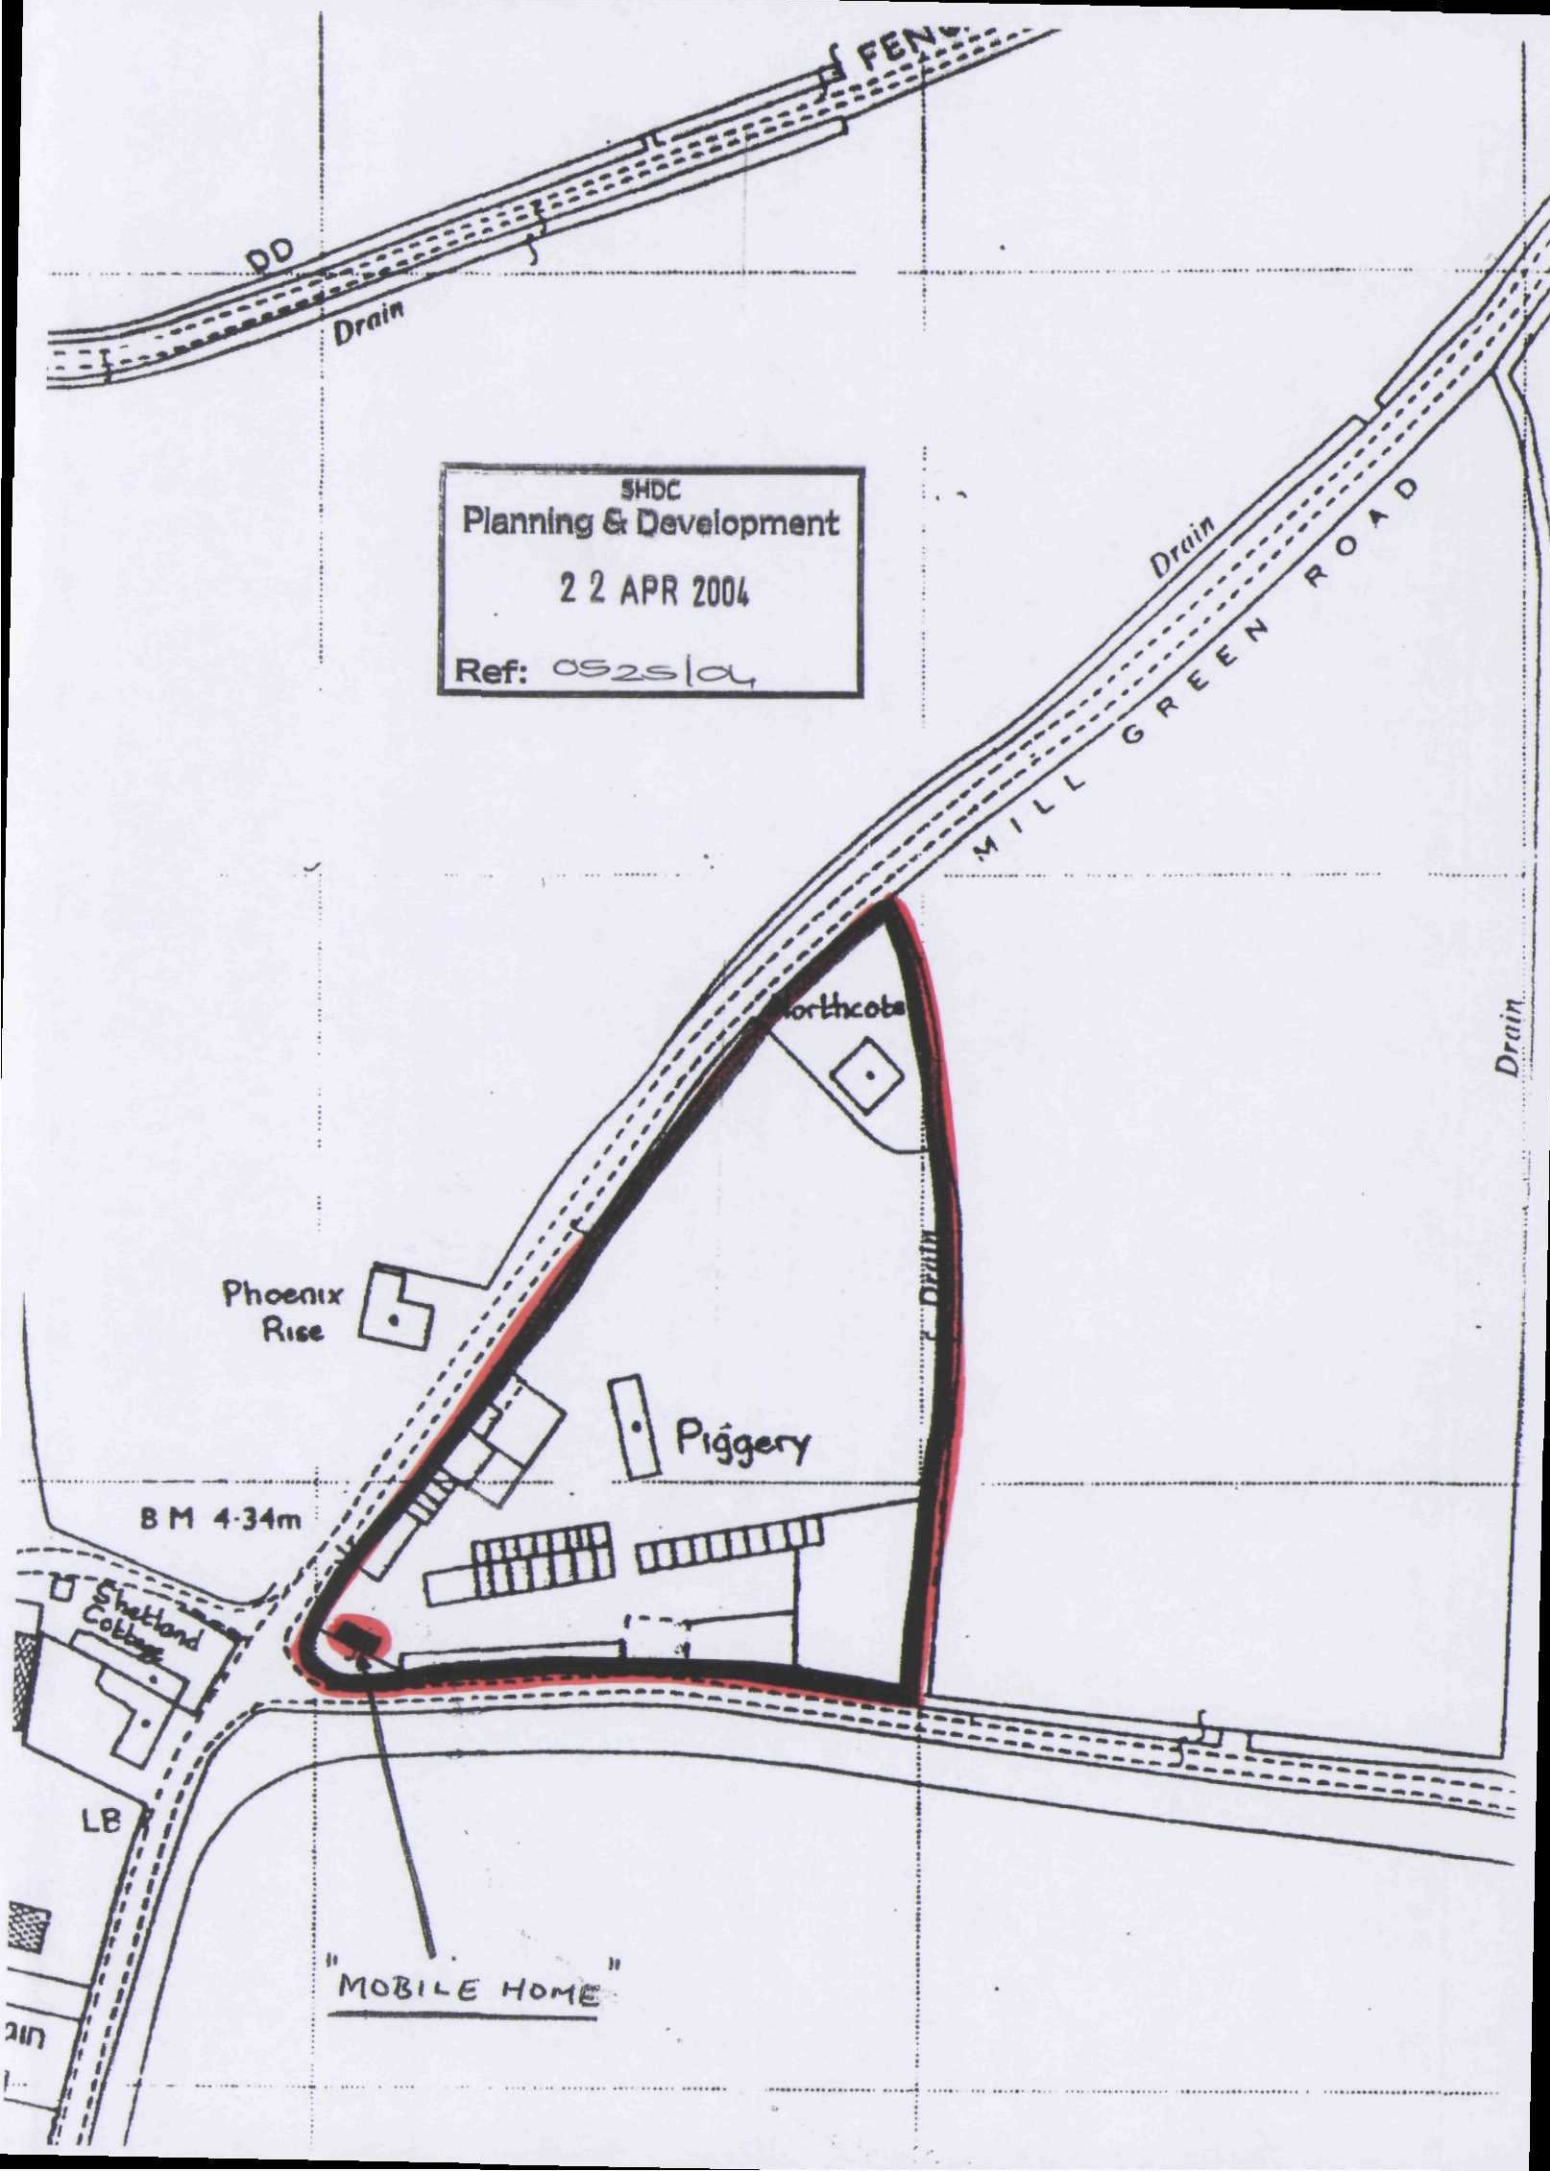

FEN
DD
Drain
SHDC
Planning & Development
22 APR 2004
Ref: 0525/04
Drain
MILL GREEN ROAD
Drain
Northcote
Phoenix Rise
Drain
Piggery
BM 4·34m
Shetland Cottage
LB
"MOBILE HOME"
215