
Location Plan

Site Address: **Easting: 516613 Northing: 327753**

PlanningPortal

Date Produced: **02-Jun-2026**

Scale: **1:2500 @A4**

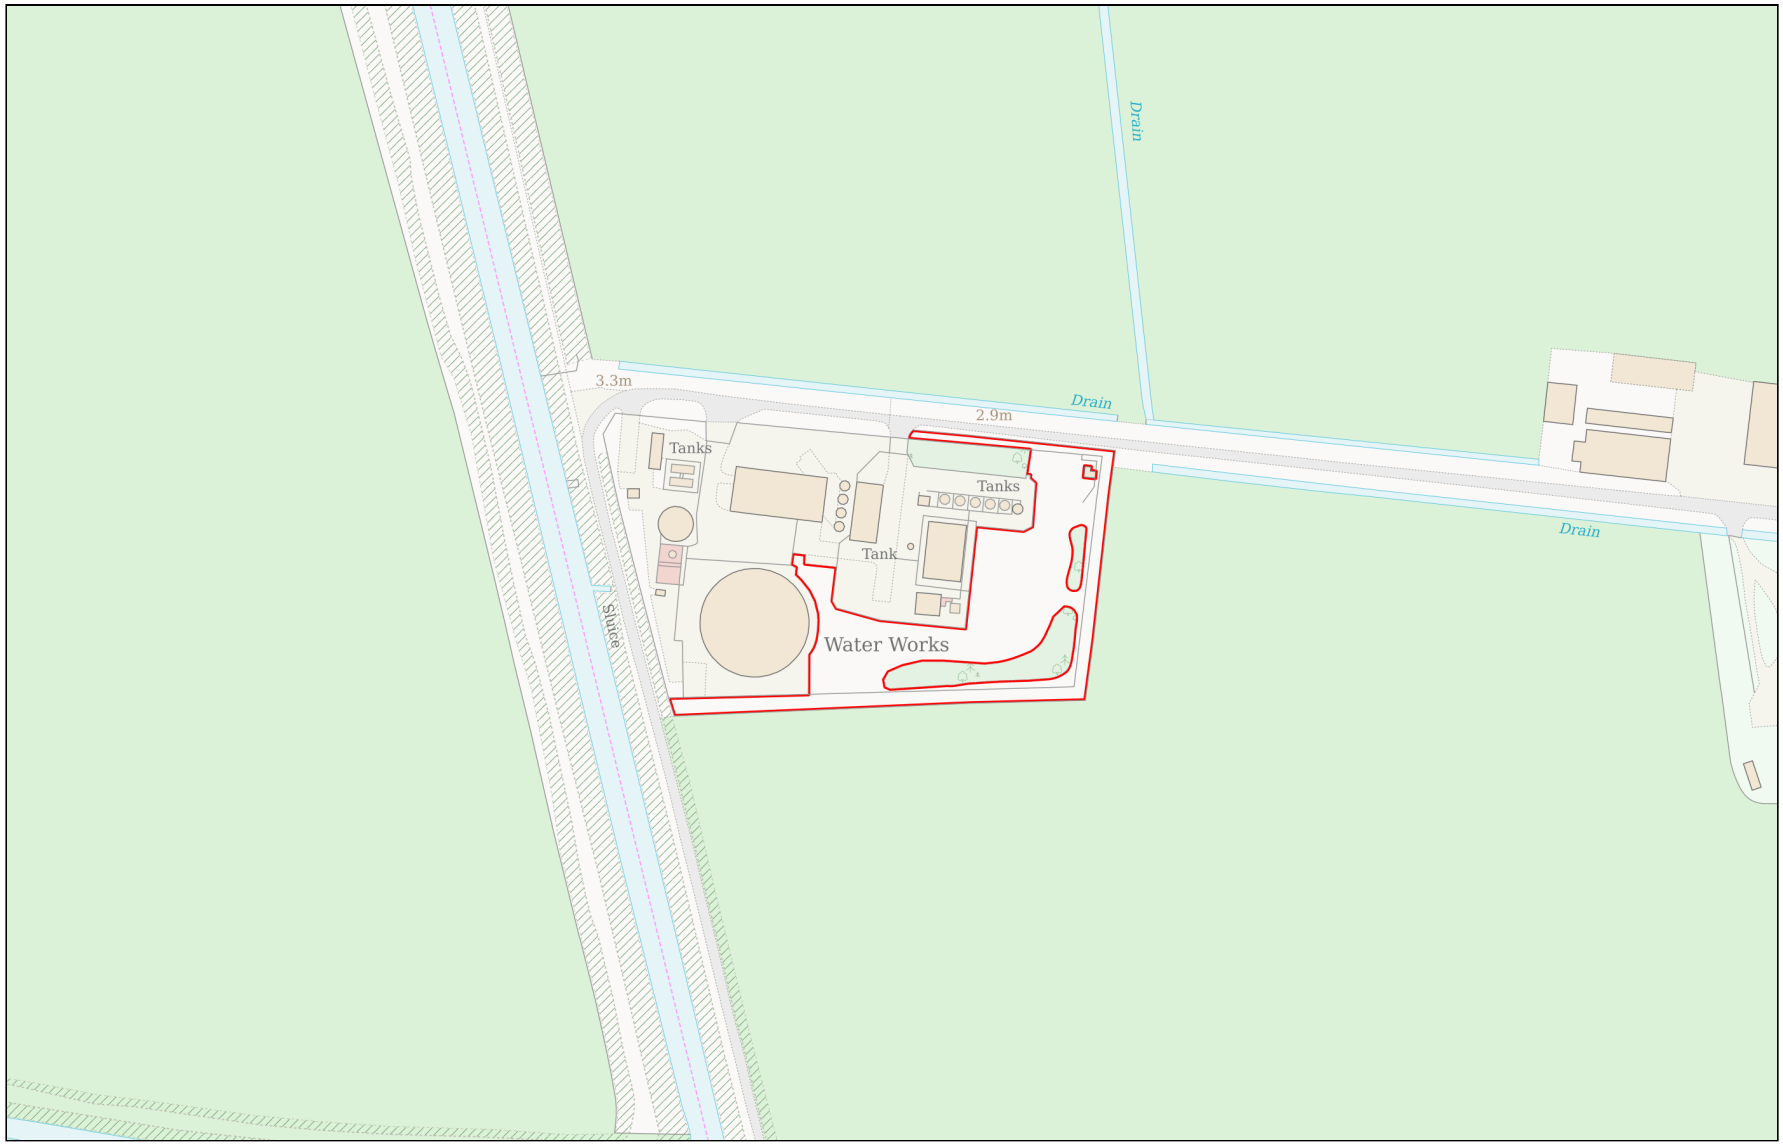

Planning Portal Reference: **PP-14979526v1**

Powered By TerraQuest

© Crown copyright and database rights 2026 OS 100042766