NO DIMENSIONS TO BE SCALED FROM THIS DRAWING, ALL DIMENSIONS TO BE CHECKED ON SITE. ANY DISCREPANCIES WITH THE DRAWINGS TO BE REPORTED AND CLARIFIED PRIOR TO COMMENCING WORKS ON SITE, IF IN DOUBT – ASK. THIS DRAWING IS COPYRIGHT.

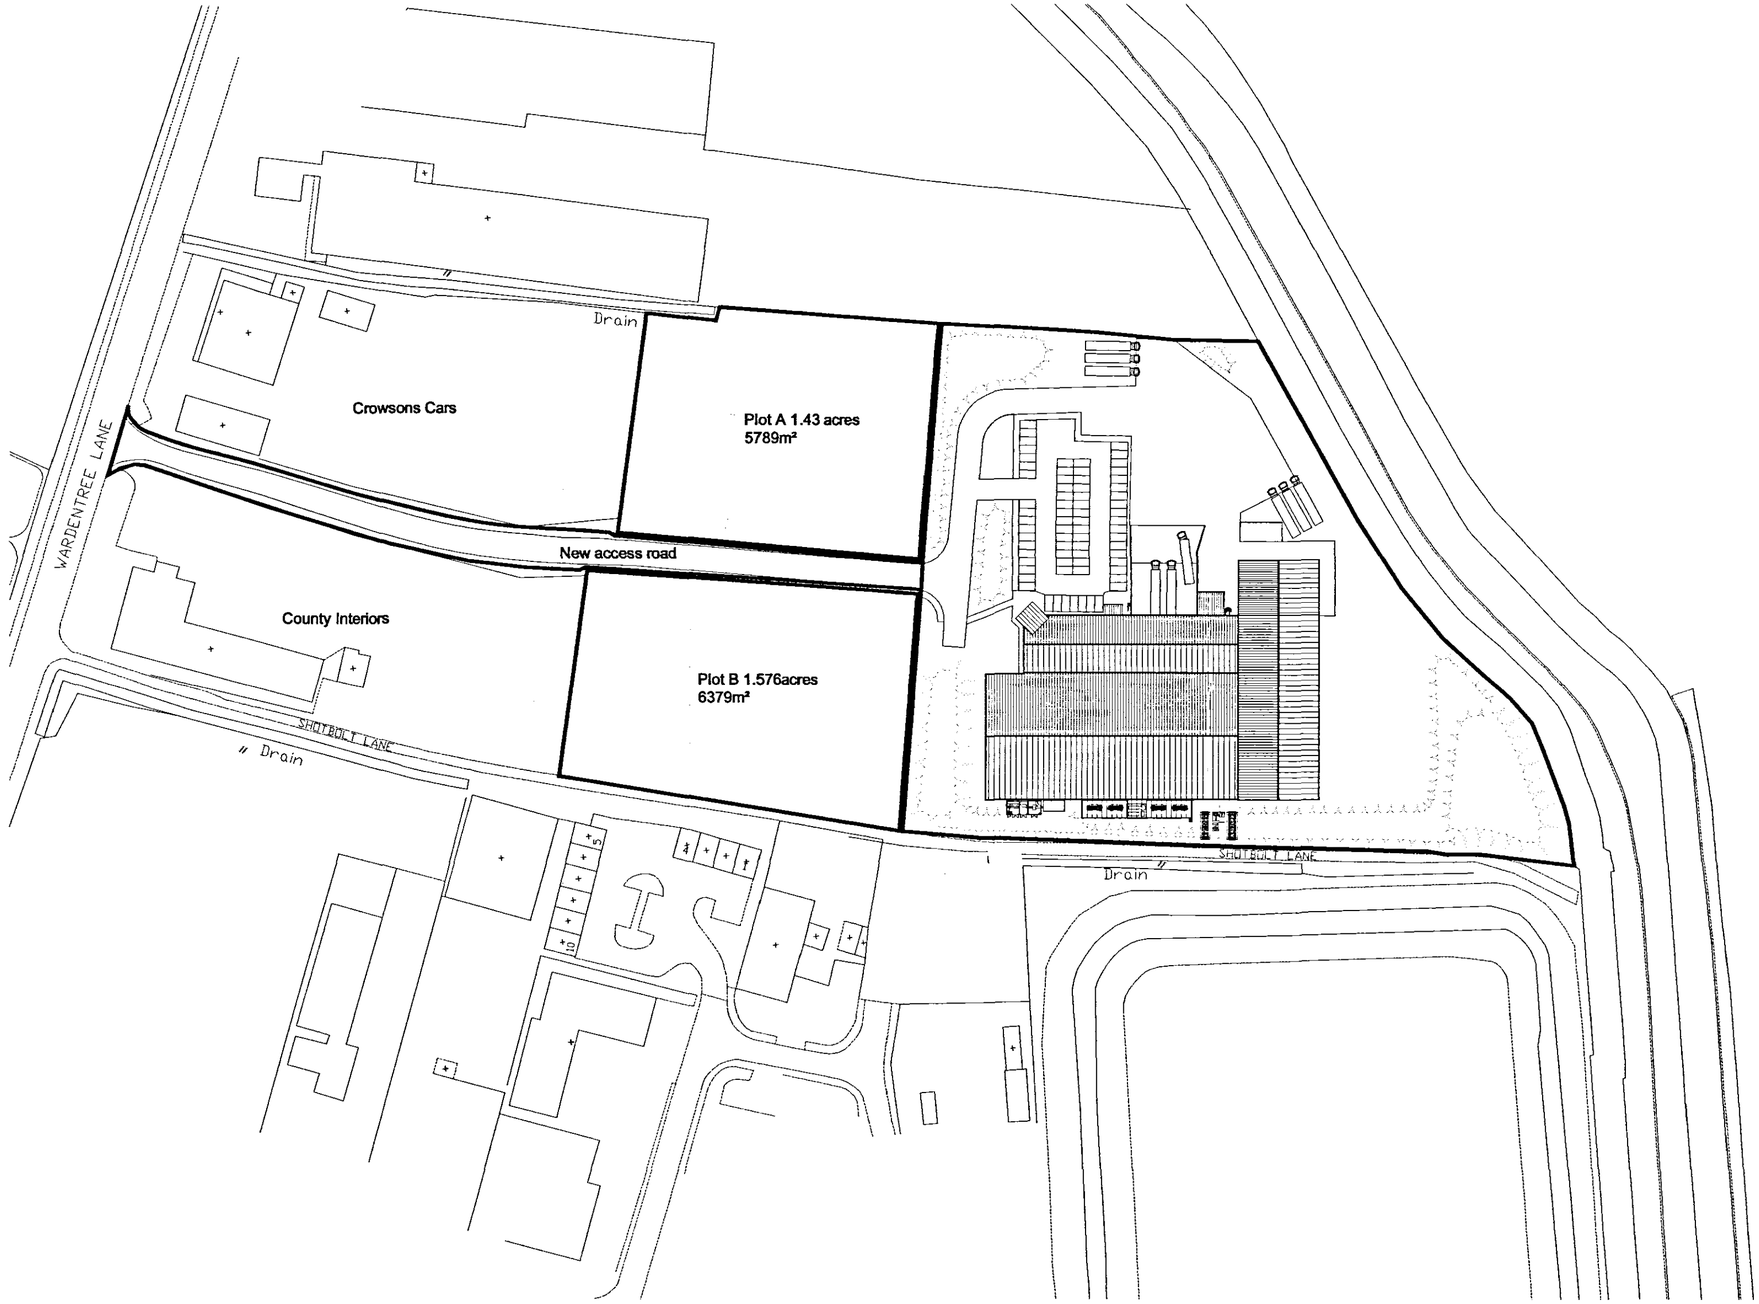

SHDC
Planning & Development
13 APR 2006
Ref: S27/06

The **Martin** Design Partnership
Architectural Services

The Martin Design Partnership

Client Address: World Wide Fruit Geest Site West Marsh Road Spalding Lincs PE11 2AB	**Project Address:** Land to the south of Wardentree Lane Spalding Lincs
Project No: 0072/WWF/05	**Drawn By:** Andy Smolinski
Drawing No: 013	**Revision:**
Date: April 2006	**Scale:** 1:1250
Drawing Title: Site Plan - Plot A & B	
Issue Type: OUTLINE PLANNING	

Leatherline House Business Centre, Office Nine,
71 Narrow Lane, Aylestone, Leicester, LE2 8NA
Tel: 0116 2832833
Fax: 0116 2832834

DETERMINED PLAN

This drawing has been created in autoCAD - If in doubt ask

Defined scale set at A2 only