

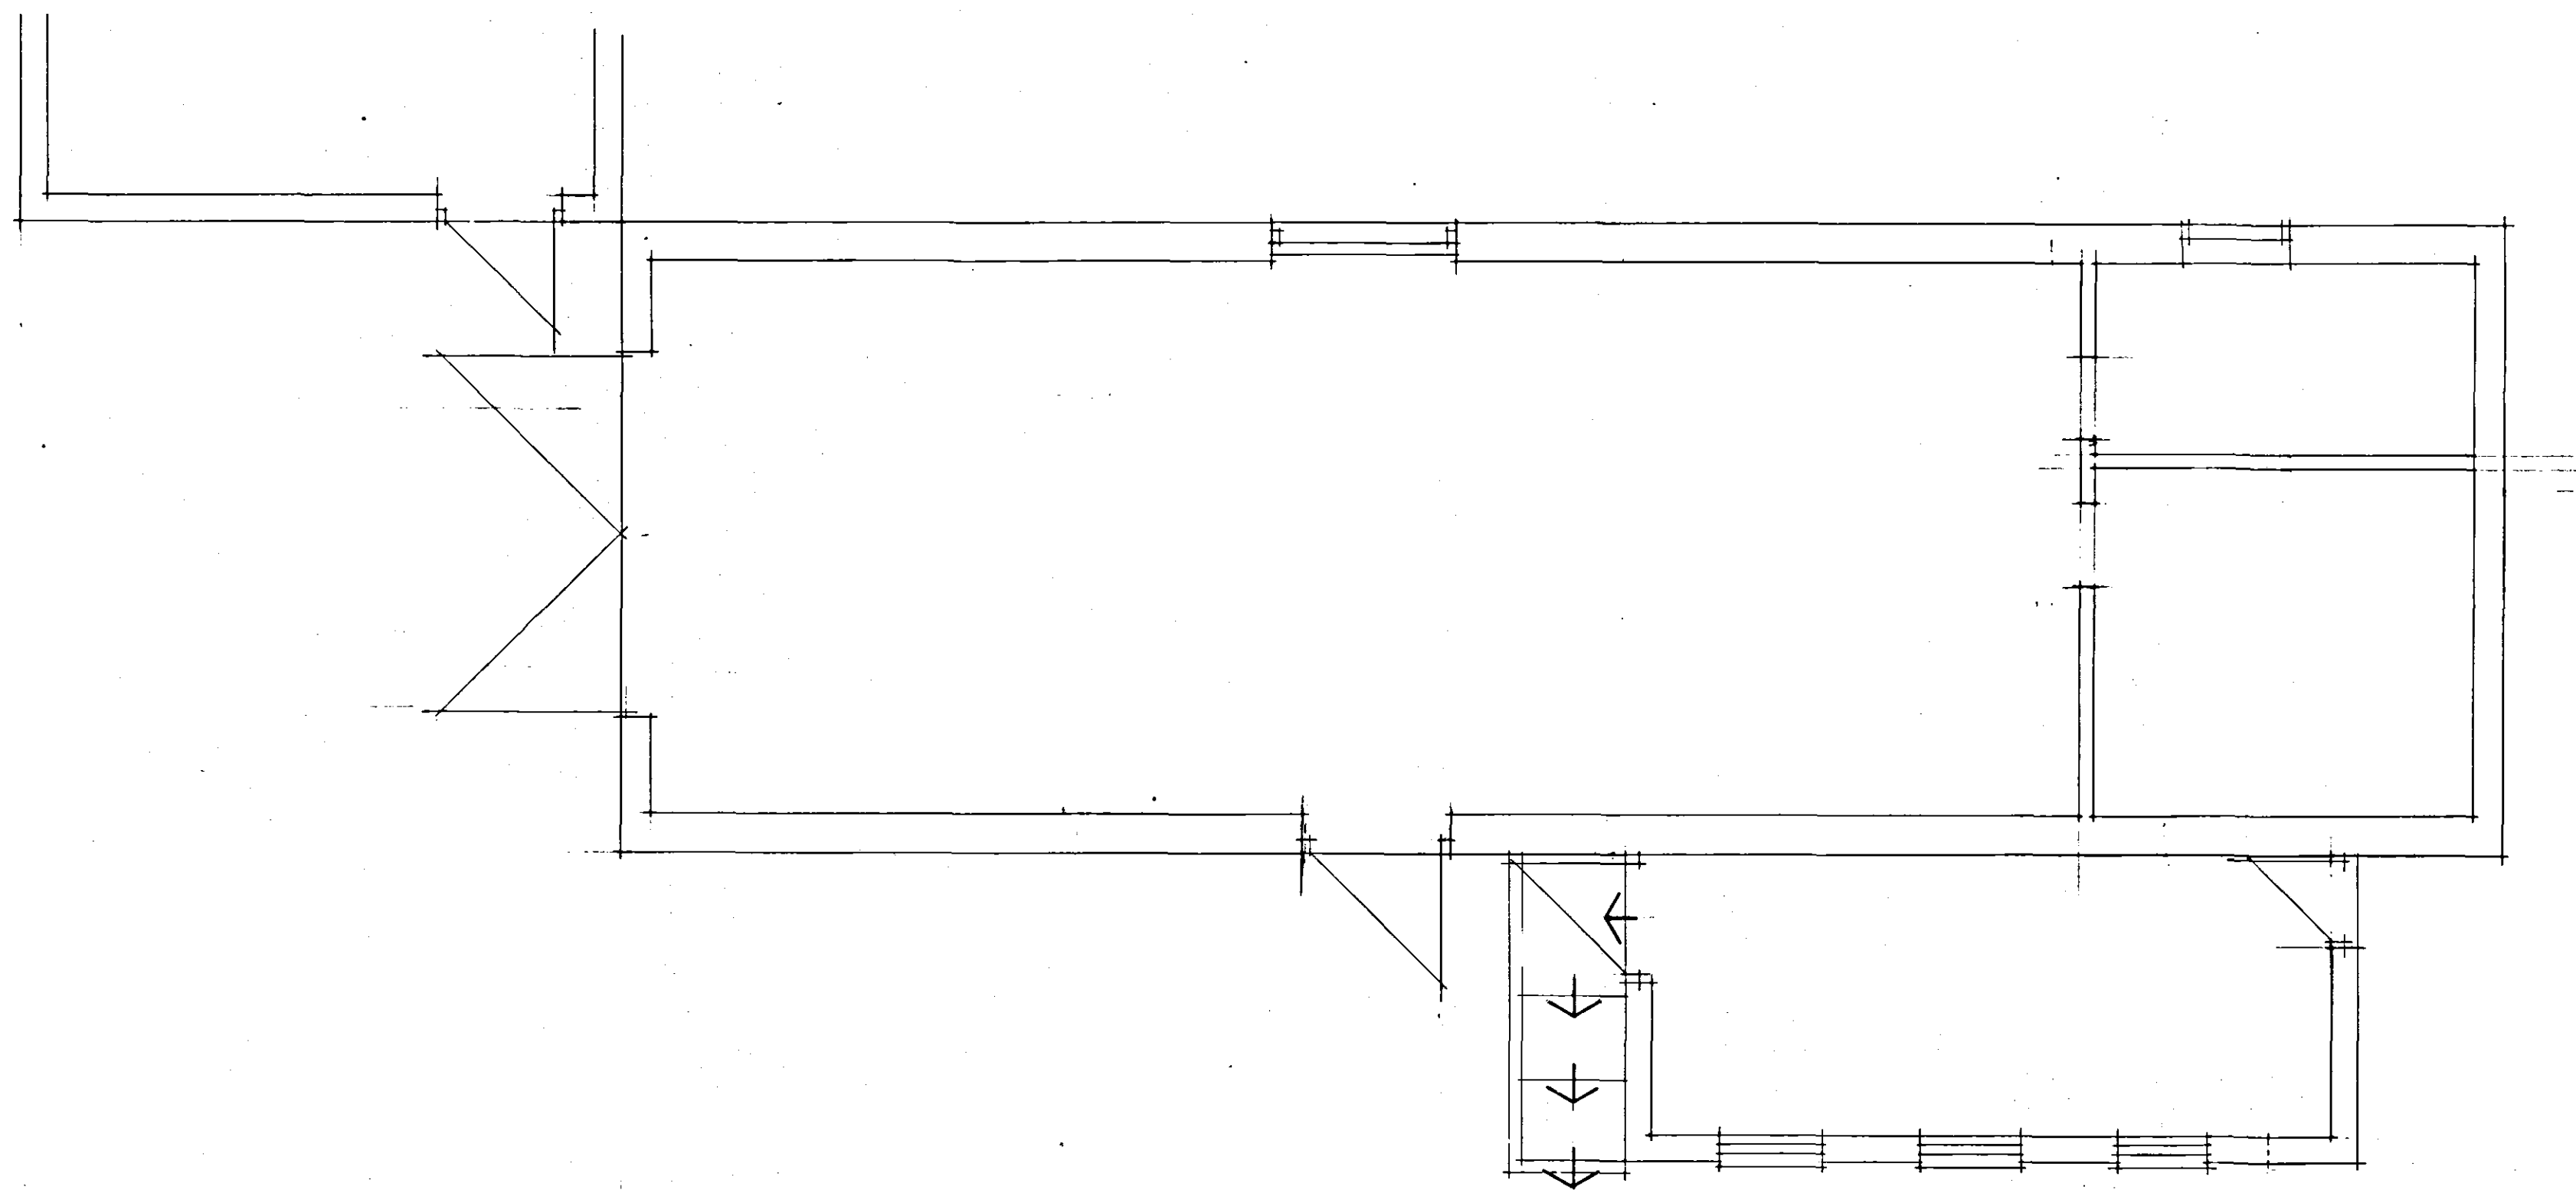


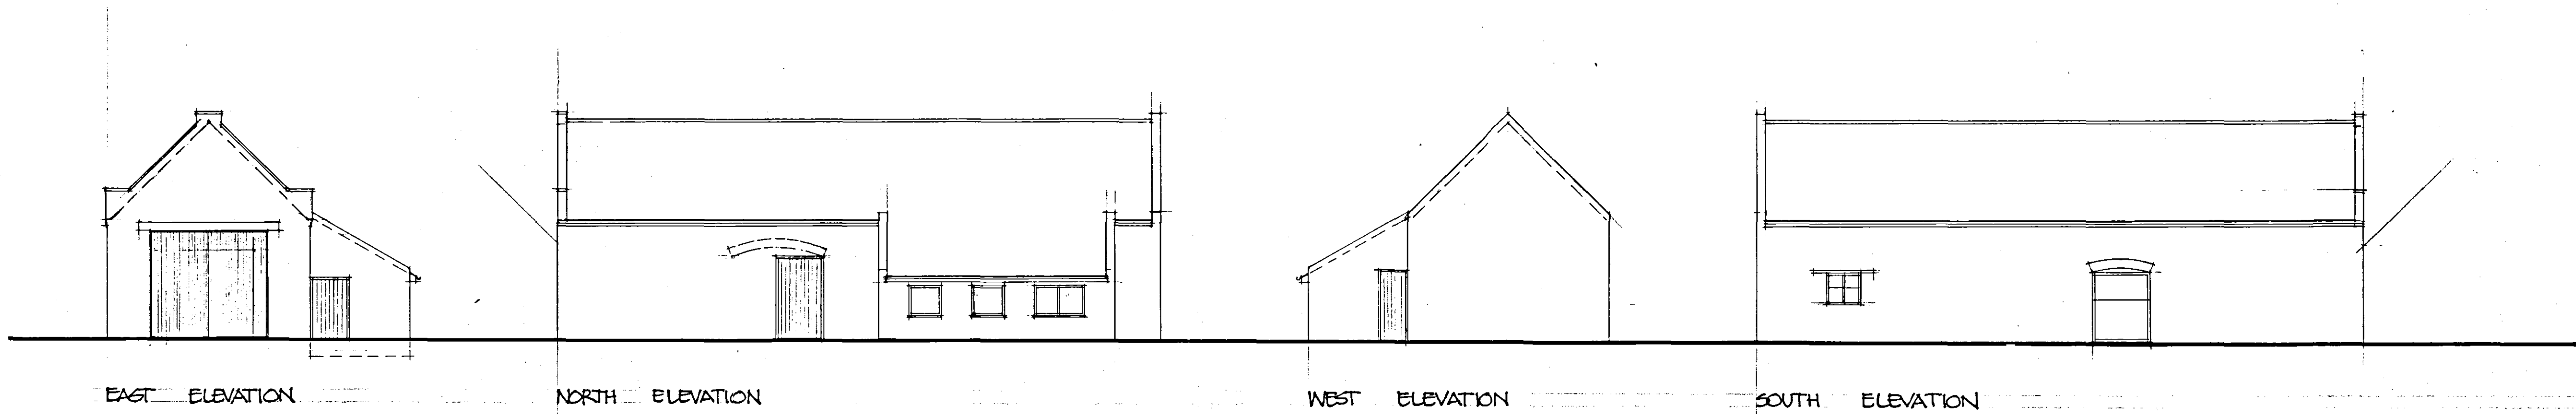

GROUND FLOOR LAYOUT

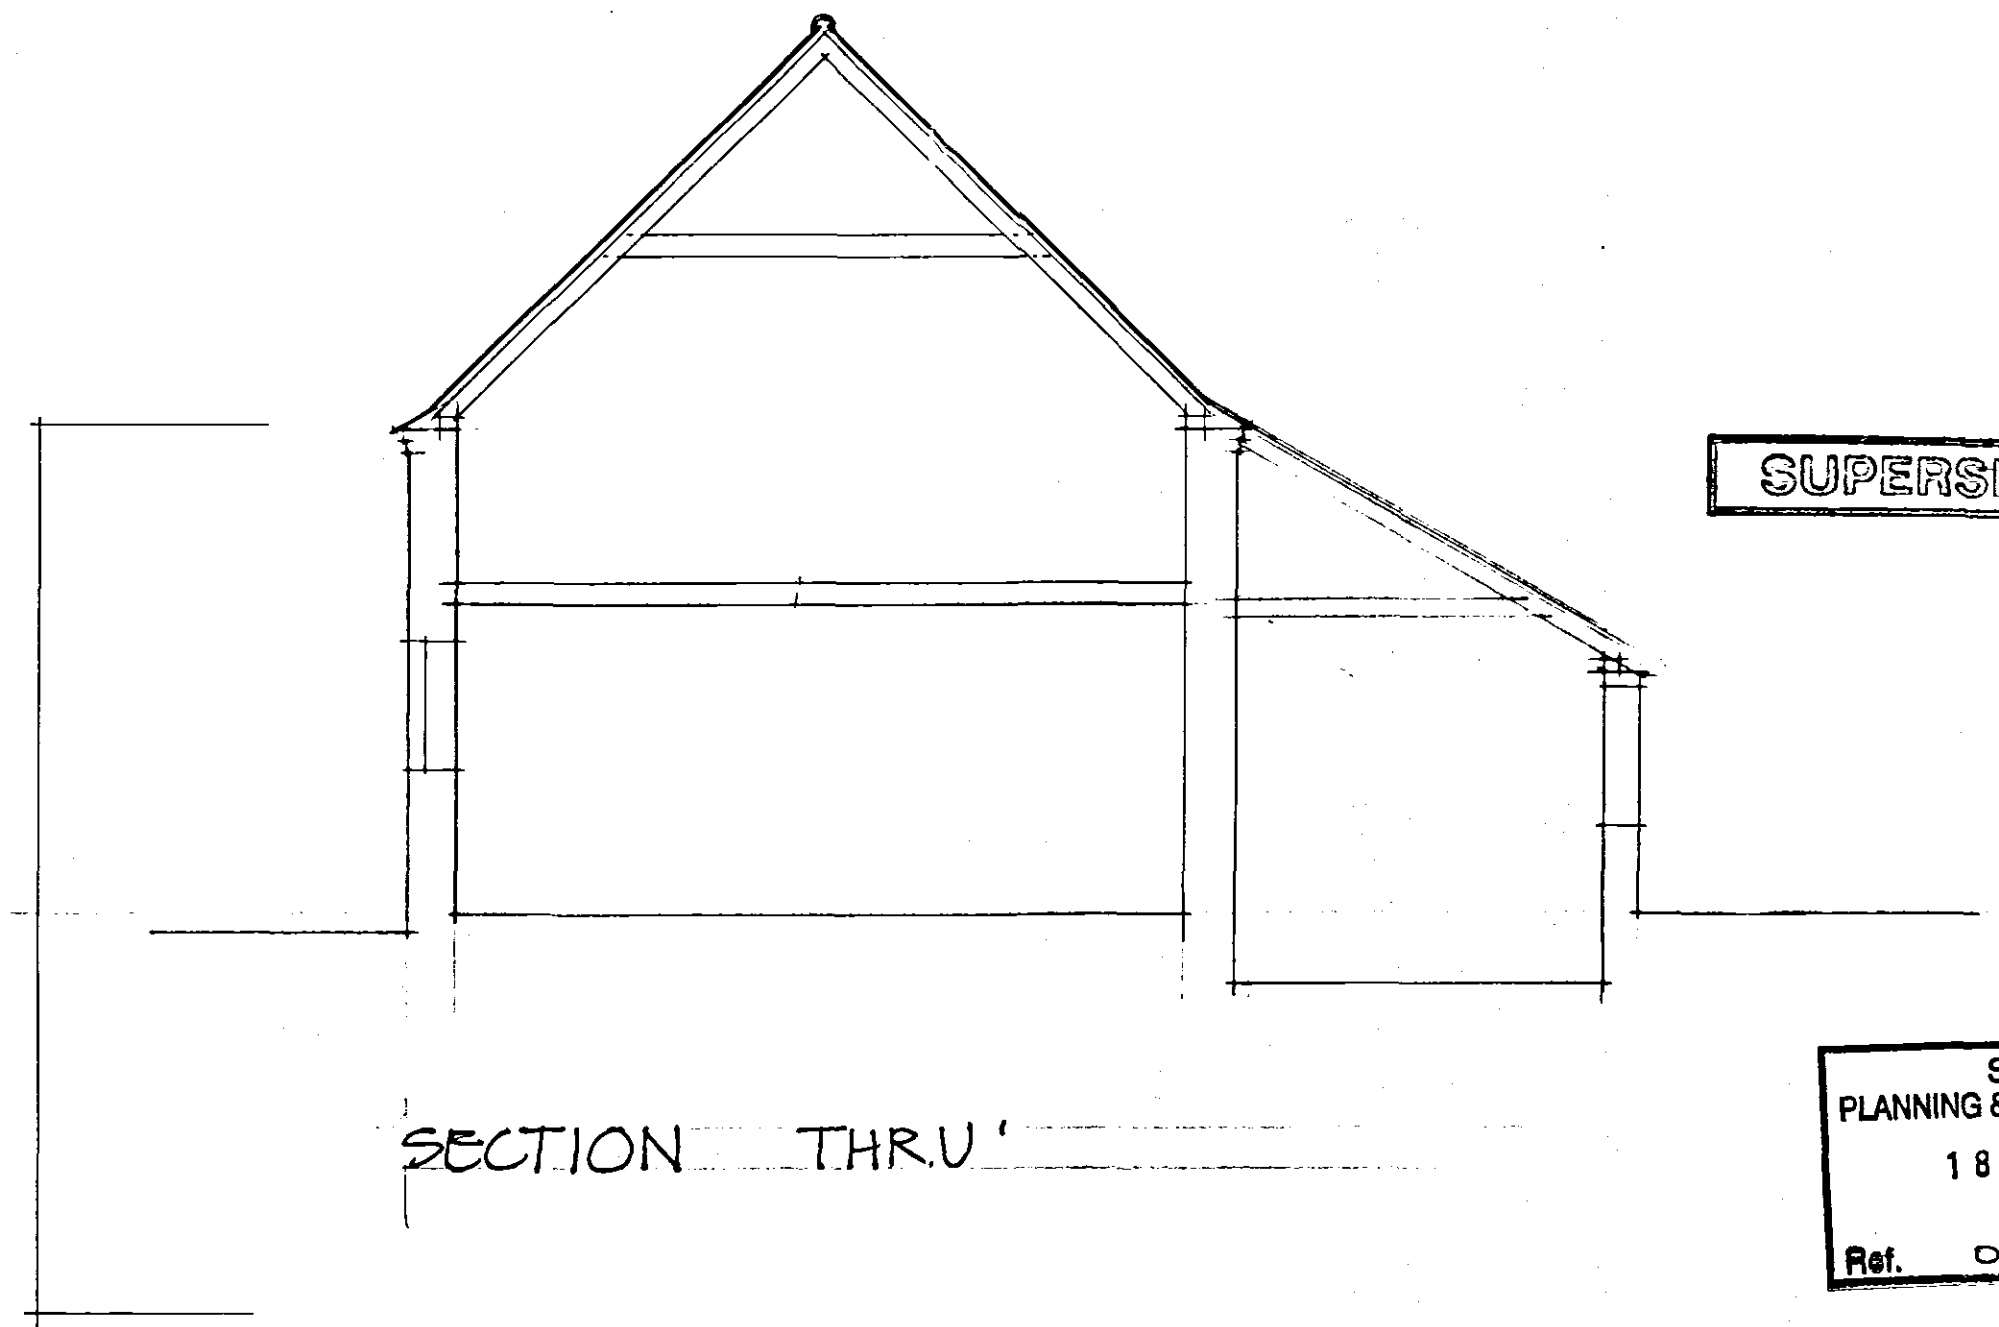

SUPERSEDED

SHDC
PLANNING & DEVELOPMENT
18 APR 2006
Ref. 0530106

ISSUE	DESCRIPTION	APPR'D	DATE
PODDINGTONS Architectural Design Consultants Est. 1969 No. 7, The Tanners, Holbeach, Spalding, Lincs. PE12 7AR Tel: (01406) 420274 Fax: (01406) 420275			
Client: Mr. & Mrs. M. Williams.			
Project: Proposed Barn Conversion To Form Granny Annex, Office & Storage Space			
Drawing: Plan & Elevations As Existing.			
Drawn: rpm	Scale: 1:50	Date: Mar 06	Checked, Approved:
DWG. No. 3285 - 001	ISSUE.		