
**LINDUM GROUP**

COPYRIGHT
COPYRIGHT OF THIS DRAWING BELONGS TO LINDUM GROUP LIMITED AND ITS SUBSIDIARY AND ASSOCIATED COMPANIES AND NO PART THEREOF MAY BE REPRODUCED OR UTILISED IN ANY WAY WHATSOEVER WITHOUT THE PRIOR WRITTEN CONSENT OF LINDUM

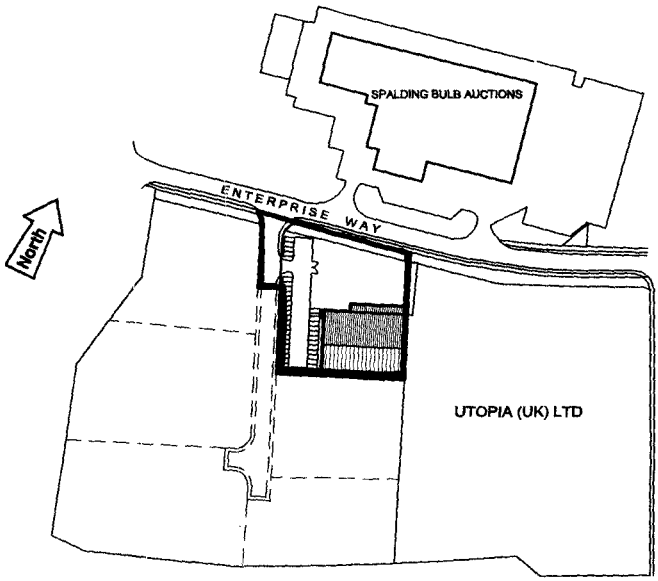


# SITE LAYOUT - 1:2500

DETERMINED PLAN

AMENDED PLAN
Ref.

Ref: 0532/00

Revision
A: 15/05/00: Car Parking and boundary re-aligned.

Client
**ROYAL MAIL**

Project
PROPOSED NEW PREMISES
ENTERPRISE PARK
SPALDING

Drawing no.
LD99/021/05

Revision
A

Drawing
SITE LOCATION PLAN

Date MARCH 2000

Scale 1:2500

**LINDUM CONSTRUCTION**
Lindum House, Whisby Road, Lincoln LN6 3QX
Telephone: (01522) 500300 Fax: (01522) 500377