
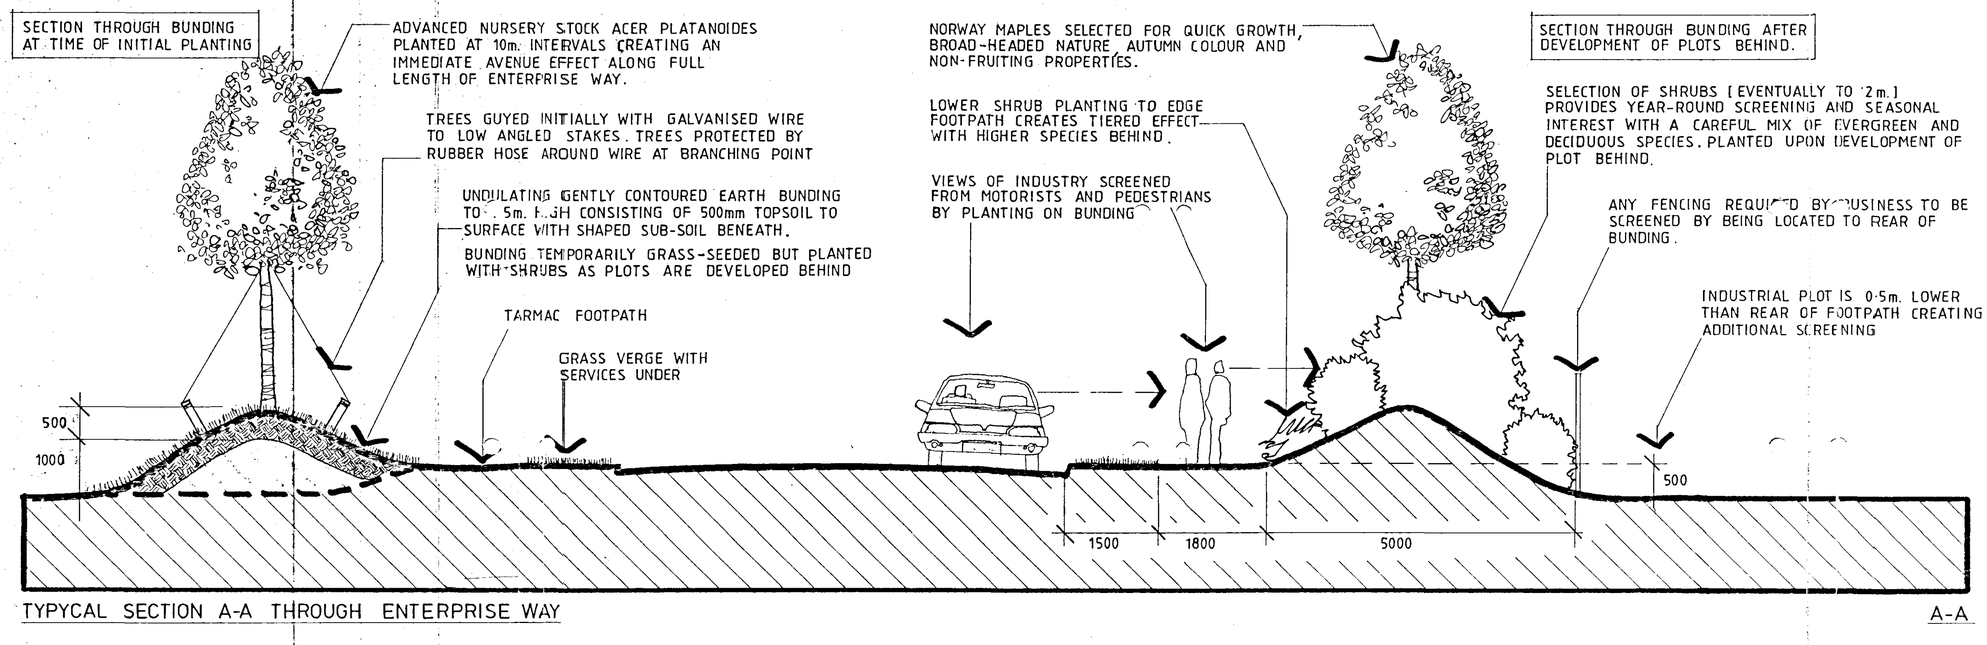


TYPYCAL SECTION A-A THROUGH ENTERPRISE WAY

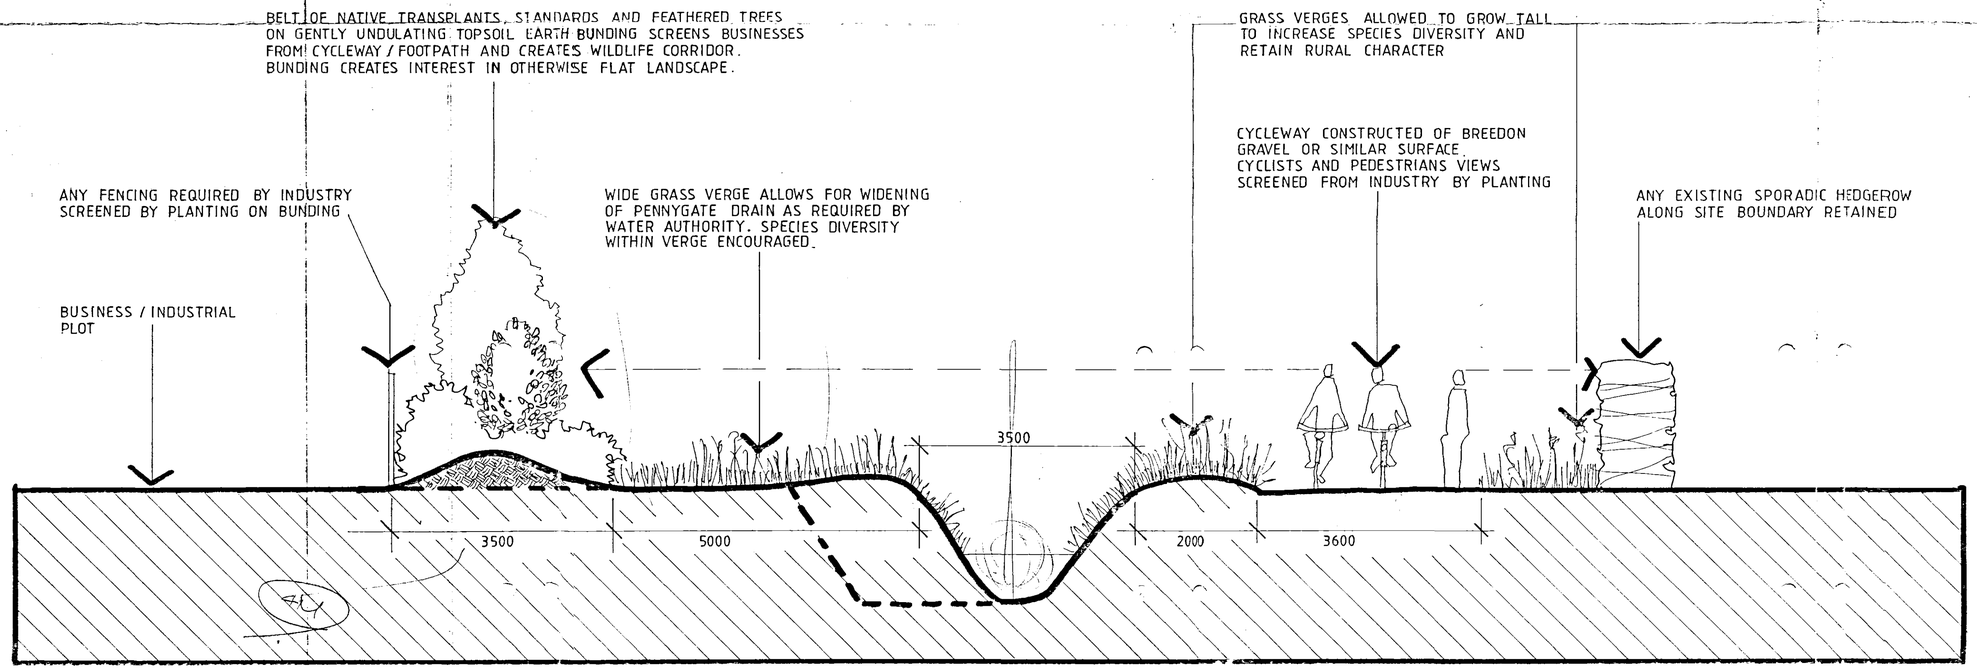

TYPICAL SECTION B-B THROUGH PENNYGATE DRAIN AND MOORTOFT LANE CYCLEWAY / FOOTPATH

NOTES
For location of Sections see Drawing SL0030/01

DETERMINED PLAN

IAN STUBBS
LANDSCAPE DESIGN
3 The Stables
Crown Mills
Ramsgate Road
Louth, Lincolnshire
LN11 0NJ
Telephone 0507 604272

Broadgate Builders

SOUTH HOLLAND D.C.
PLAN DEPT
25 MAR 1994
REF 0300/94

Broadgate Builders (Spalding) Limited
Broadgate House, Weston Hills, Spalding, Lincolnshire, PE12 6DB
Telephone: Holbeach (0406) 380532

TITLE
SOUTH HOLLAND
ENTERPRISE PARK
Pinchbeck, Nr. Spalding, Lincs.

SECTIONS / ELEVATIONS

DATE FEB. 1994	DRAWN
DRWG No SL0030/05	SCALE 1:50

REVISIONS	DES.	DATE	SIGN

PLANNING	BUILDING REGS.
CHECK BY	

THIS DRAWING MUST NOT BE REPRODUCED WITHOUT PERMISSION FROM BROADGATE BUILDERS (SPALDING) LTD.

A3 ADMEL 932231