
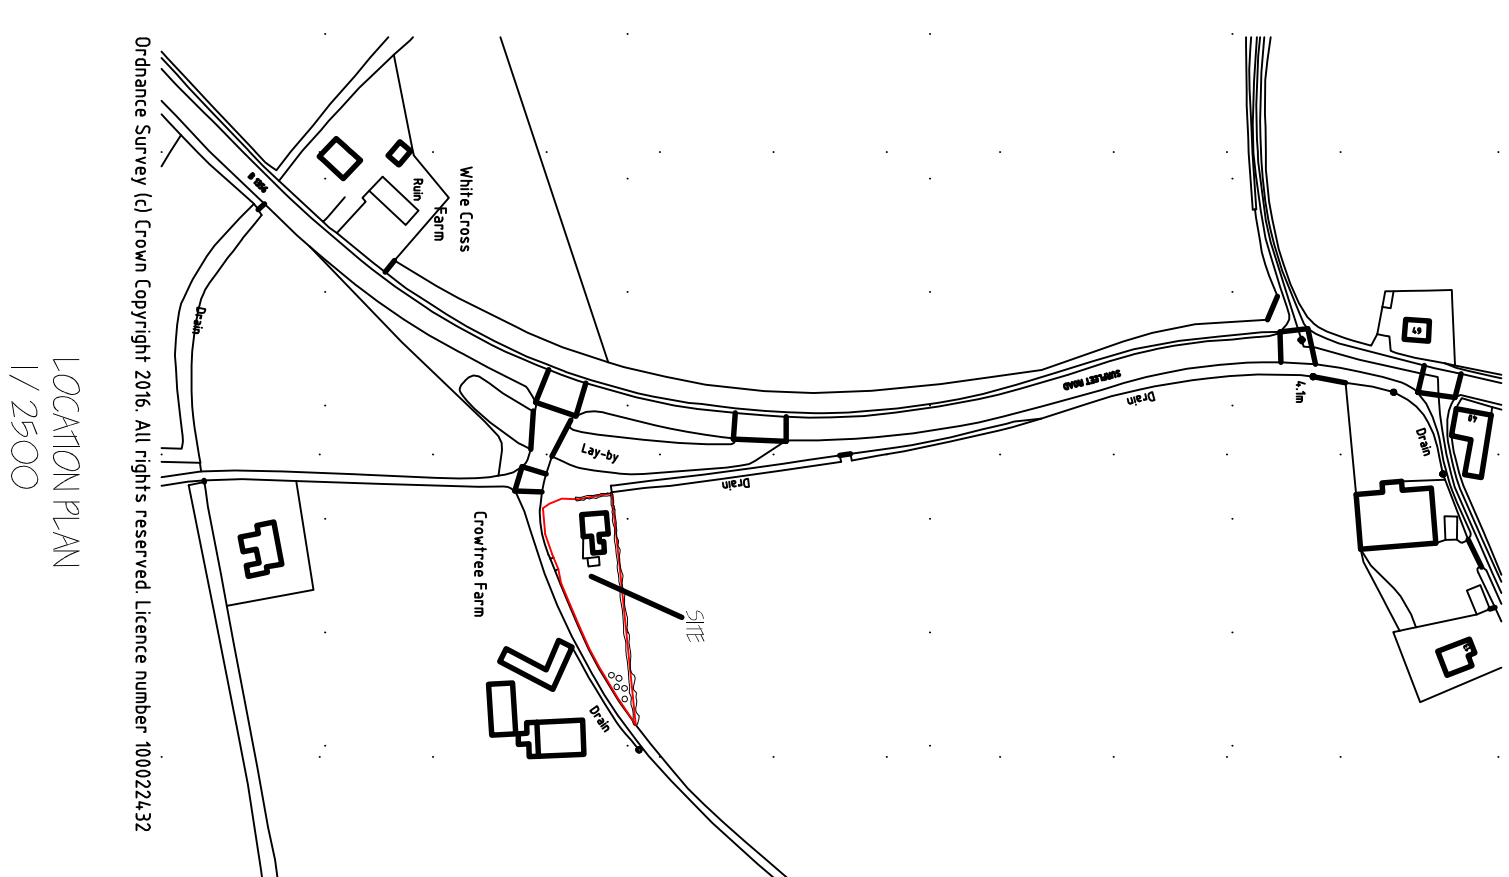
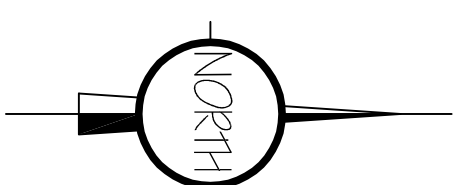
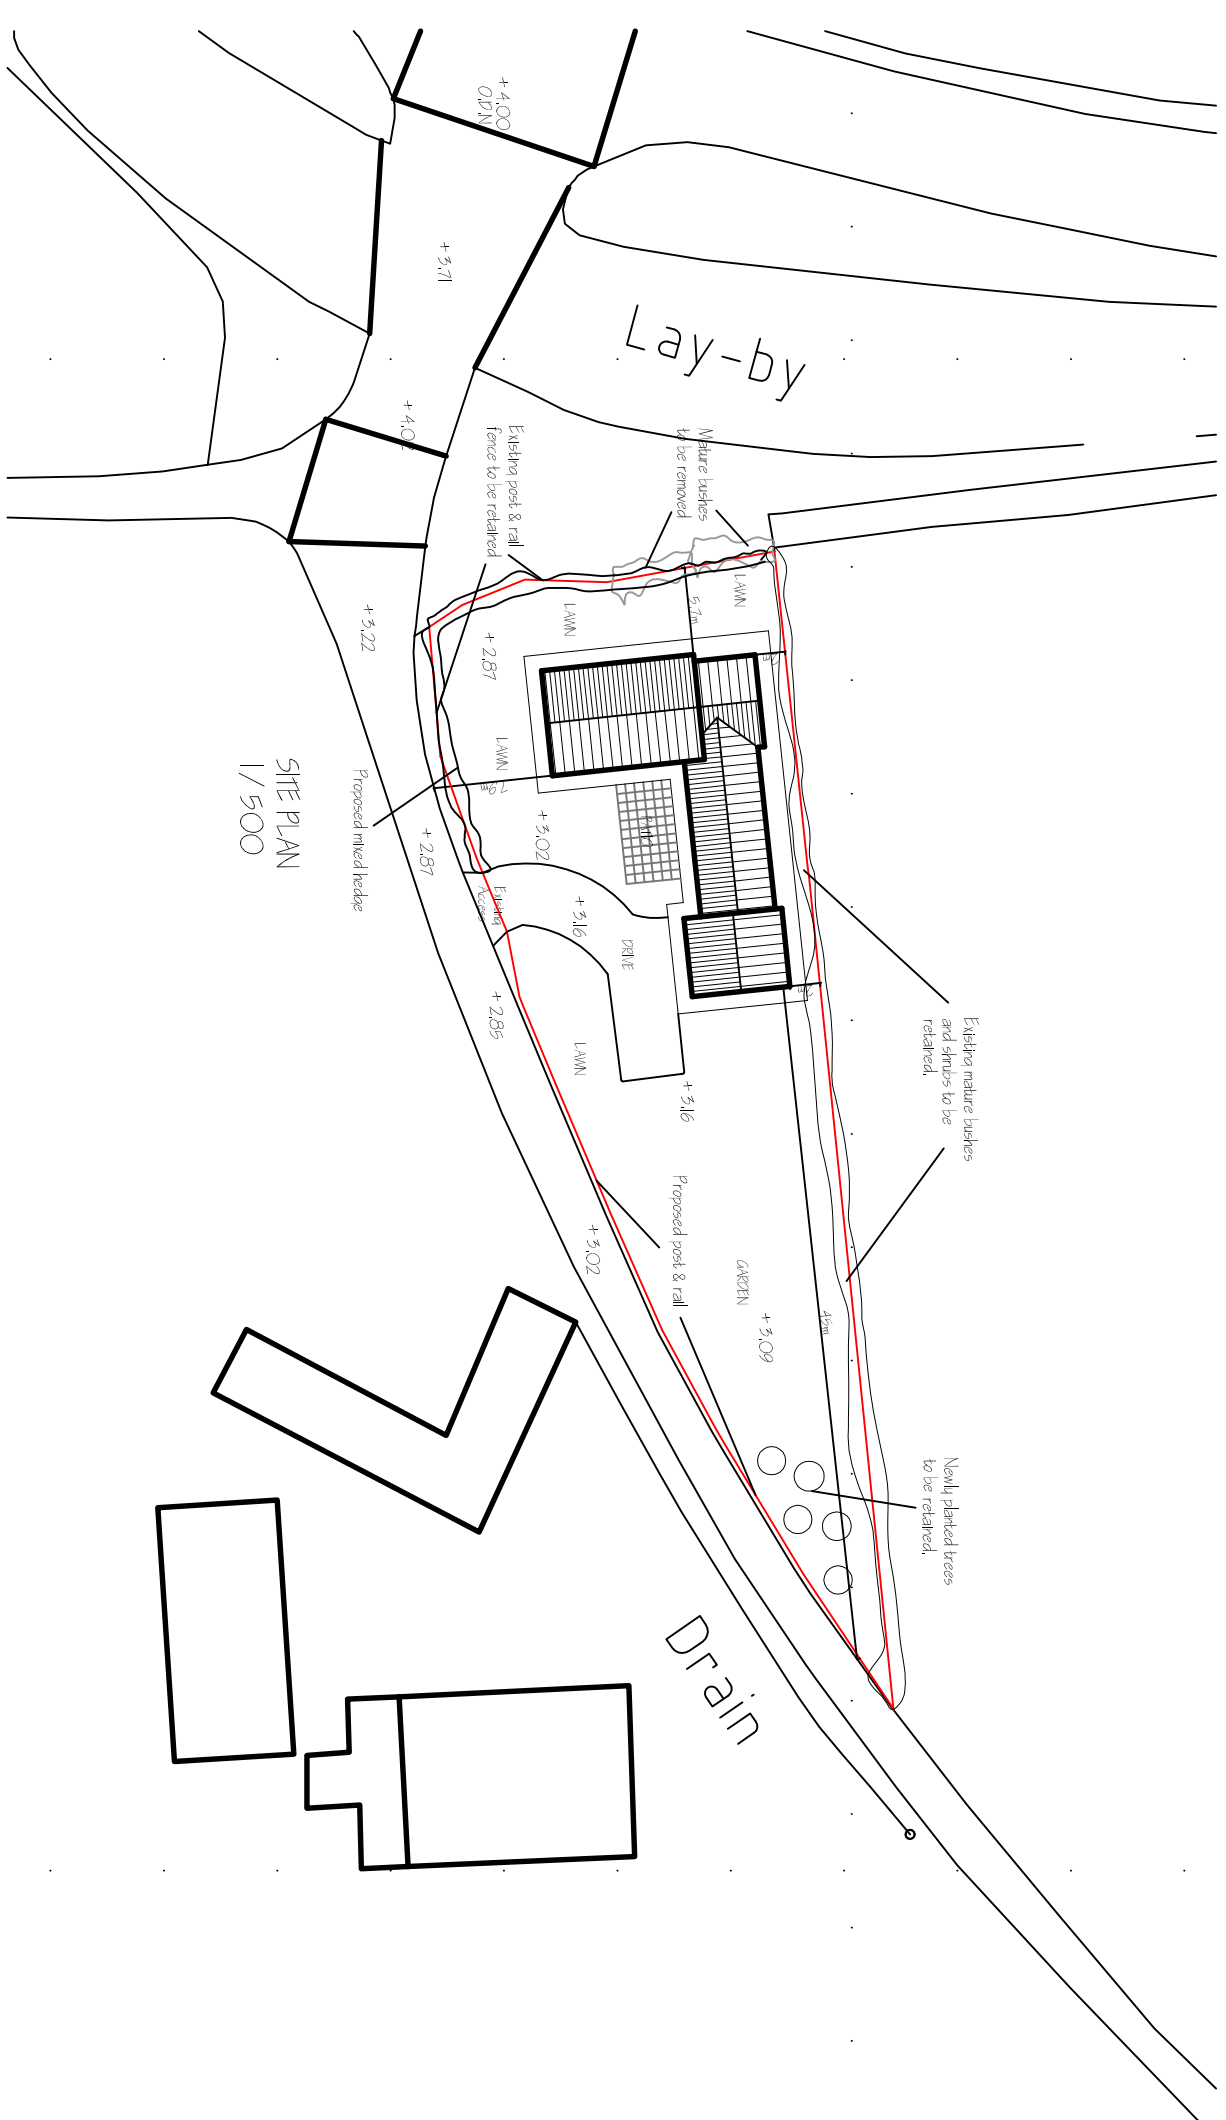
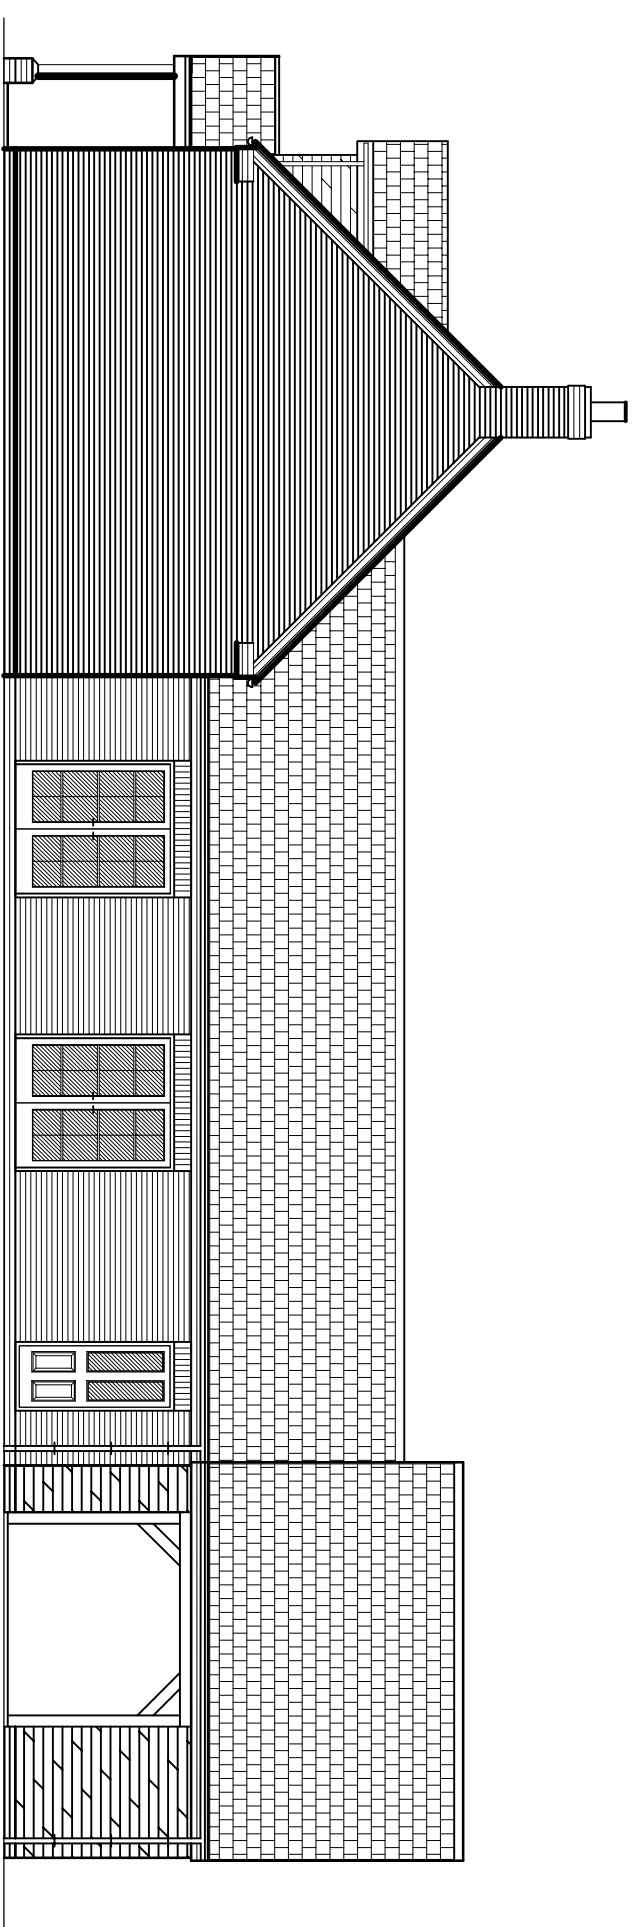
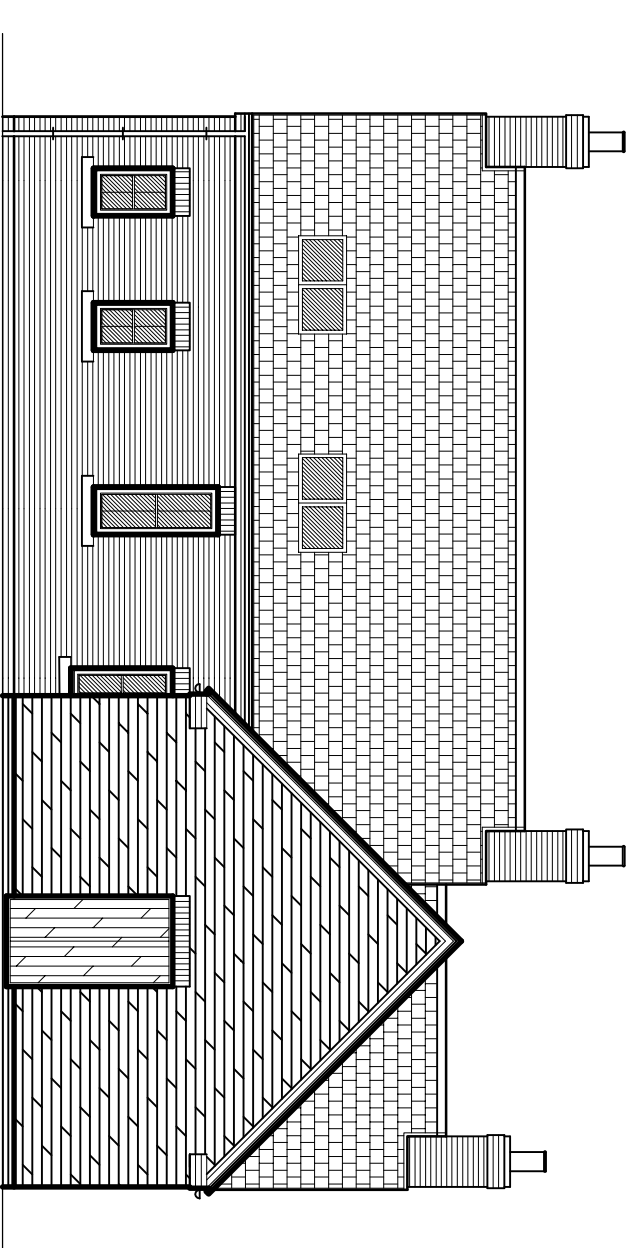
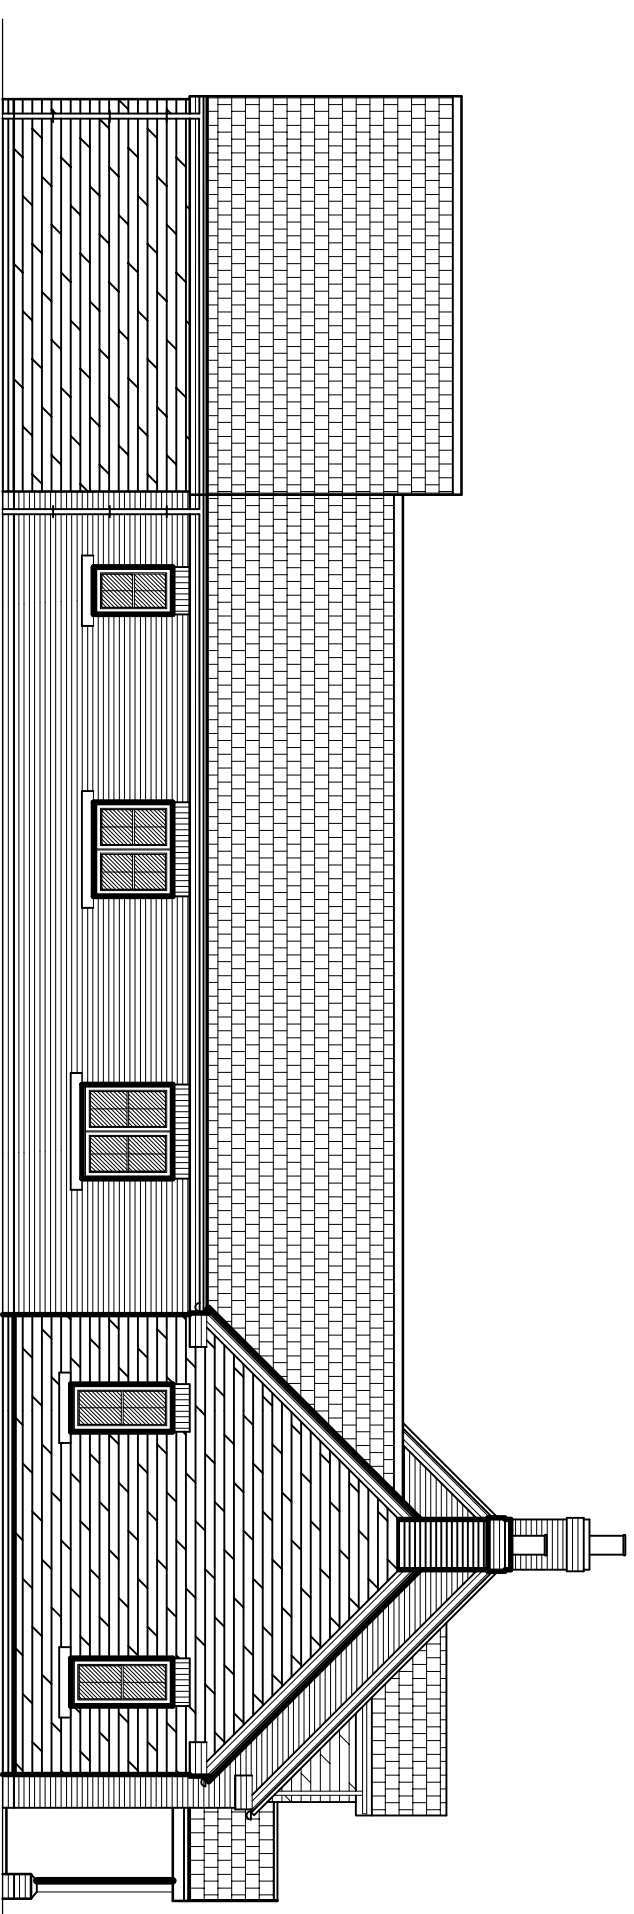


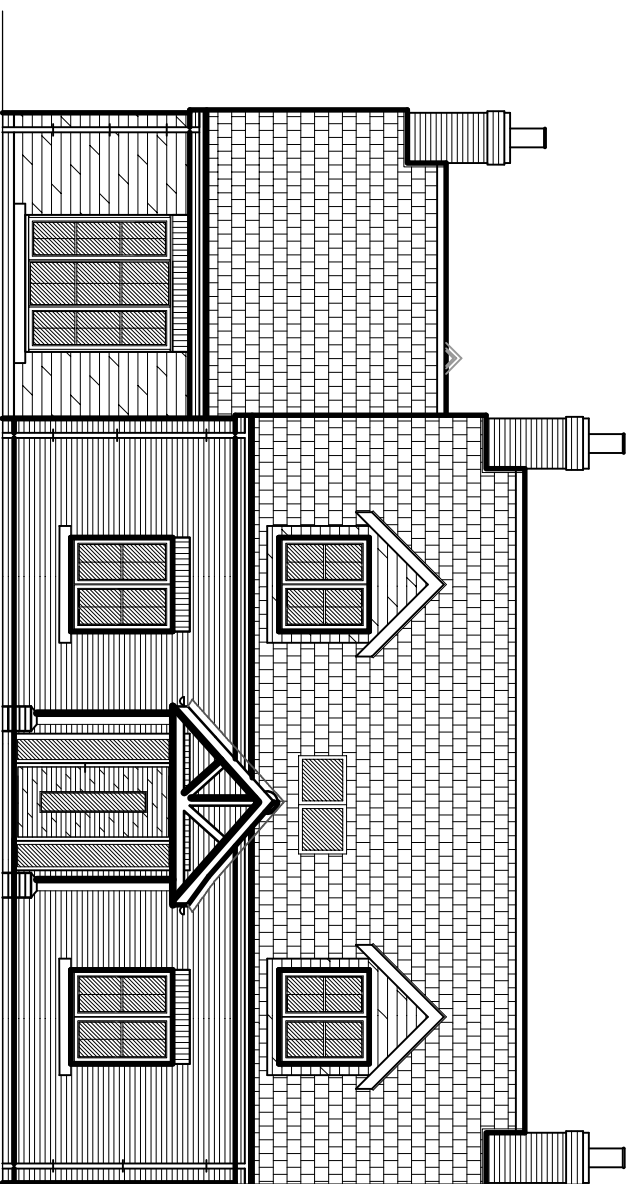

A	Clients' amendments	MAY 16.
ref:	revision	date

G. R. MERCHANT
I. ENG AMICE FIWO

**ARCHITECTURAL, STRUCTURAL
AND LAND DRAINAGE
CONSULTANTS**

**Unit 4, Wrights Mews
12A Park Road, Holbeach,
Spalding, Lincs. PE12 7EE
Tel: 01406 490800
Fax: 01406 425744
E-mail: G. R. Merchant @ Merchant. F9.
Co. UK**

Project
PROPOSED 3 BEDROOM DETACHED DWELLING
WHITE CROSS LANE, SURREY
SPALDING, Lincs.

MR & MRS M. HUTCHINSON

Drawing
SITE & LOCATION PLANS
ELEVATIONS
- PROPOSED

Job Ref.	Drawing No.
2933-16.	04A.

MAY 2016.	SLD.
-----------	------

1/50 (unless otherwise stated)

DO NOT SCALE FROM THIS DRAWING

[illegible]