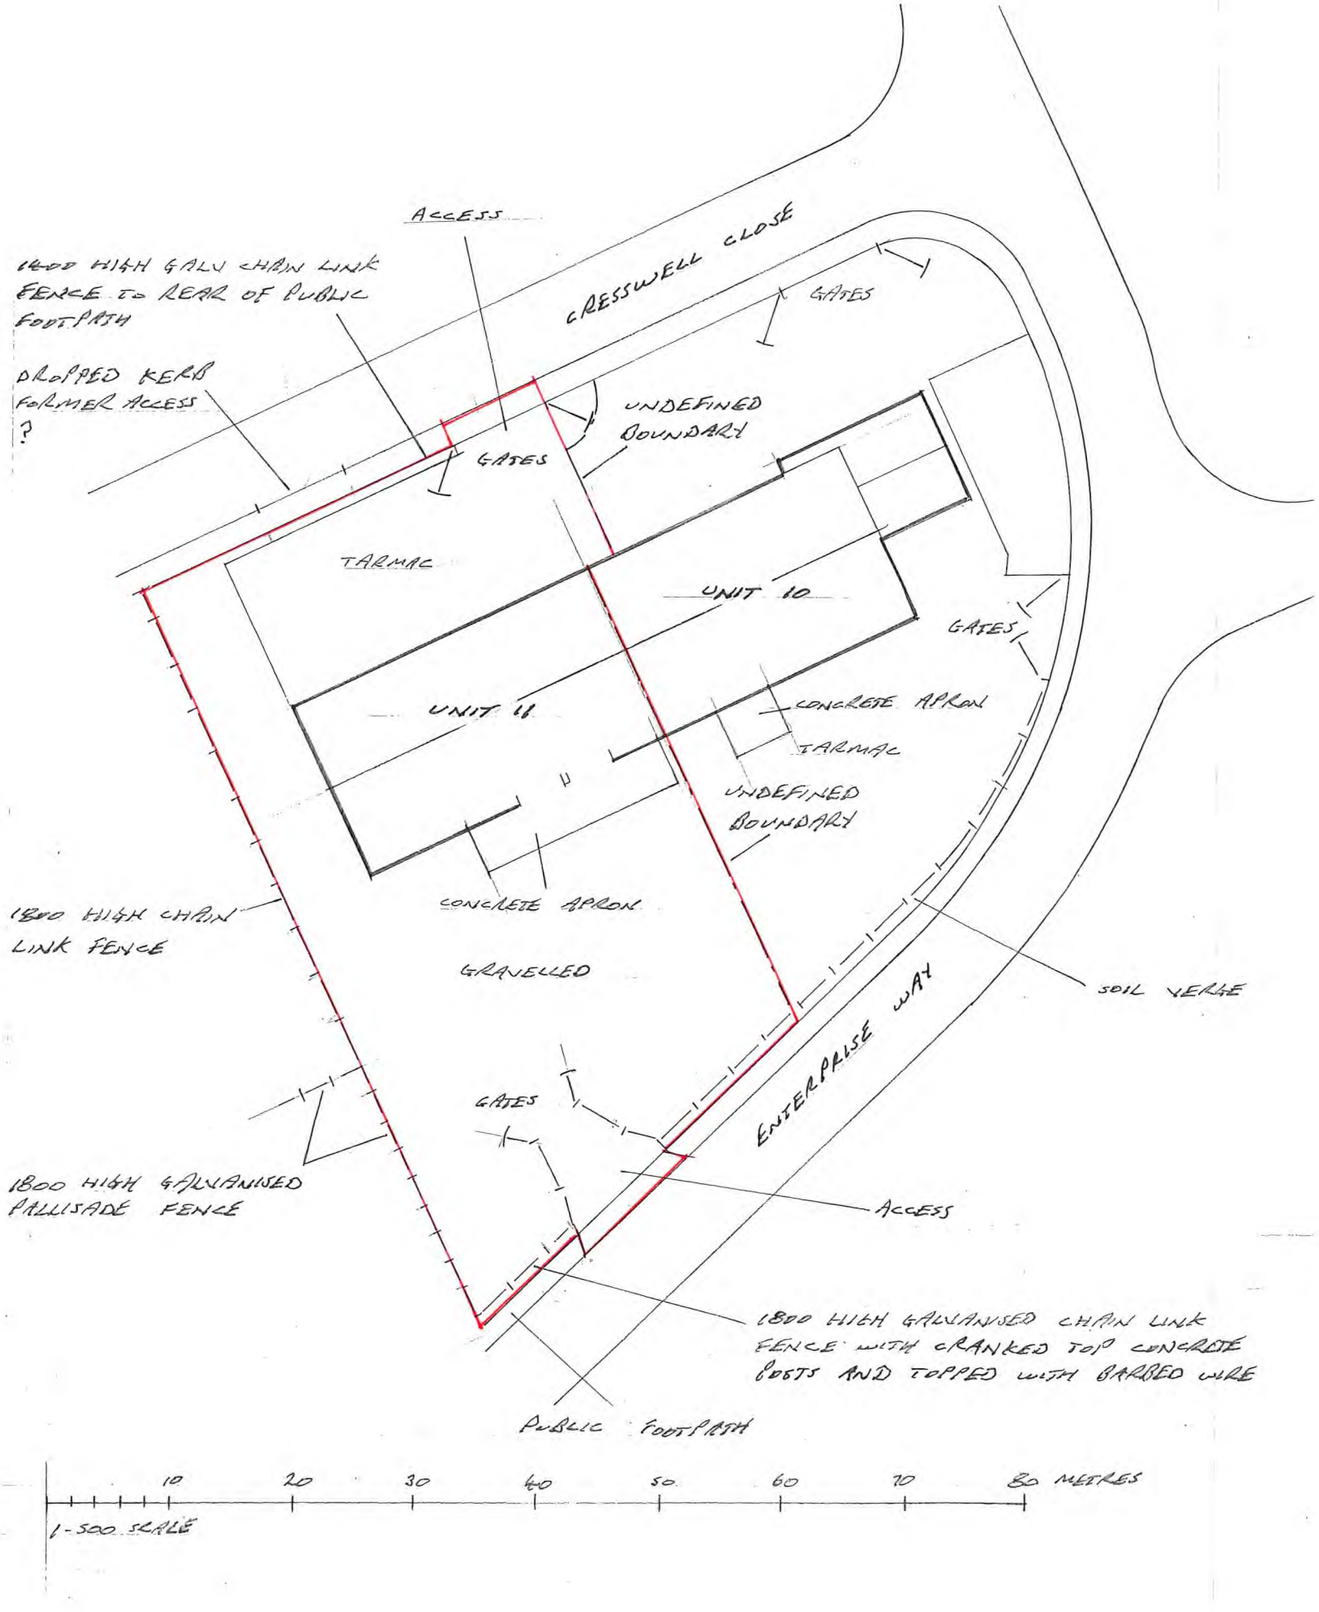


Contractor To Check All Dimensions On Site Before Work Commences.

Rev.	Date.	Init.	Revision Details.
A	12.5.24		AE NUMBER DRWG

R. BOOR DRAUGHTSMAN

26 Fengate
Moulton Chapel
Spalding
Lincolnshire
PE12 0XL

Phone
01406 380279

Project.
FIX MY TRUCK.
UNIT 11 CRESSWELL CLOSE,
PINCHBECK.

Drawing.
SITE AS EXISTING

Scale.	Drawing. No.
1-500	3558-4
Drawn. RMB	
Date. JUNE 2024	Rev. A