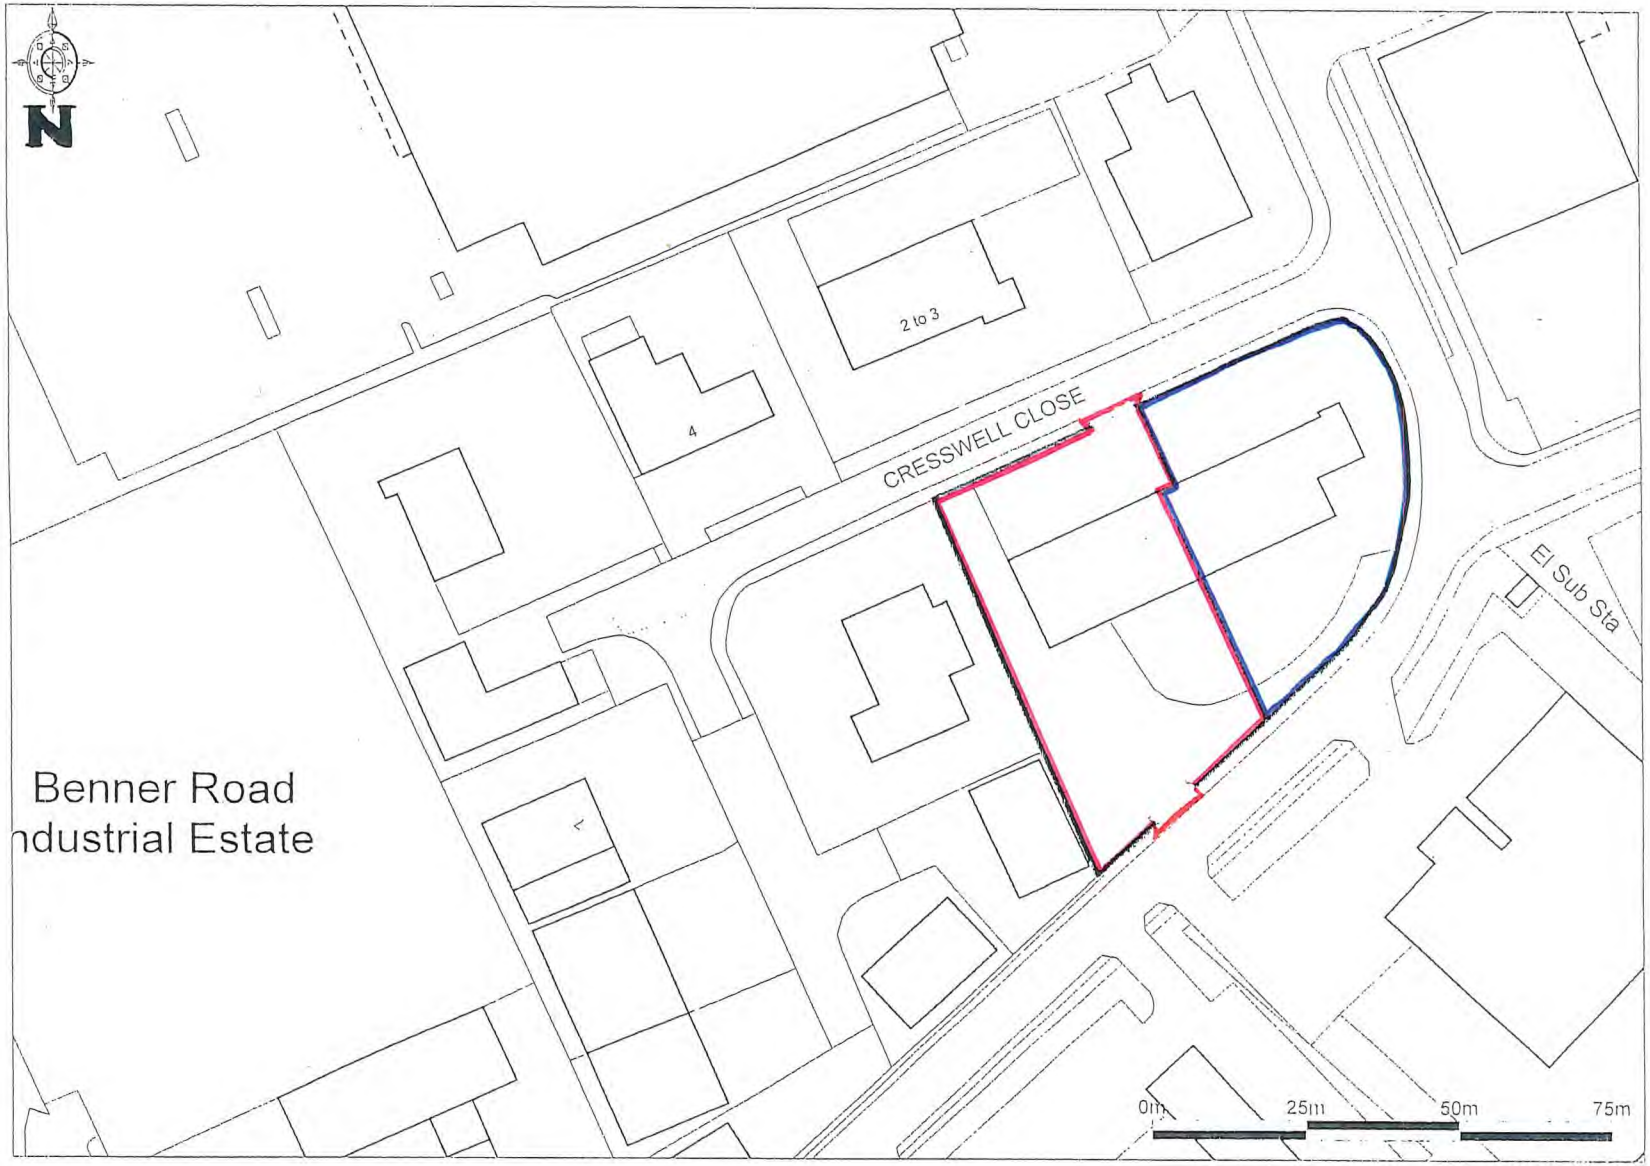


APPLICATION SITE OUTLINED IN RED. SITE OUTLINED IN BLUE (ADJOINING SITE) ALSO OWNED BY THE LANDLORD

LOCATION PLAN 1:1250

3558-3 REV A