
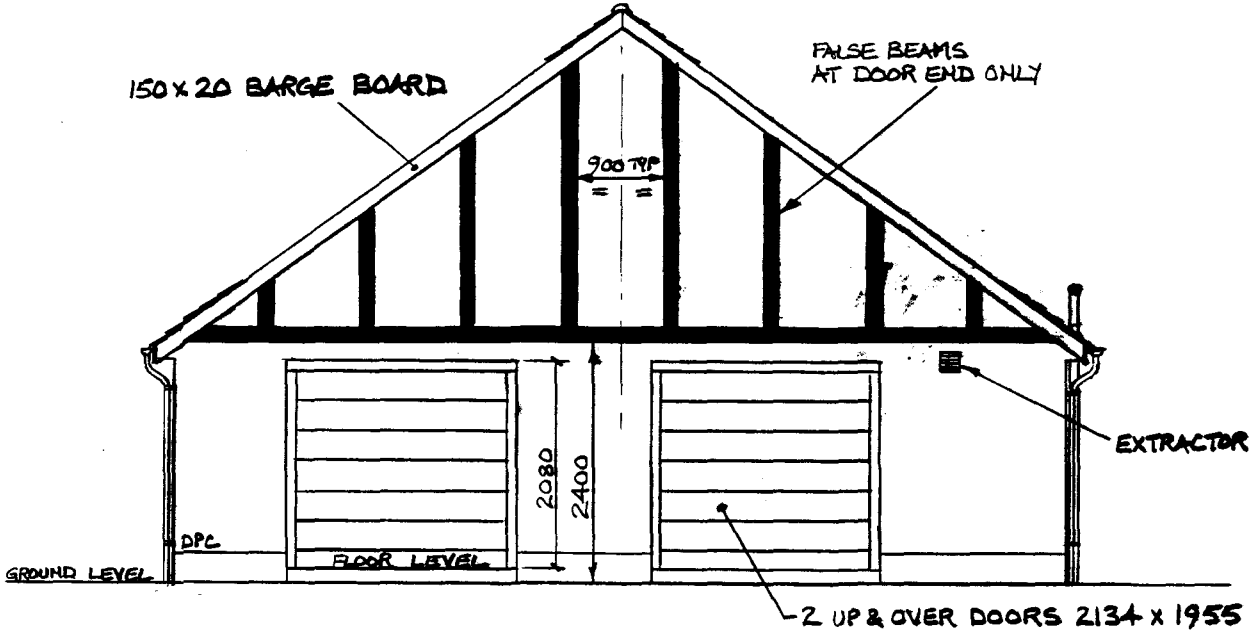


SOUTH ELEVATION

SOUTH HOLLAND DC
HOUSING & PLANNING
01 JUN 1999
Ref: 0538/99

PROPOSED DOUBLE GARAGE - WATERSIDE COTTAGE
TYDD ROAD, WEST PINCHBECK

DIMENSIONS IN mm. SCALE 1:50

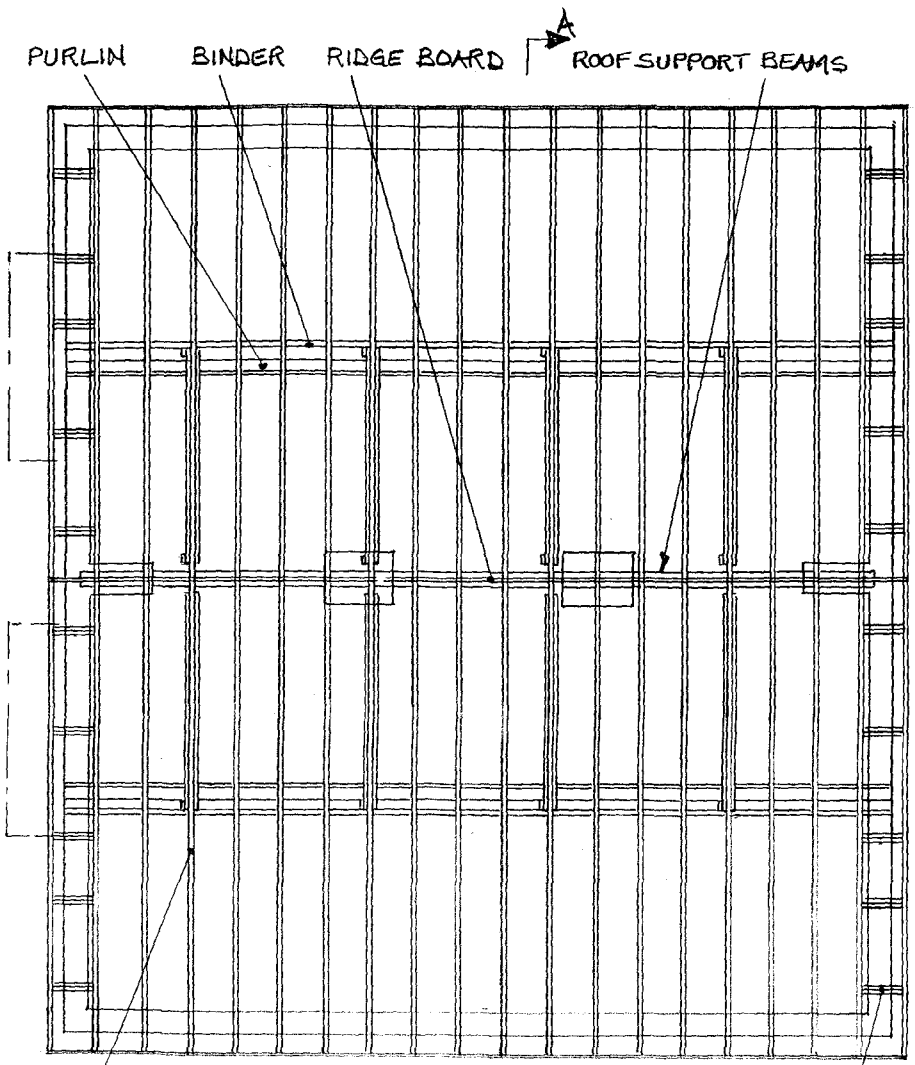


SOUTH HOLLAND DC
HOUSING & PLANNING
01 JUN 1999
Ref: 0538/99

ROOF PLAN

PROPOSED DOUBLE GARAGE – WATERSIDE COTTAGE
TYDD ROAD, WEST PINCHBECK


SCALE: 1:50

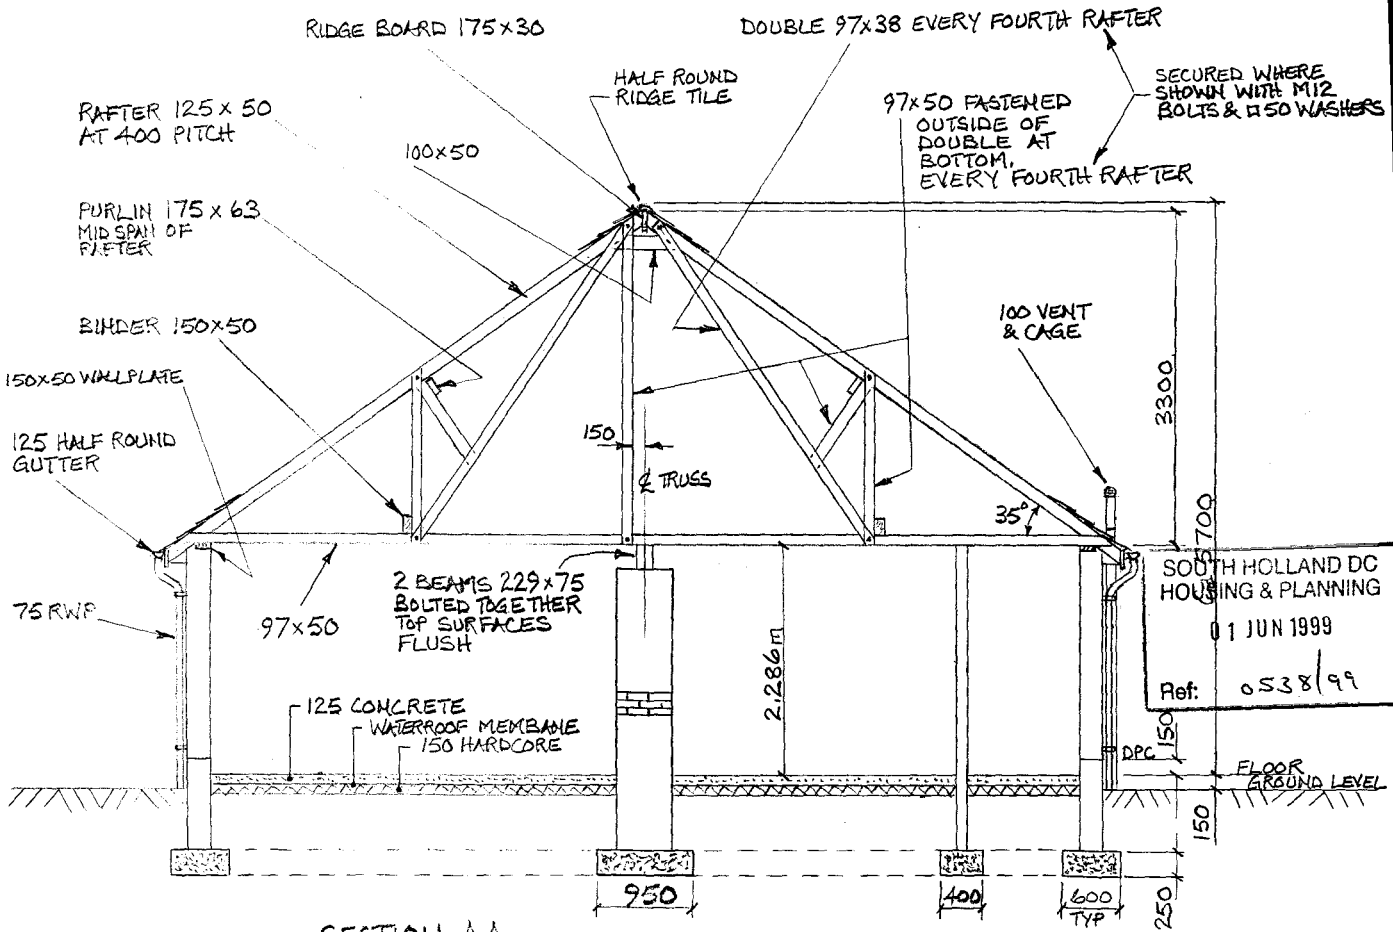

SOUTH HOLLAND DC
HOUSING & PLANNING
01 JUN 1999
Ref: 0538/99

SECTION AA

PROPOSED DOUBLE GARAGE - WATERSIDE COTTAGE, TYDD ROAD, WEST PINCHBECK

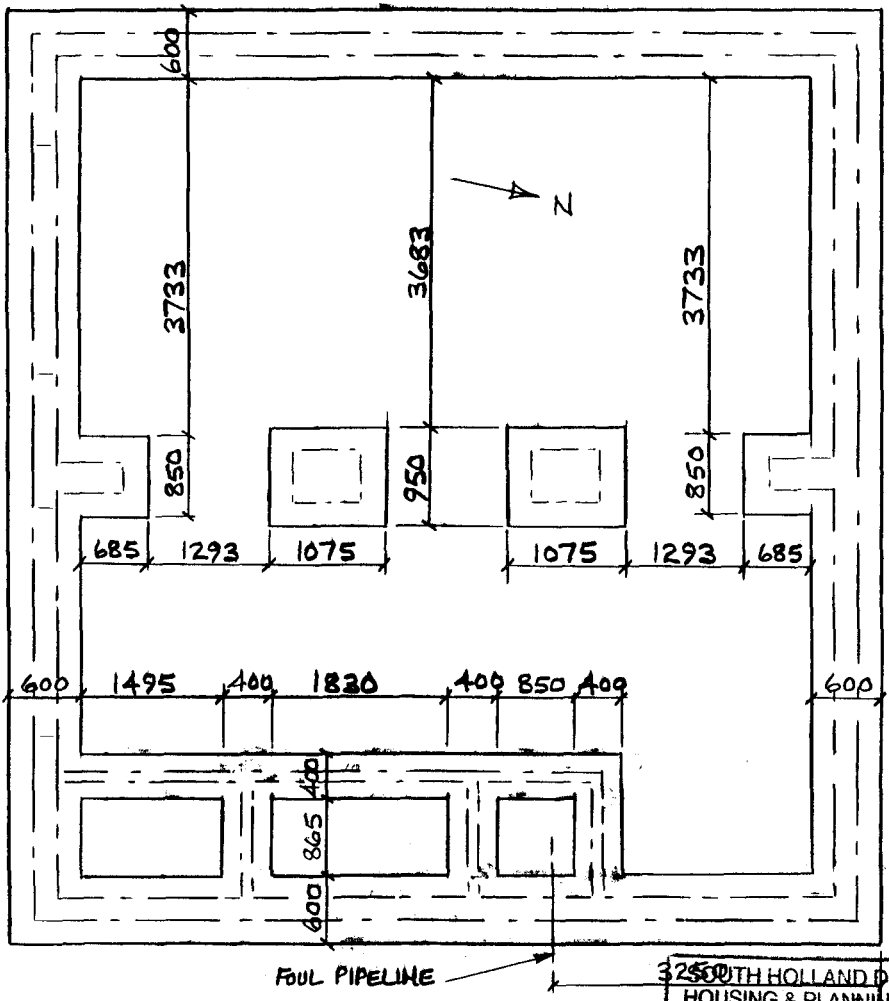


SOUTH HOLLAND DC
HOUSING & PLANNING
01 JUN 1999
Ref: 0538/99


FOUNDATION PLAN

PROPOSED DOUBLE GARAGE - WATERSIDE COTTAGE
TYDD ROAD, WEST PINCHBECK

FOR FOUNDATION DEPTHS SEE SHT 4
DIMENSIONS IN mm SCALE : 1:50

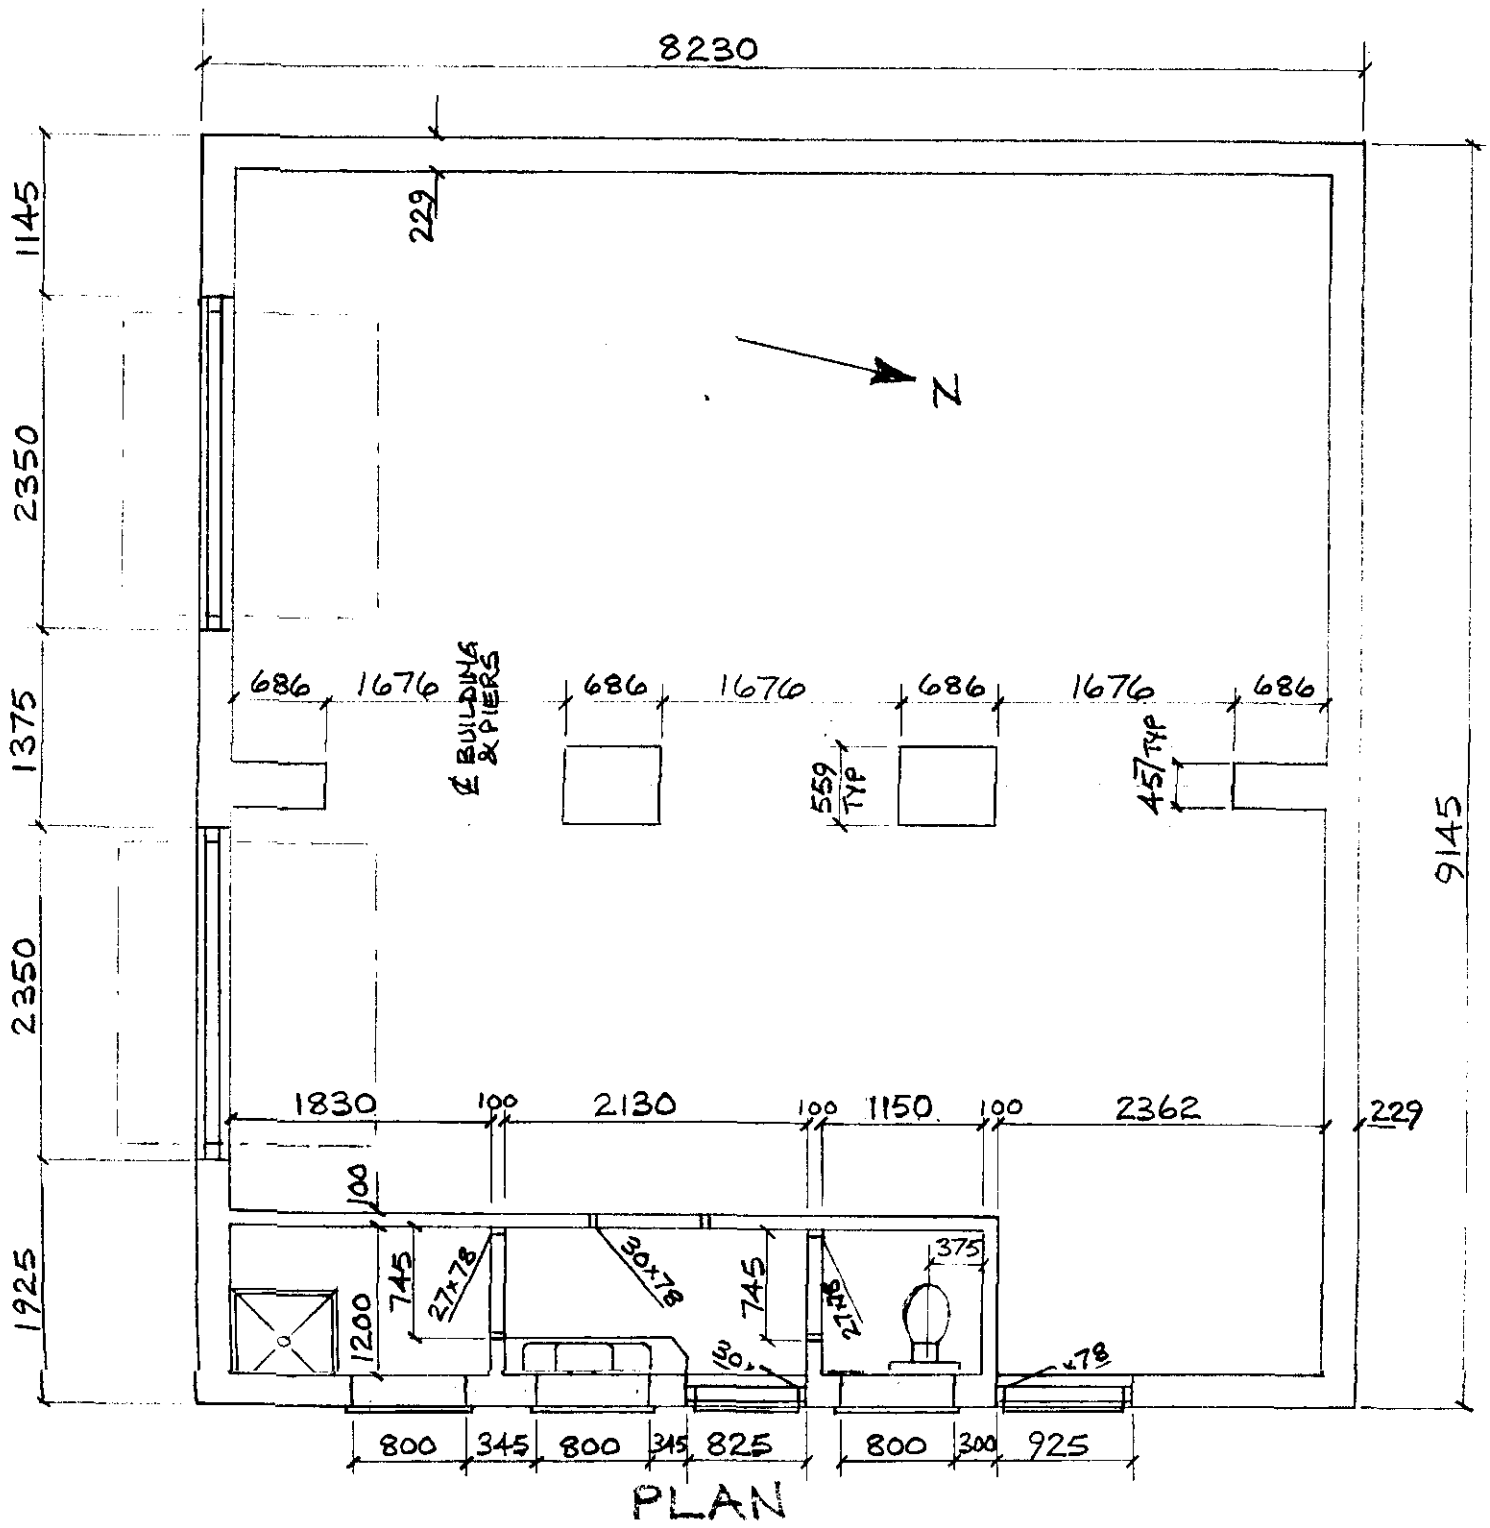

PLAN

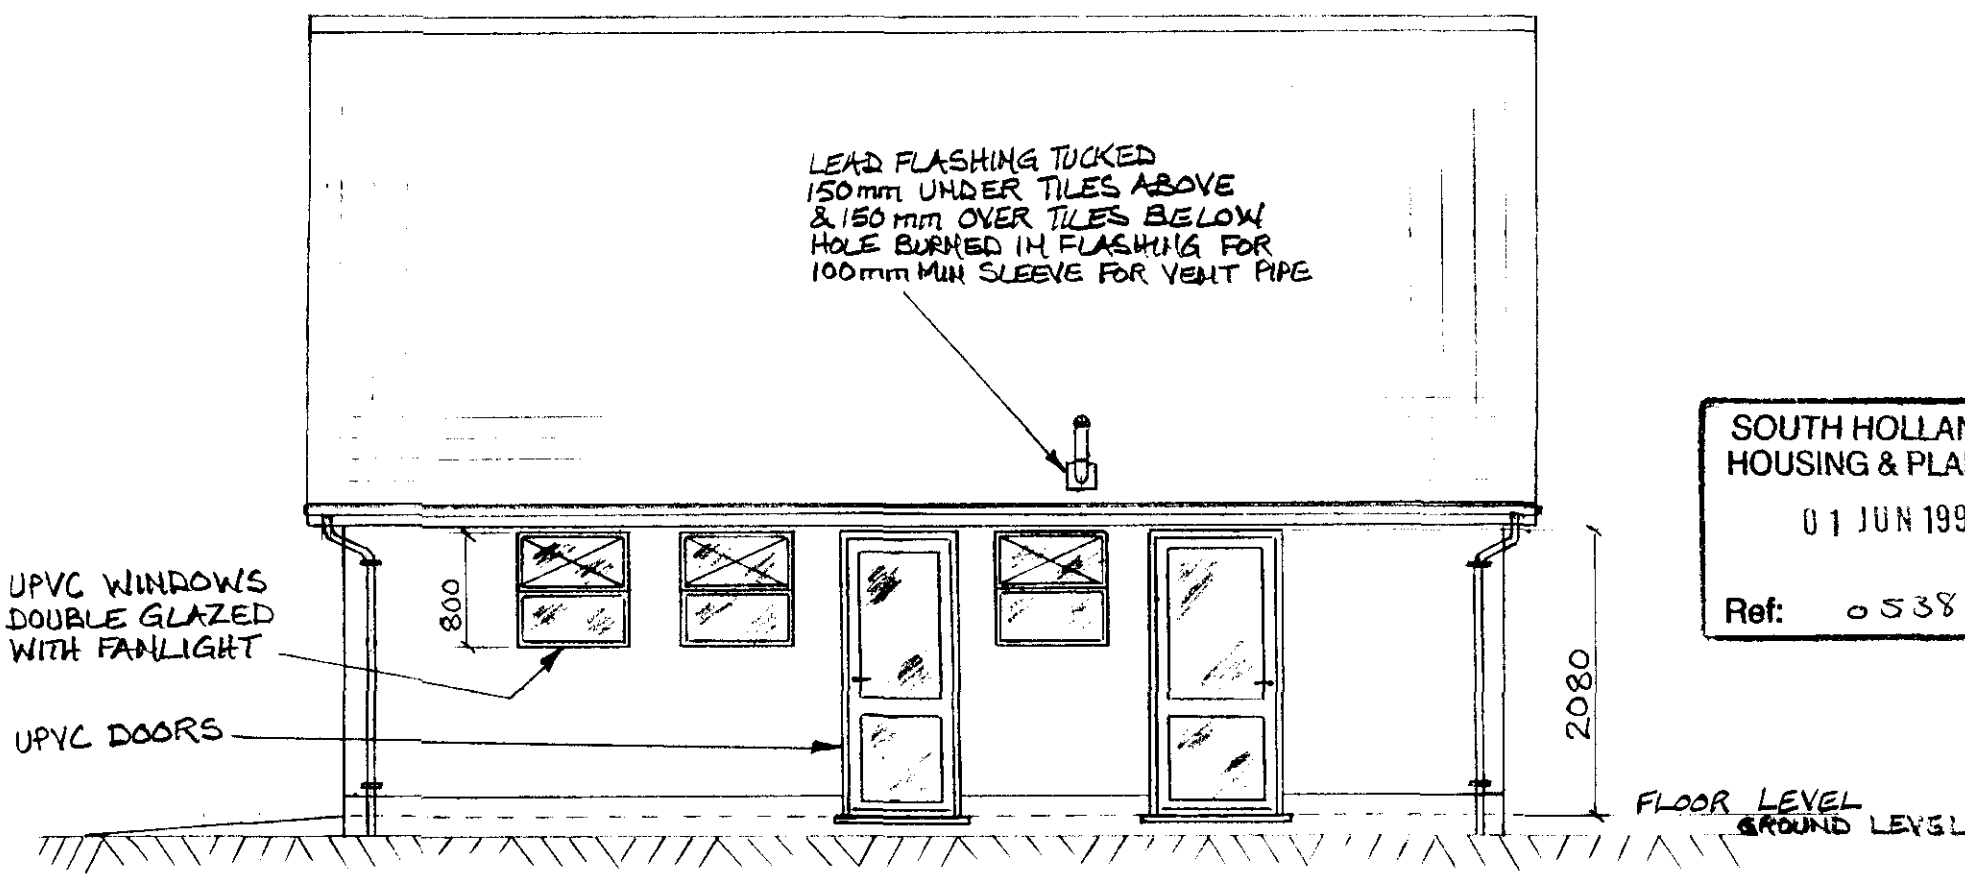

SOUTH HOLLAND DC
HOUSING & PLANNING
01 JUN 1999
Ref: 0538/99

EAST ELEVATION

PROPOSED DOUBLE GARAGE - WATERSIDE COTTAGE
TYDD ROAD, WEST PINCHBECK

DIMENSIONS IN mm (EXCEPT DOORS)

SCALE: 1:50

SHT 1 OF 7