



view from WEST | view from SOUTH | view from EAST

EXISTING ELEVATIONS
scale 1 : 100

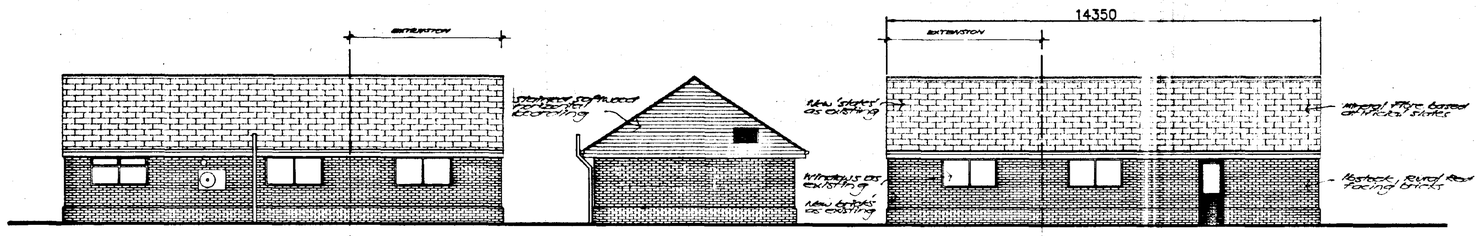


view from WEST | view from SOUTH | view from EAST


PROPOSED ELEVATIONS
scale 1 : 100

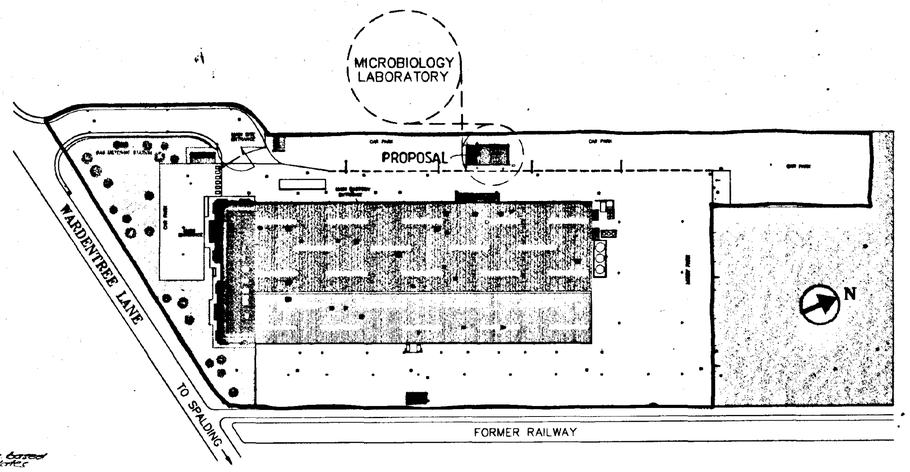

LOCATION PLAN
scale 1 = 1000

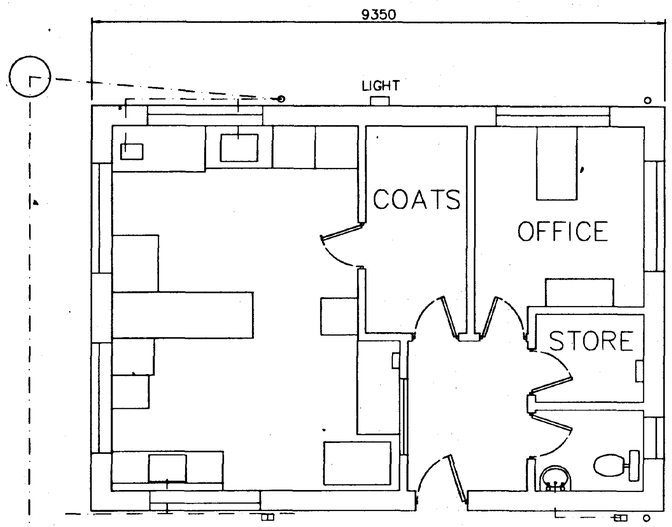

EXISTING PLAN
scale 1 : 50

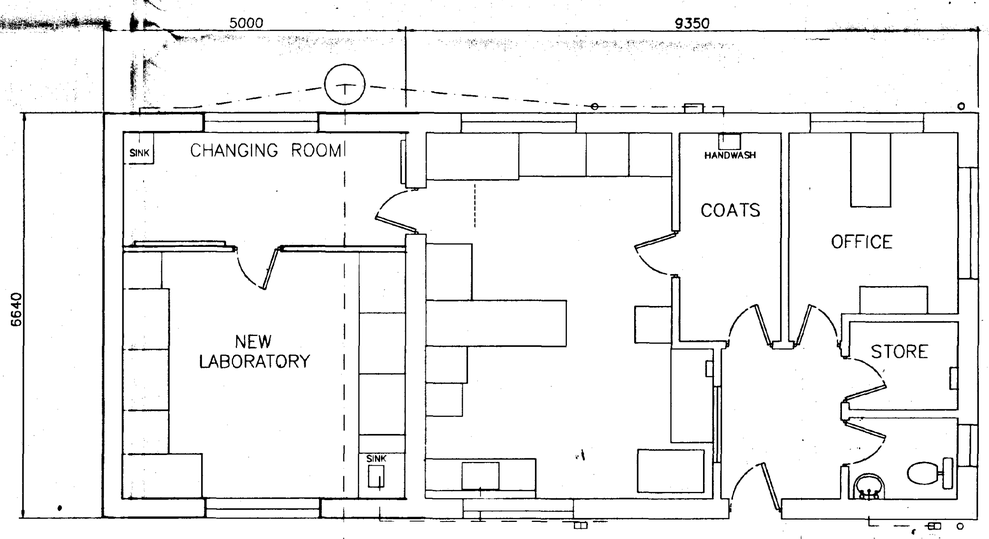

PROPOSED PLAN
scale 1 : 50

SOUTH HOLLAND DC
HOUSING & PLANNING
19 MAY 1995
Ref: 0541/95

DETERMINED PLAN

REVISIONS
1. 16.5.95 Window omitted - S. elevation Brick, wall materials noted.

MASTERPIECE
SMEDLEY'S FOODS LIMITED
HILLSDOWN CHILLED FOOD GROUP

WARDENTREE LANE. SPALDING.
LINCS. PE11 3UY
TELEPHONE: SPALDING (0775) 710789
TELEX: 32350
FAX: (0775) 710504

DRAWN	DATE	SCALE
RB	1.2.95	1:1000 1:50 1:100

TITLE: PROPOSAL FOR EXTENSION TO LABORATORY BUILDING

DRAWING No. SFL-130