




west

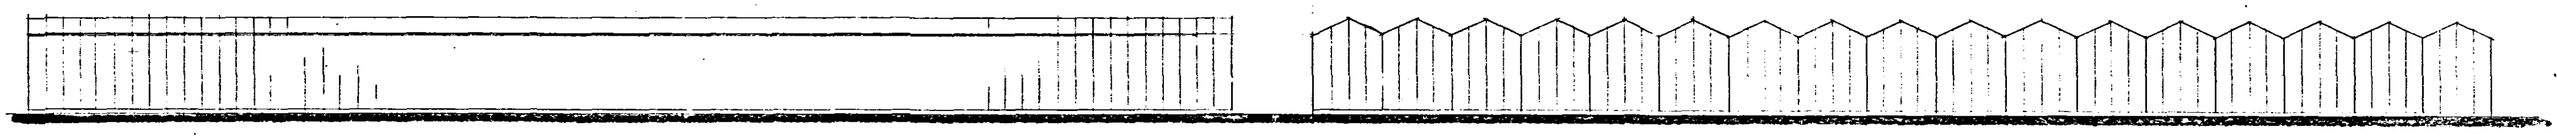

south

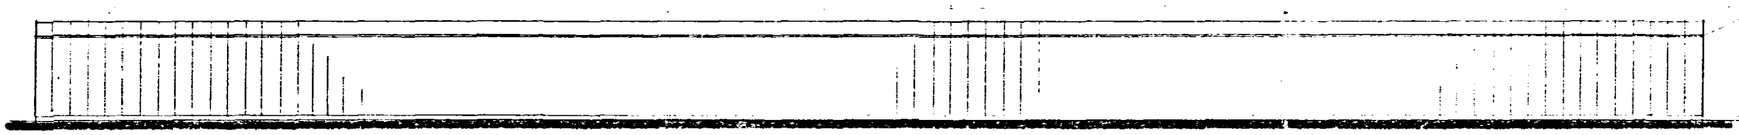

east

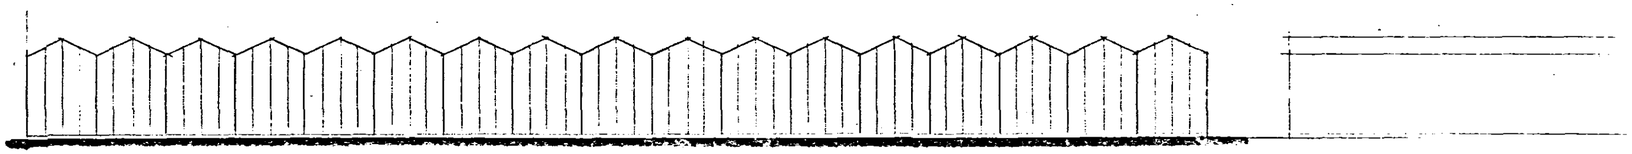

north

DETERMINED PLAN

SHDC
Planning & Development
21 APR 2006
Ref: 0543/06

EAST MIDLANDS DESIGN ASSOC.

Architectural Consultants

Willow Lodge
Horseshoe Road
Spalding
Lincs
PE11 3JA

Tel/fax :- 01775 767968
E-mail :- willowlodge@zoom.co.uk
Mobile phone :-07710 815044

Client
LAMES FLOWERS.

Project
ADDITIONAL CLASSHOUSES AT
HOLDGATE LANE
PINCHBECK
SPALDING. LINCS.

Drawing
ELEVATIONS OF CLASSHOUSES

Scale 1:200

Date April 06 Drawn AL

Dwg No: 06/13/02 Rev.