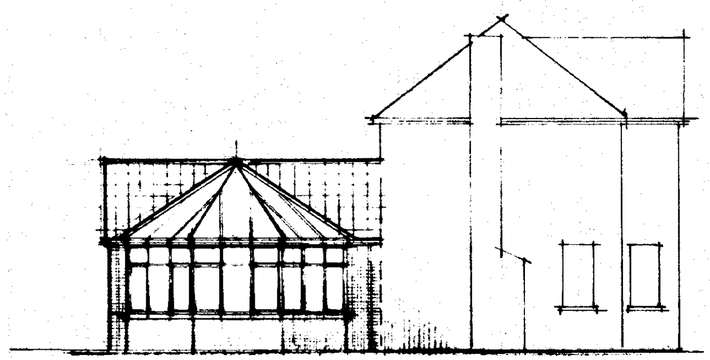

West

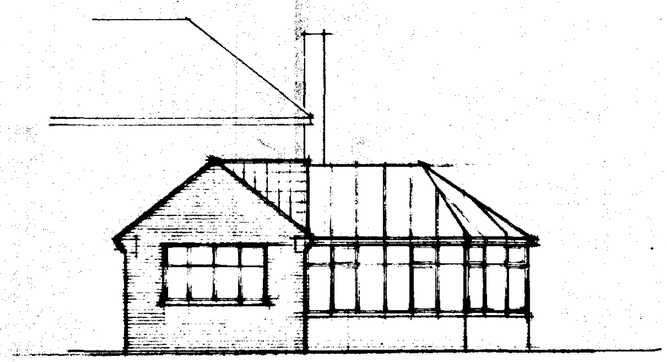

North

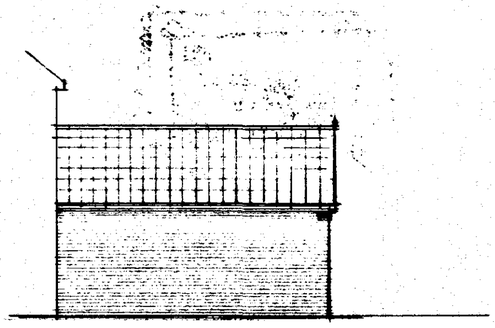

East

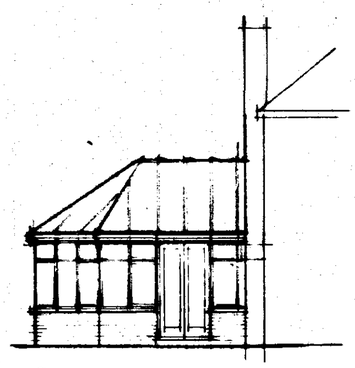

South

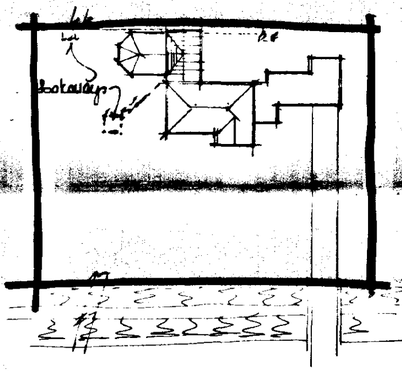

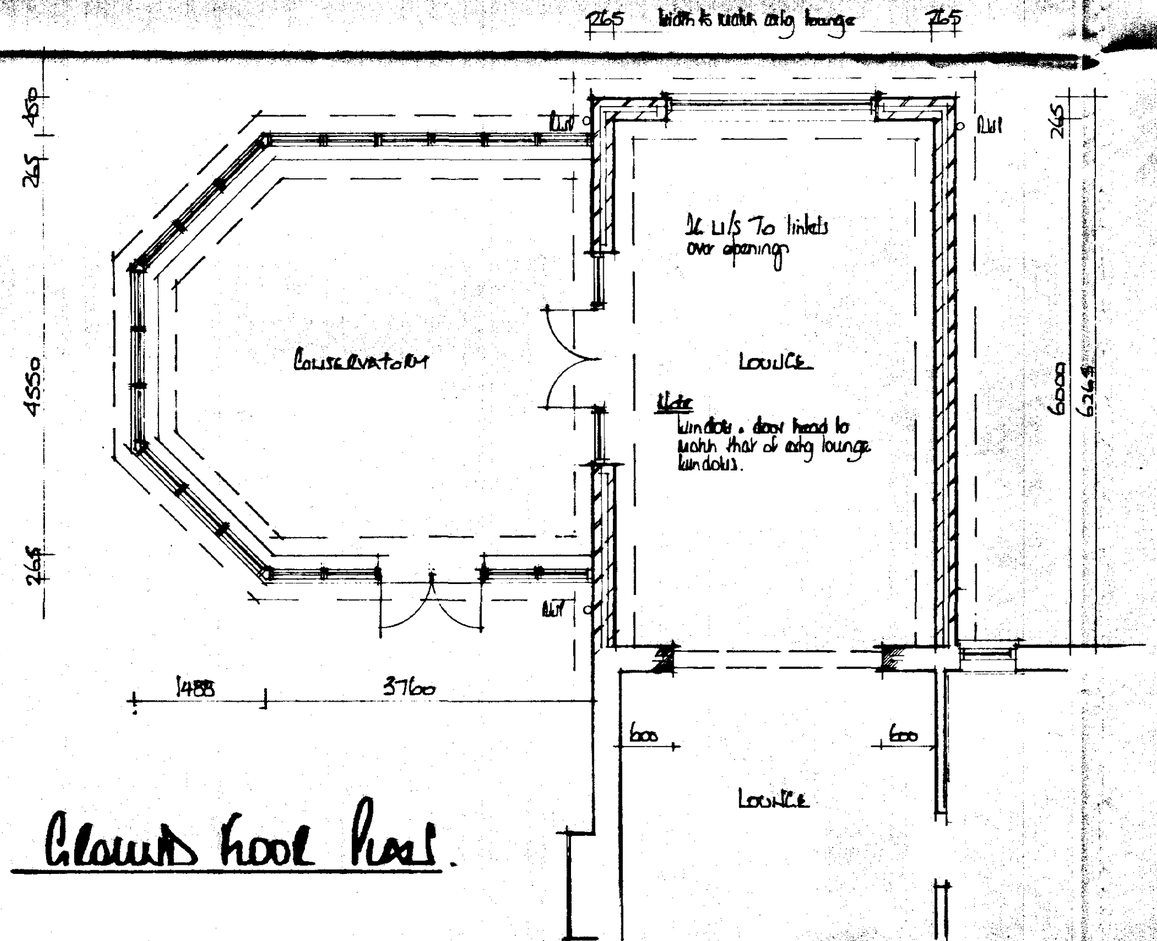

Ground Floor Plan.

DETERMINED PLAN

SOUTH HOLLAND DC
HOUSING & PLANNING
02 MAY 2000
Ref: 0544/00

This drawing to be read in conjunction with the construction specification on DWG No 99/23/01.

A		
	Date	Revisions

© copyright

East Midlands Design Associates

"Willow Lodge",
Horseshoe Road,
Spalding,
Lincs. PE11 3JA
Tel: Spalding (0775) 767968

Client
Mr. & Mrs P Lewis

Job Title
Extension to Lounge At
Bondham
Starlode Drove
West Pinchbeck
Spalding.

Drawing Title
Plans & Elevations.

Scale 1:50 & 1:100

Date Apr 00 | Drawn by AL

Drg. No. 99/23/02. | Rev