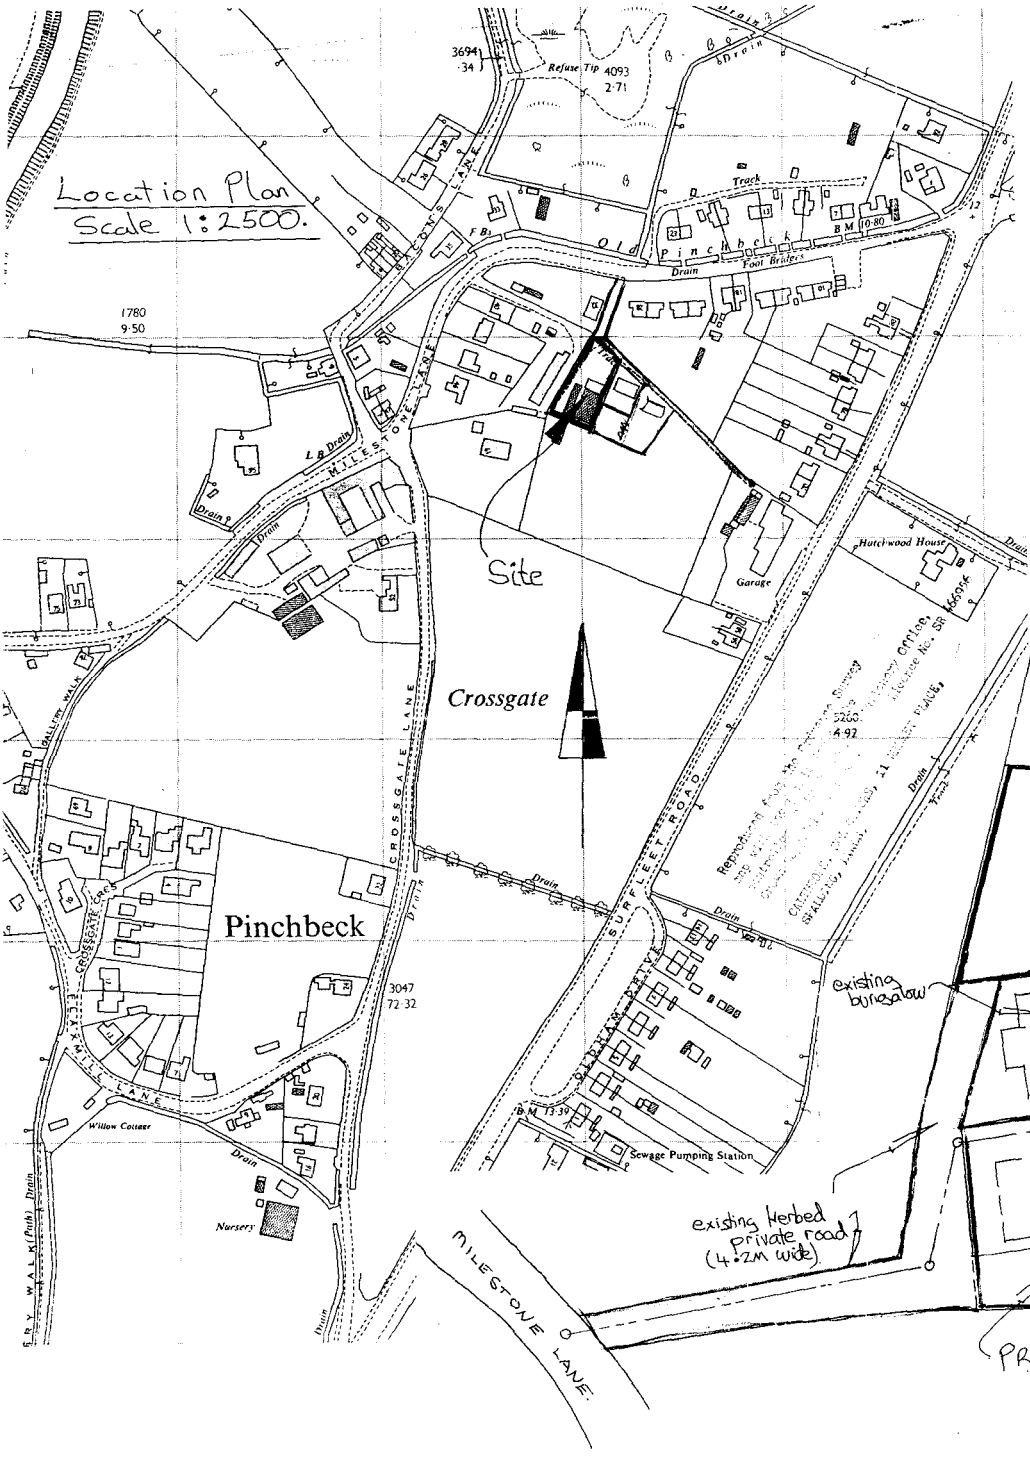

Location Plan
Scale 1:2500.
Site
Crossgate
Pinchbeck
Milestone Lane
Crossgate Lane
Crossgate Cres
Surfleet Road
Hatchwood House
Garage
existing bungalow
existing herbed private road (4.2m wide)
Sewage Pumping Station
Refuse Tip
Track
Old Pinchbeck Foot Bridge
Willow Cottage
Nursery
Drain
B M 10·80
B M 13·30
3694 34
4093 2·71
3047 72·32
1780 9·50
5260 4·92