
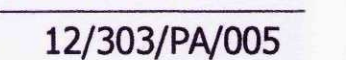
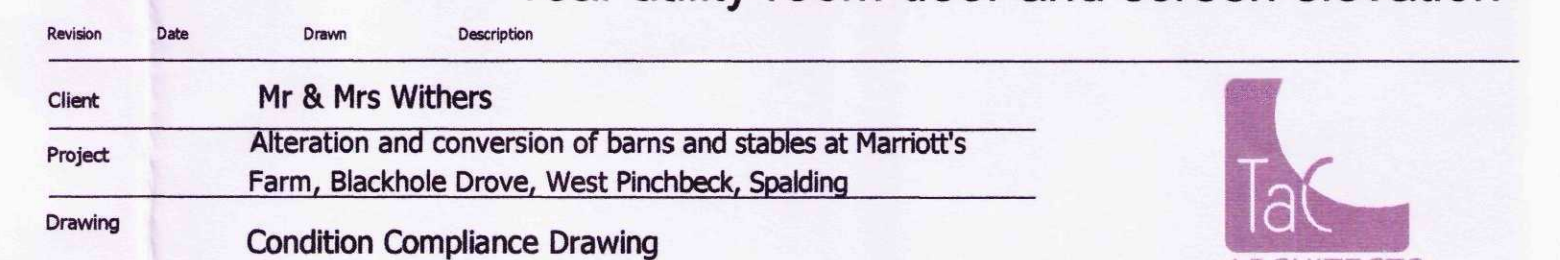
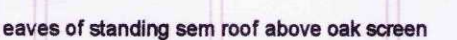
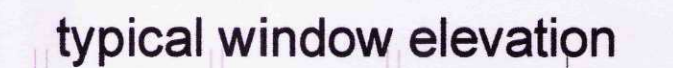
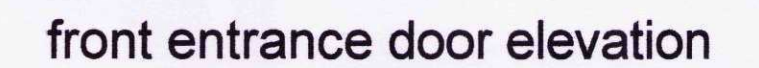
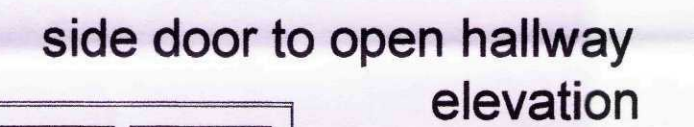
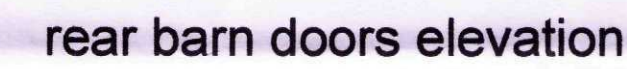
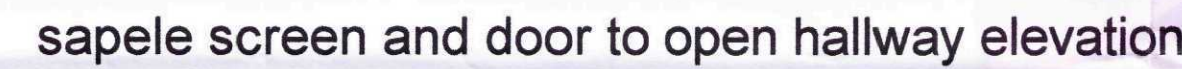
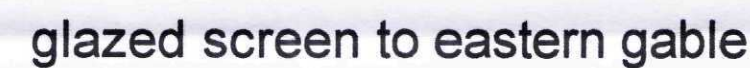
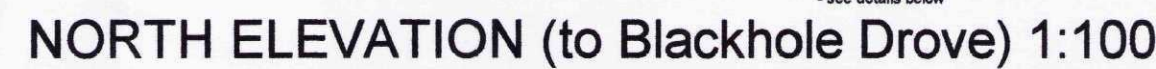
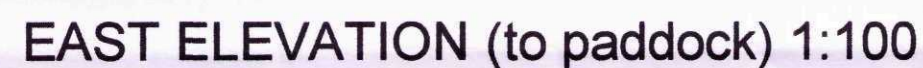


The copyright to this drawing is owned by Trevor A Clay RIBA Ltd

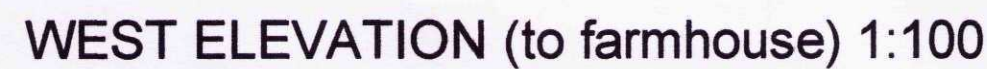

SECTION A A 1:50

JOINERY DETAILS 1:10

SCHEDULE OF COMPLIANCE TO PLANNING CONDITIONS	
Conditions 3 & 4	See details included on this drawing. Segmental arch to new openings on northern elevation approved by Tony Boswell (TB) on site.
Condition5	See details included on this drawing (for general information only)
Condition7	Agreed on site with TB to use existing tiles on southern pitch, made up with William Blythe Light Antique Barco tiles as necessary. Northern pitch to be covered complete with William Blythe Light Antique Barco tiles.
Conditions 8 & 9	All agreed on site with TB as follows:- to use existing bricks salvaged from former new openings; Pointing is to be in Old House Store Coarse Stuff as sample are approved on site; LBC common bricks to eastern gable to be removed and replaced by salvaged bricks as shown above; western gable to be rebuilt in existing bricks to correct cracking and leaning.
Condition 10	In compliance to the eco report, Bob Sheppard installed two owl boxes a year ago. They are positioned in the large trees at the front of the property, near the main gate. He also has provided a large sparrow nesting box which is still to be positioned. Bob advised at the time that it should be built into one of the external walls of the barn or simply in another large tree on the property. It is therefore to be placed in one of the large trees on the far side of the property.