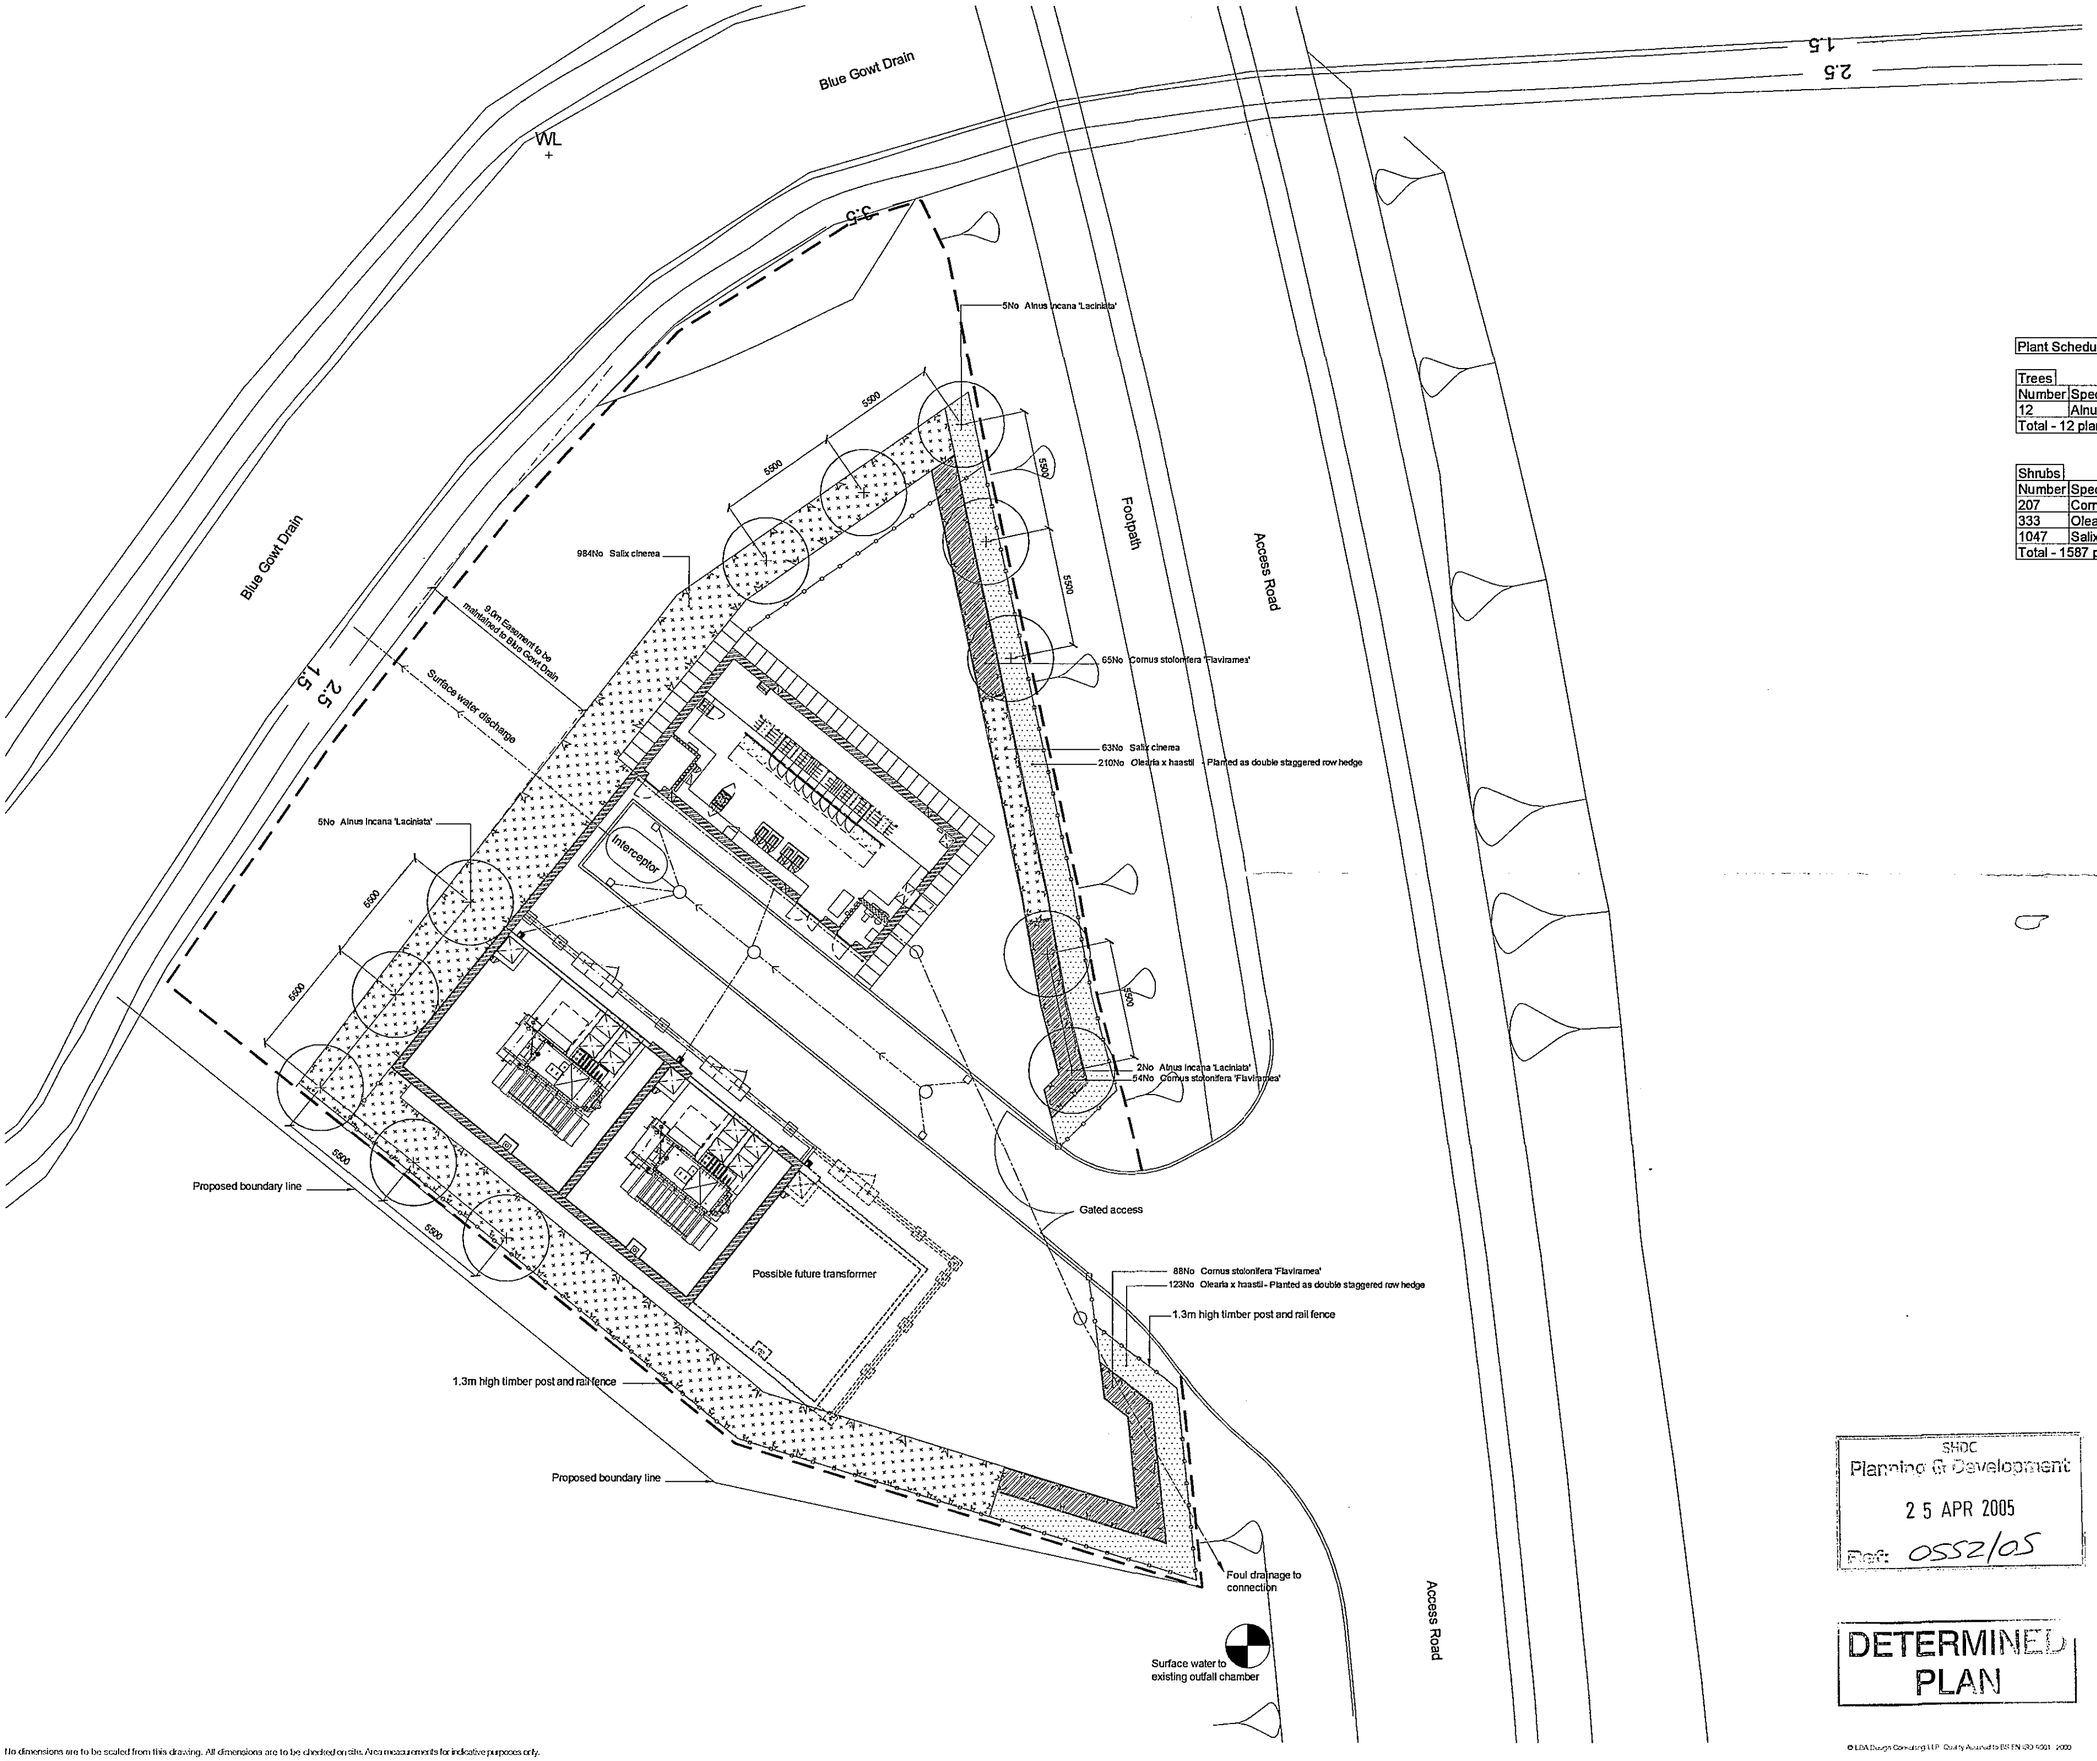


Legend

- Proposed tree
- Proposed hedge
- Proposed shrub planting
- Existing site boundary

Plant Schedule

Trees

Number	Species	Height	Specification
12	Alnus incana 'Laciniata'	min. 450cm	Extra Heavy Standard: 3x: RB

Total - 12 plants

Shrubs

Number	Species	Height	Specification	Density
207	Cornus stolonifera 'Flaviramea'	80-100cm	1+0: Branched: 3 brks: BR	0.45Ctr
333	Olearia x haastii	40-60cm	Bushy: 7 brks: C	0.45Ctr
1047	Salix cinerea	80-100cm	0/1: Branched: 2 brks: BR	0.45Ctr

Total - 1587 plants

REV. DESCRIPTION APP. DATE

Peterborough
T 01733 310471

LDA DESIGN

LANDSCAPE
URBAN
ENVIRONMENT
ECOLOGY

SHDC
Planning & Development
2 5 APR 2005
Ref: 0552/05

Wardentree Lane, Spalding

Landscape Proposals

DETERMINED PLAN

DATE	April 2005	DRAWN	ra
SCALE	1 : 200	CHECKED	dt
STATUS	Planning	APPROVED	ra
DWG. NO	2094LP/01		

© LDA Design Consulting LLP Quality Assured to BS EN ISO 9001 2000

No dimensions are to be scaled from this drawing. All dimensions are to be checked on site. Area measurements for indicative purposes only.
Based upon Ordnance Survey map with permission of the controller of H.M.S.O.© Crown copyright. Reproduced under licence No. 100019

2094_Ward_2004_01