
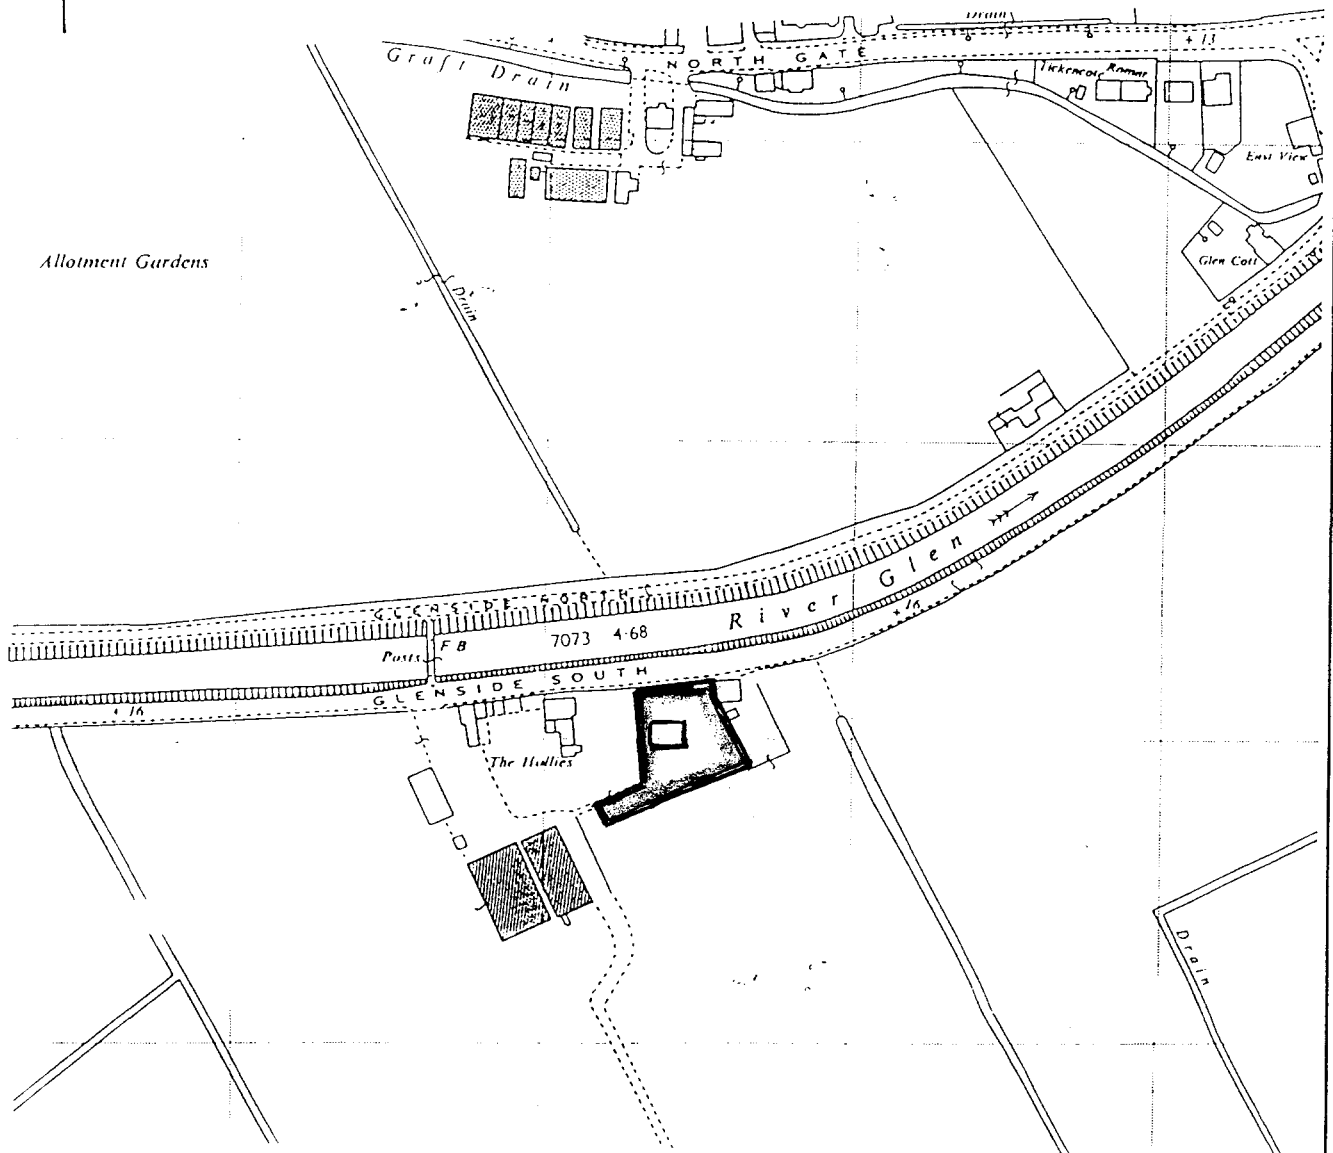


SHDC
Planning & Development

- 2 MAY 2003

Ref 0556103

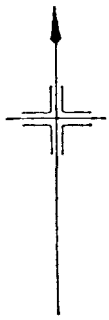


LONGSTAFF

TITLE: SEASONS WATCH
GLENISIDE SOUTH
PINCH BECK

OUR REF: GIBSON

DATE: APR 2003

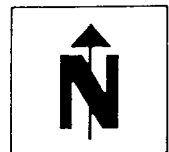


This plan is provided for identification purposes only and although based on the Ordnance Survey, its accuracy is not guaranteed. It is reproduced from the Ordnance Survey Map with the permission of the Controller of H.M. Stationery Office.

SHDC
Planning & Development

- 2 MAY 2003

Ref 556103

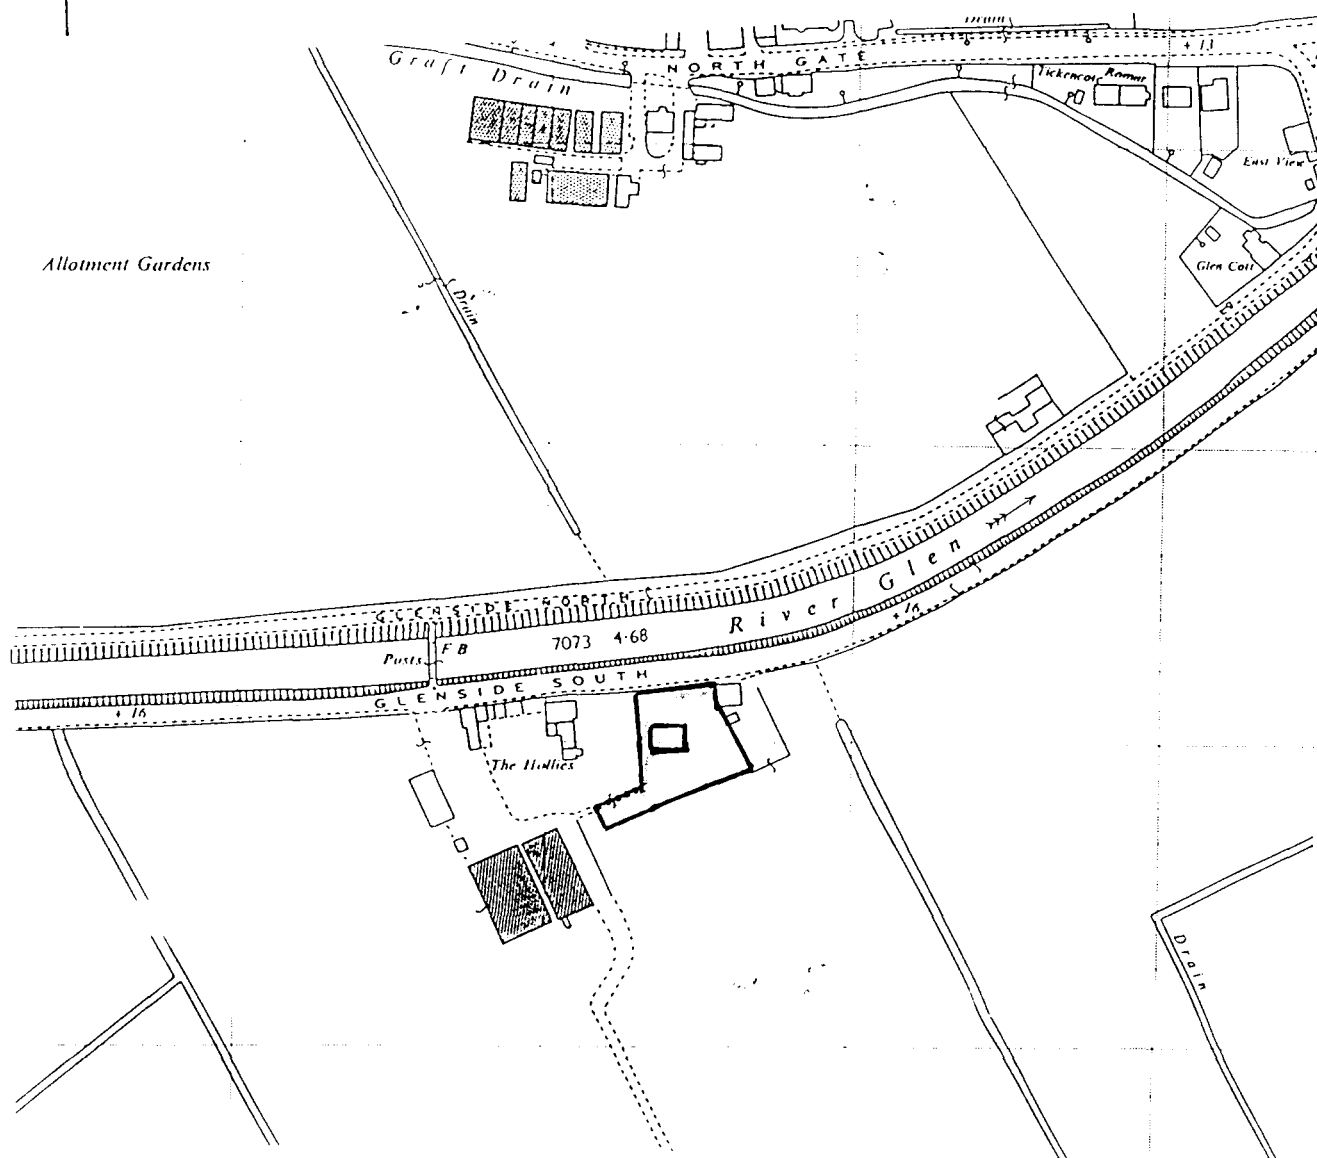


LONGSTAFF


TITLE: SEABONS WATCH
GLENSIDE SOUTH
PINCH BECK

OUR REF: GIBSON

DATE: APR 2003

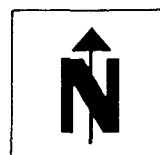

This plan is provided for identification purposes only and although based on the Ordnance Survey, its accuracy is not guaranteed. It is reproduced from the Ordnance Survey Map with the permission of the Controller of H.M. Stationery Office.

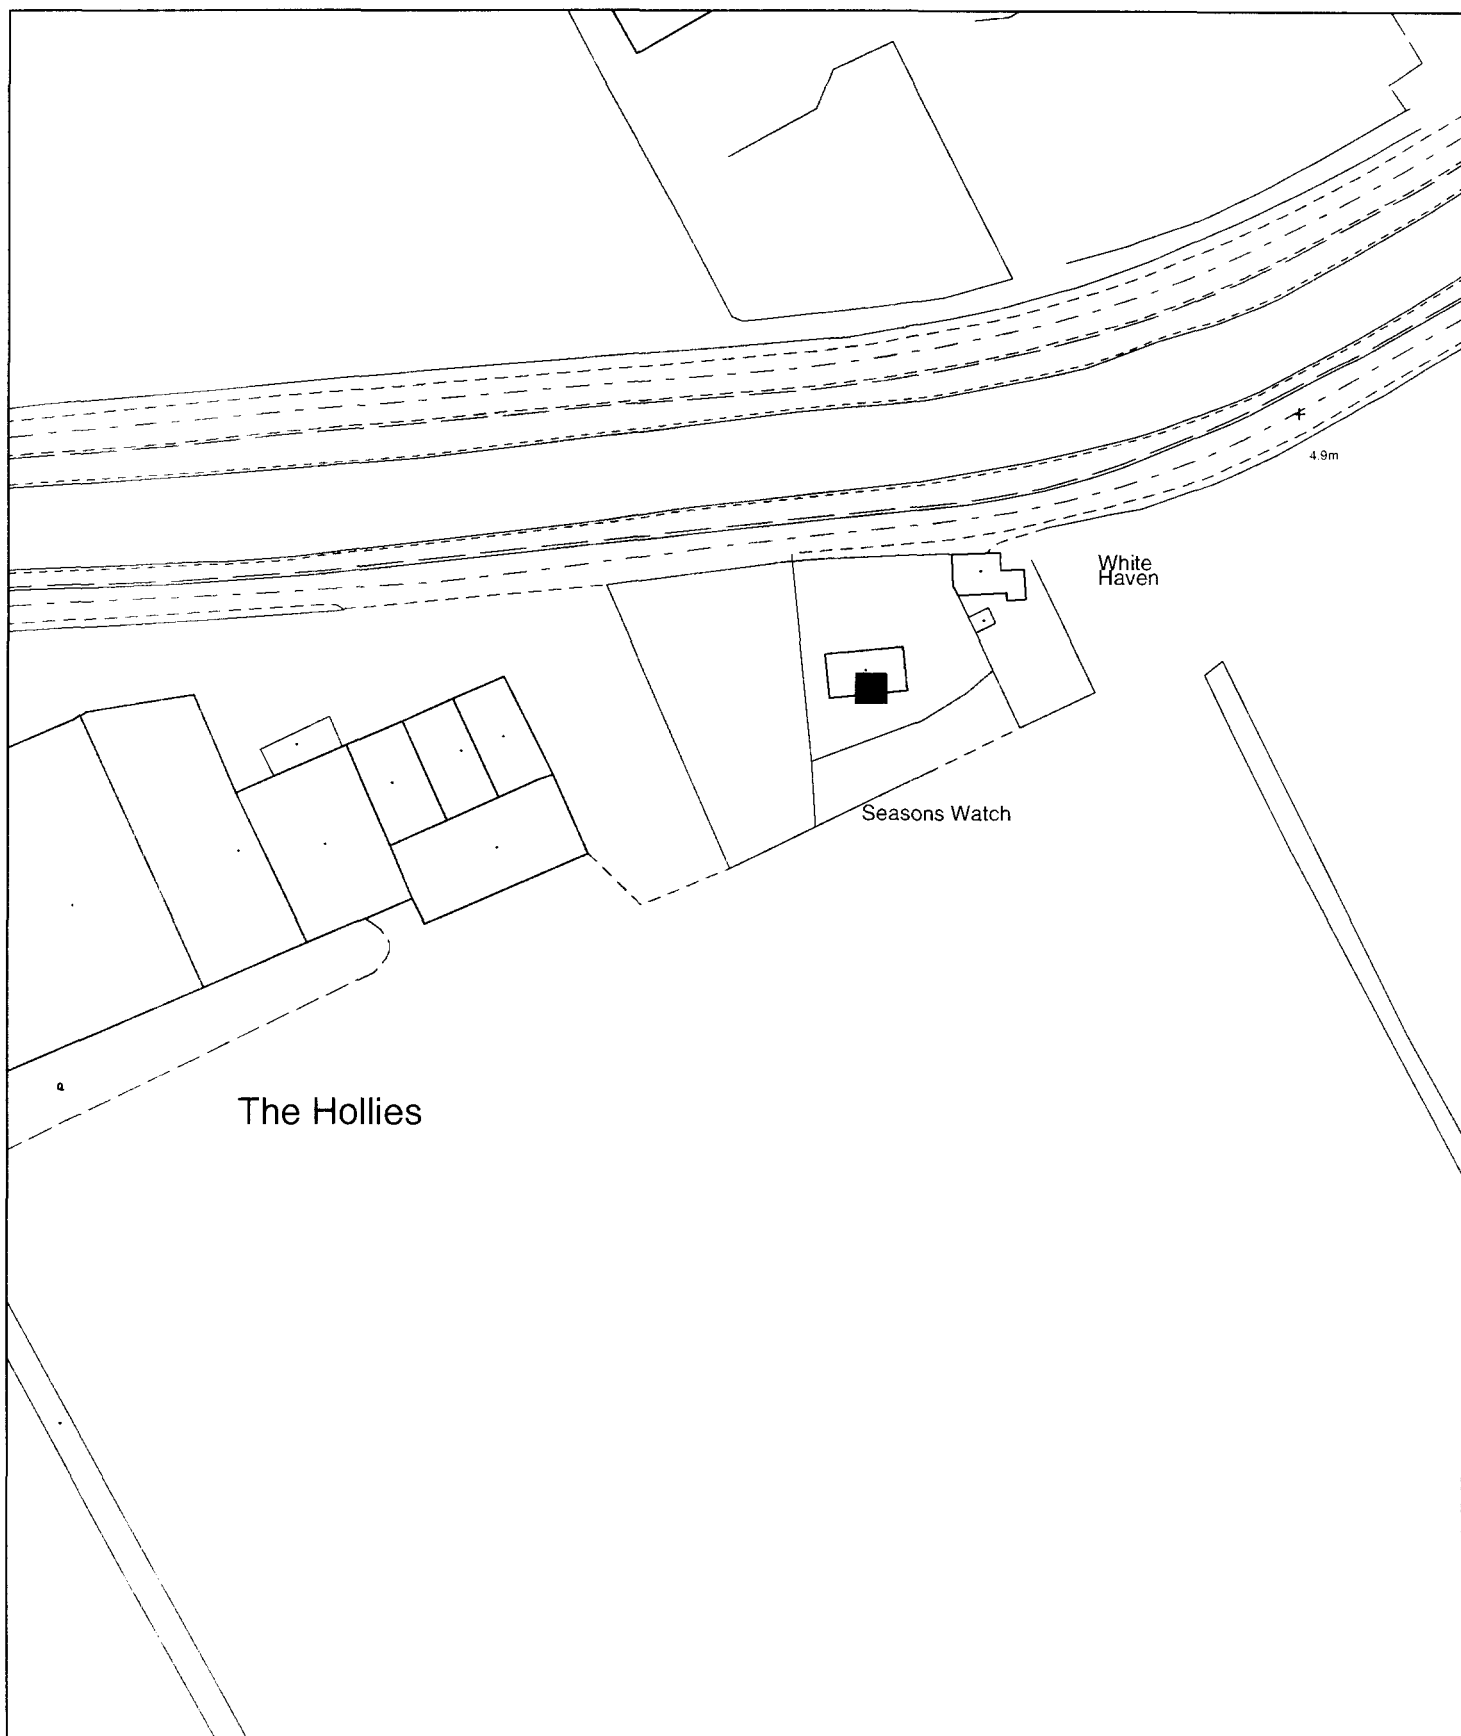

Planning Application Location Plan **Ward Member Notification**

H14/0556/03


Scale: 1:1250


Planning and Development

Council Offices, Priory Road, Spalding, Lincolnshire
 PE11 2XE

PLEASE DO NOT COPY THIS PLAN

This map is reproduced from Ordnance Survey material with permission of Ordnance Survey on behalf of Her Majesty's Stationery Office (c) Crown copyright. Unauthorised reproduction infringes Crown copyright and may lead to prosecution or civil proceedings. South Holland District Council LA079413 2003

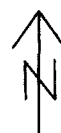

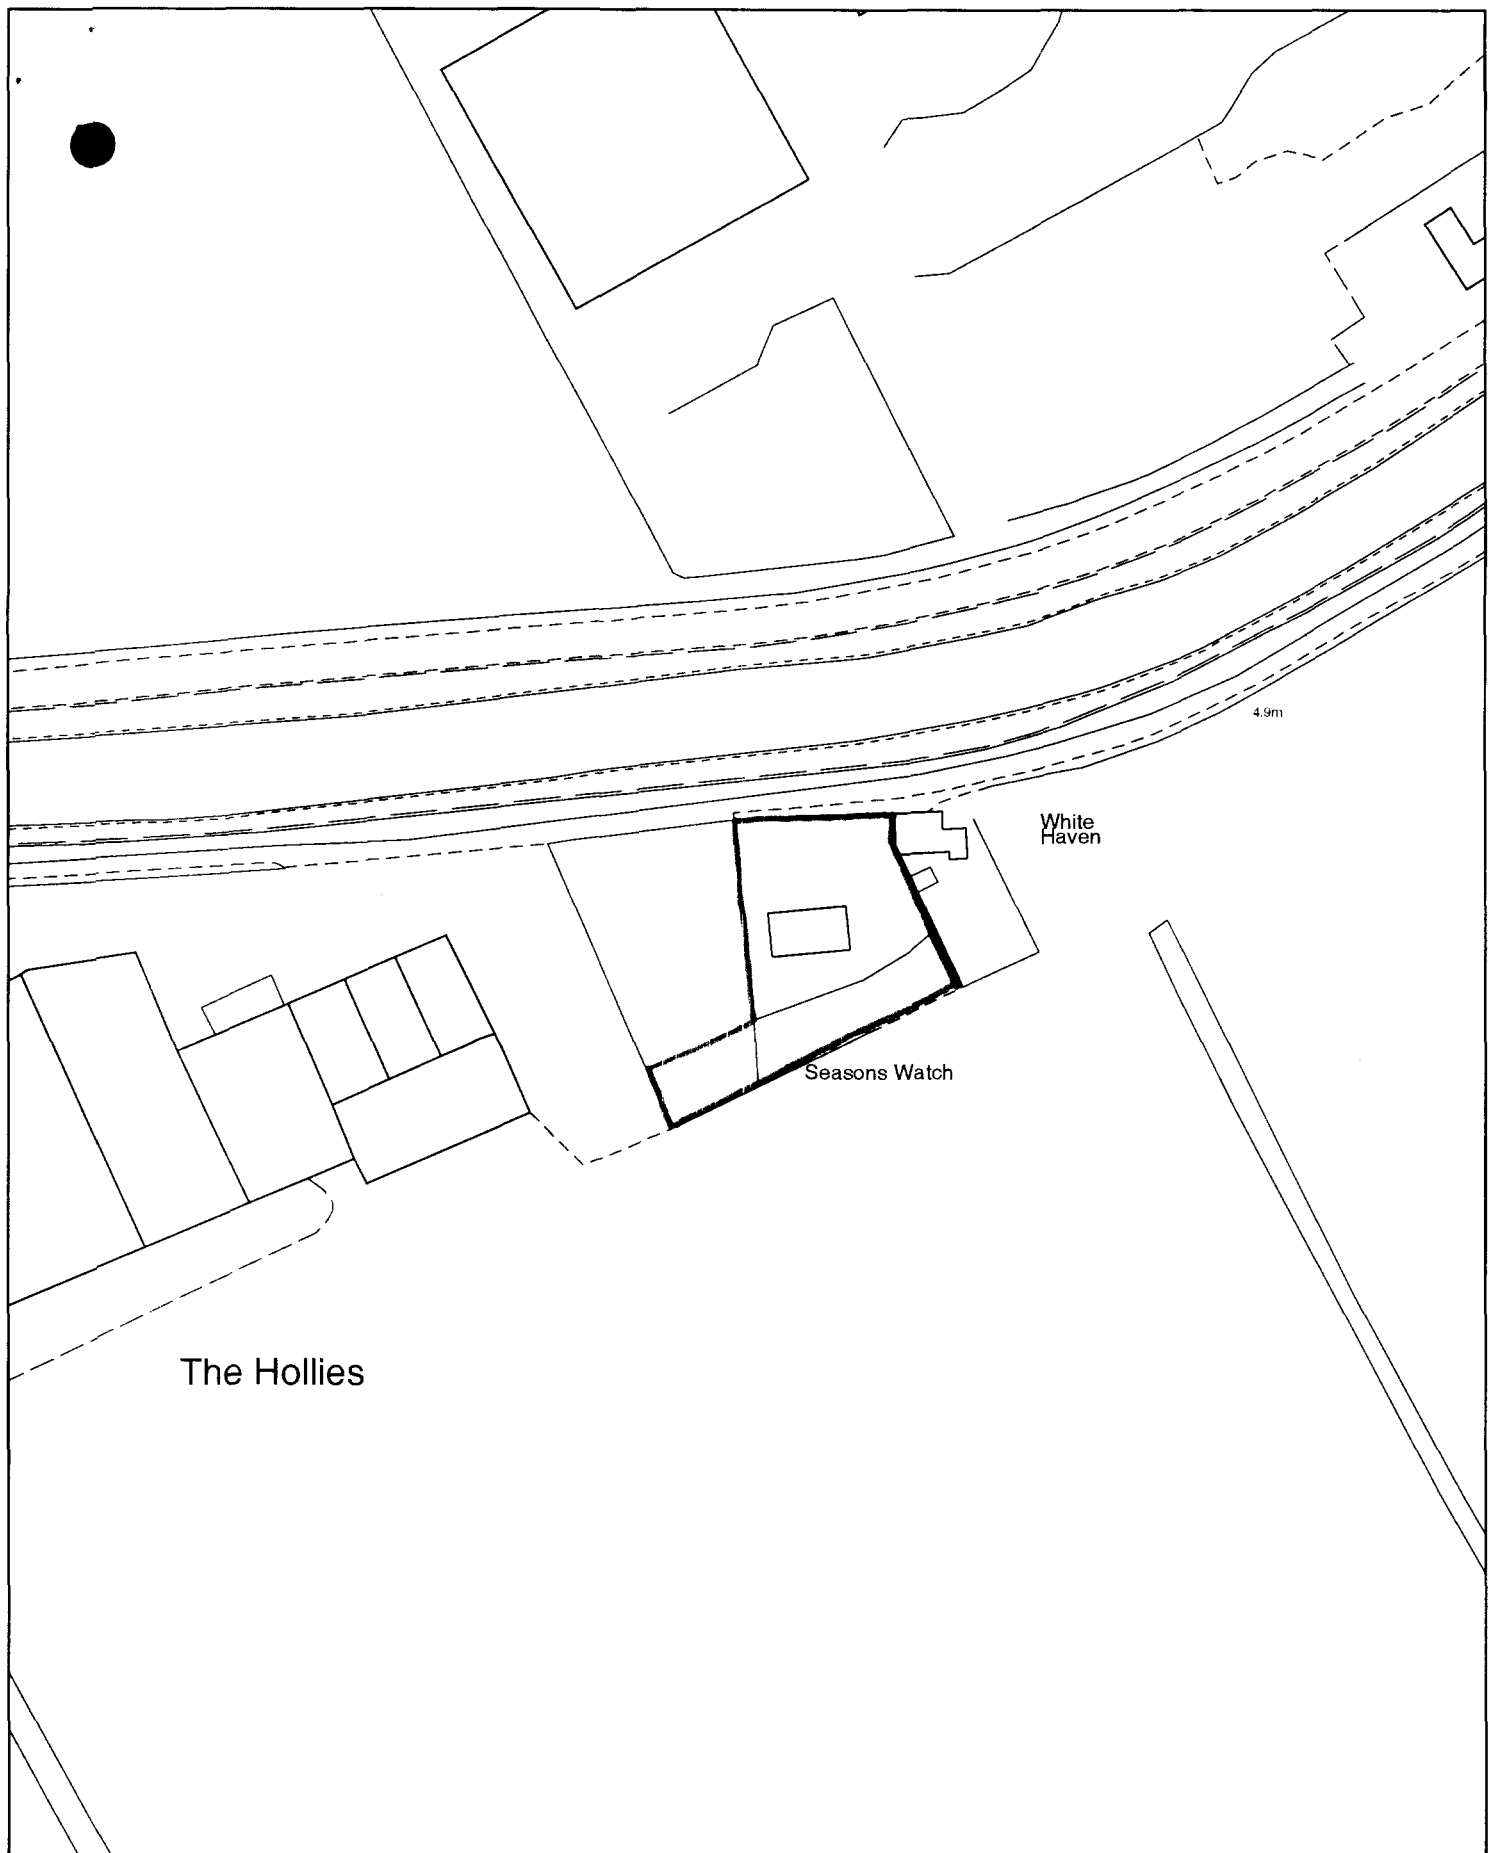

Planning and Development

Council Offices, Priory Road, Spalding, Lincolnshire
PE11 2XE

Scale: 1:1250

June 2003

This map is reproduced from Ordnance Survey material with permission of Ordnance Survey on behalf of Her Majesty's Stationery Office (c) Crown copyright. Unauthorised reproduction infringes Crown copyright and may lead to prosecution or civil proceedings. South Holland District Council LA079413 2003

