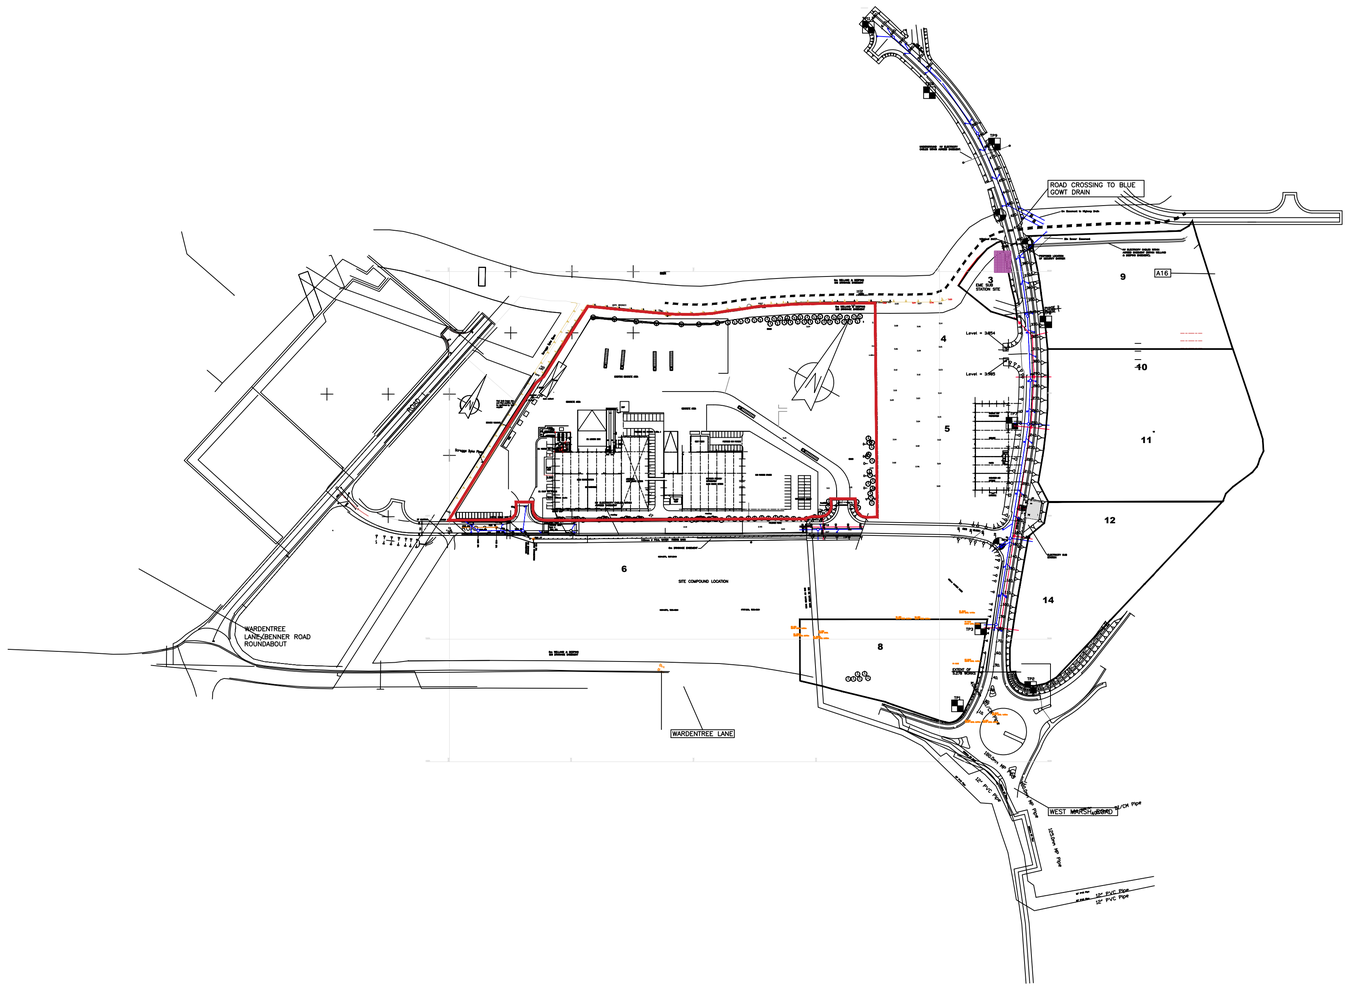


Freshlinc

DC ARCHITECTURAL SERVICES LTD
ARCHITECTURAL AND PLANNING SERVICES
THE BARN, PARTNEY MILL, SPILSBY,LINCOLNSHIRE, PE23 4PE
TEL NO. 05601 500536) MOB. NO 07776227893
E-mail - dcarchitectural@btconnect.com

Client FRESHLINC

Project Storage and Distribution Centre.

copyright reserved ©

Drawing Title LOCATION PLANS

Drawing number dc/418/08

Scale 1:2500

Drawn DB

Revision

Date FEB 17

Checked