



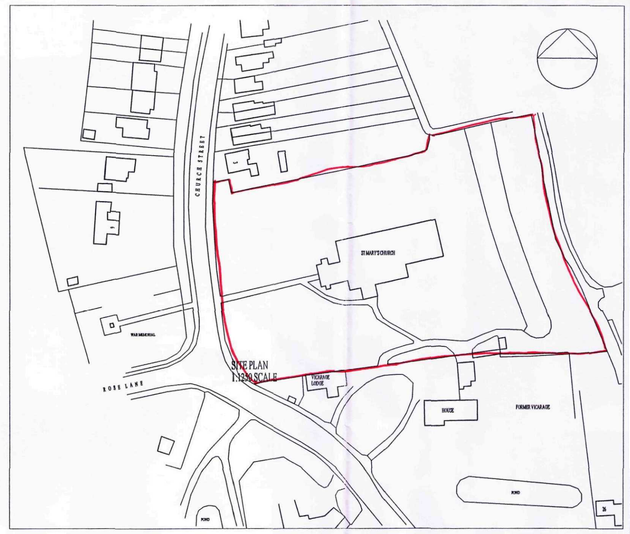


LOCATION PLAN
SCALE 1:1250

Cannon

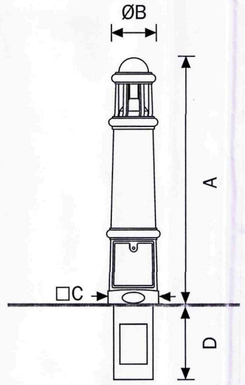



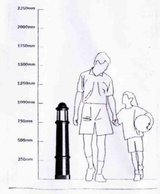

	Dimensions (mm)				Weight (kg)
Variant	A	B	C	D	
Cannon	1005	120	210	300	66

CANNON BOLLARD LIGHT BY DARKINSIDE WITH OPTICAL CONE FITTED AS IN ACCORDANCE WITH MANUFACTURERS INSTRUCTIONS.

Notes
1.DO NOT SCALE FROM THIS DRAWING
2. CHECK ALL DIMENSIONS ON SITE
3. THIS DRAWING IS THE COPYRIGHT OF MARSHALL SISSON ARCHITECTS

Revisions

MARSHALL SISSON ARCHITECTS
HARCOURT OFFICES, 56 HIGH STREET
HEMINGFORD GREY
HUNTINGDON, PE28 9BJ

Telephone: 01480 461101
Fasmile: 01480 492188
Email: msisson@btconnect.com

Development
19 JUL 2011

Client
ST MARY'S CHURCH PINCHBECK
PAROCHIAL CHURCH COUNCIL

Job title
ST MARYS CHURCH
PINCHBECK

LOW LEVEL PAVEMENT
LIGHTING

Drawing title
PROPOSED LIGHT POSITIONS
IN CHURCHYARD

Scale	Date	Drawn
1:500	APRIL 11	YBS

Drawing Number
SMA PIN/08