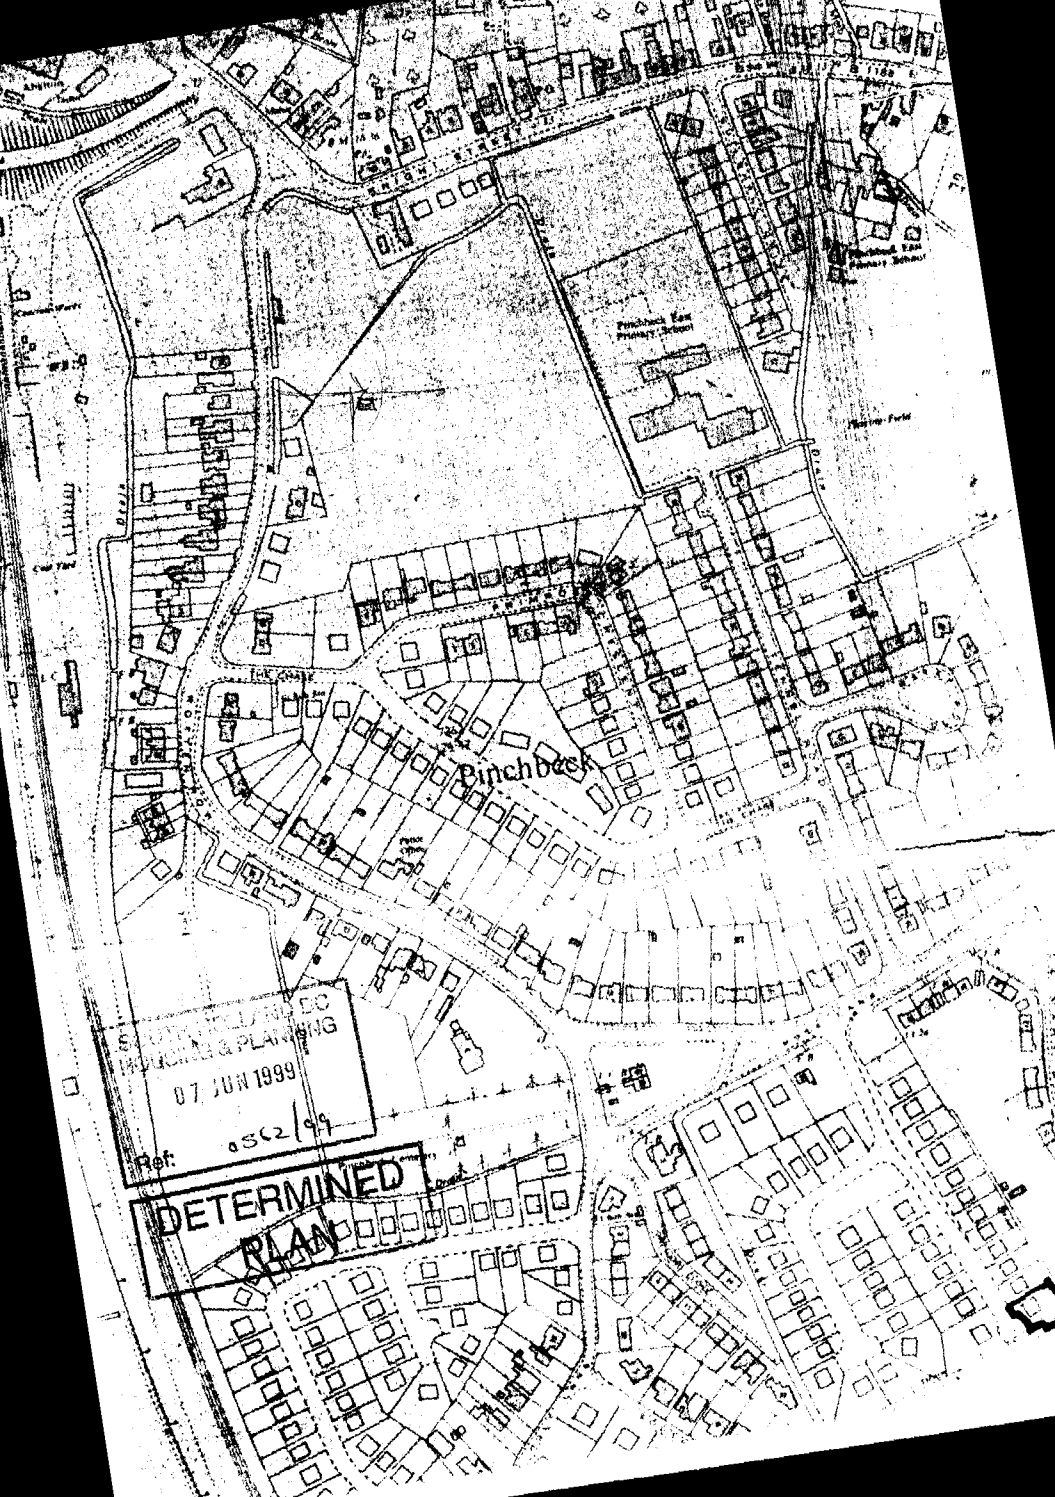

Pinchbeck
07 JUN 1999
Ref:
DETERMINED
PLAN