
Contractors are responsible for checking all dimensions on site prior to work commencing.Due to areas of the structure being covered, unexposed or otherwise inaccessible the notes / specifications of existing materials are subject to confirmation of site when it is feasible to expose the relevant areas of construction. All material schedules are given in good faith and for pricing purposes only. It is the responsibility of the contractor to check their accuracy before ordering any materials. Remway Design accepts no responsibility for the accuracy of these material schedules.

External Material Schedule:
-Facing Brickwork to be Brick Heritage blend by Terca
- Roof Covering Britslate Dutchess Graphite
-Windows & Doors to be Dark Grey
- Black Rainwater Goods
- Re-consitiued Stone Heads and Cills
- Drive to be washed gravel & brindle block paving in front of garage
-Paths and patio to be mixed pattern of Indian Stone

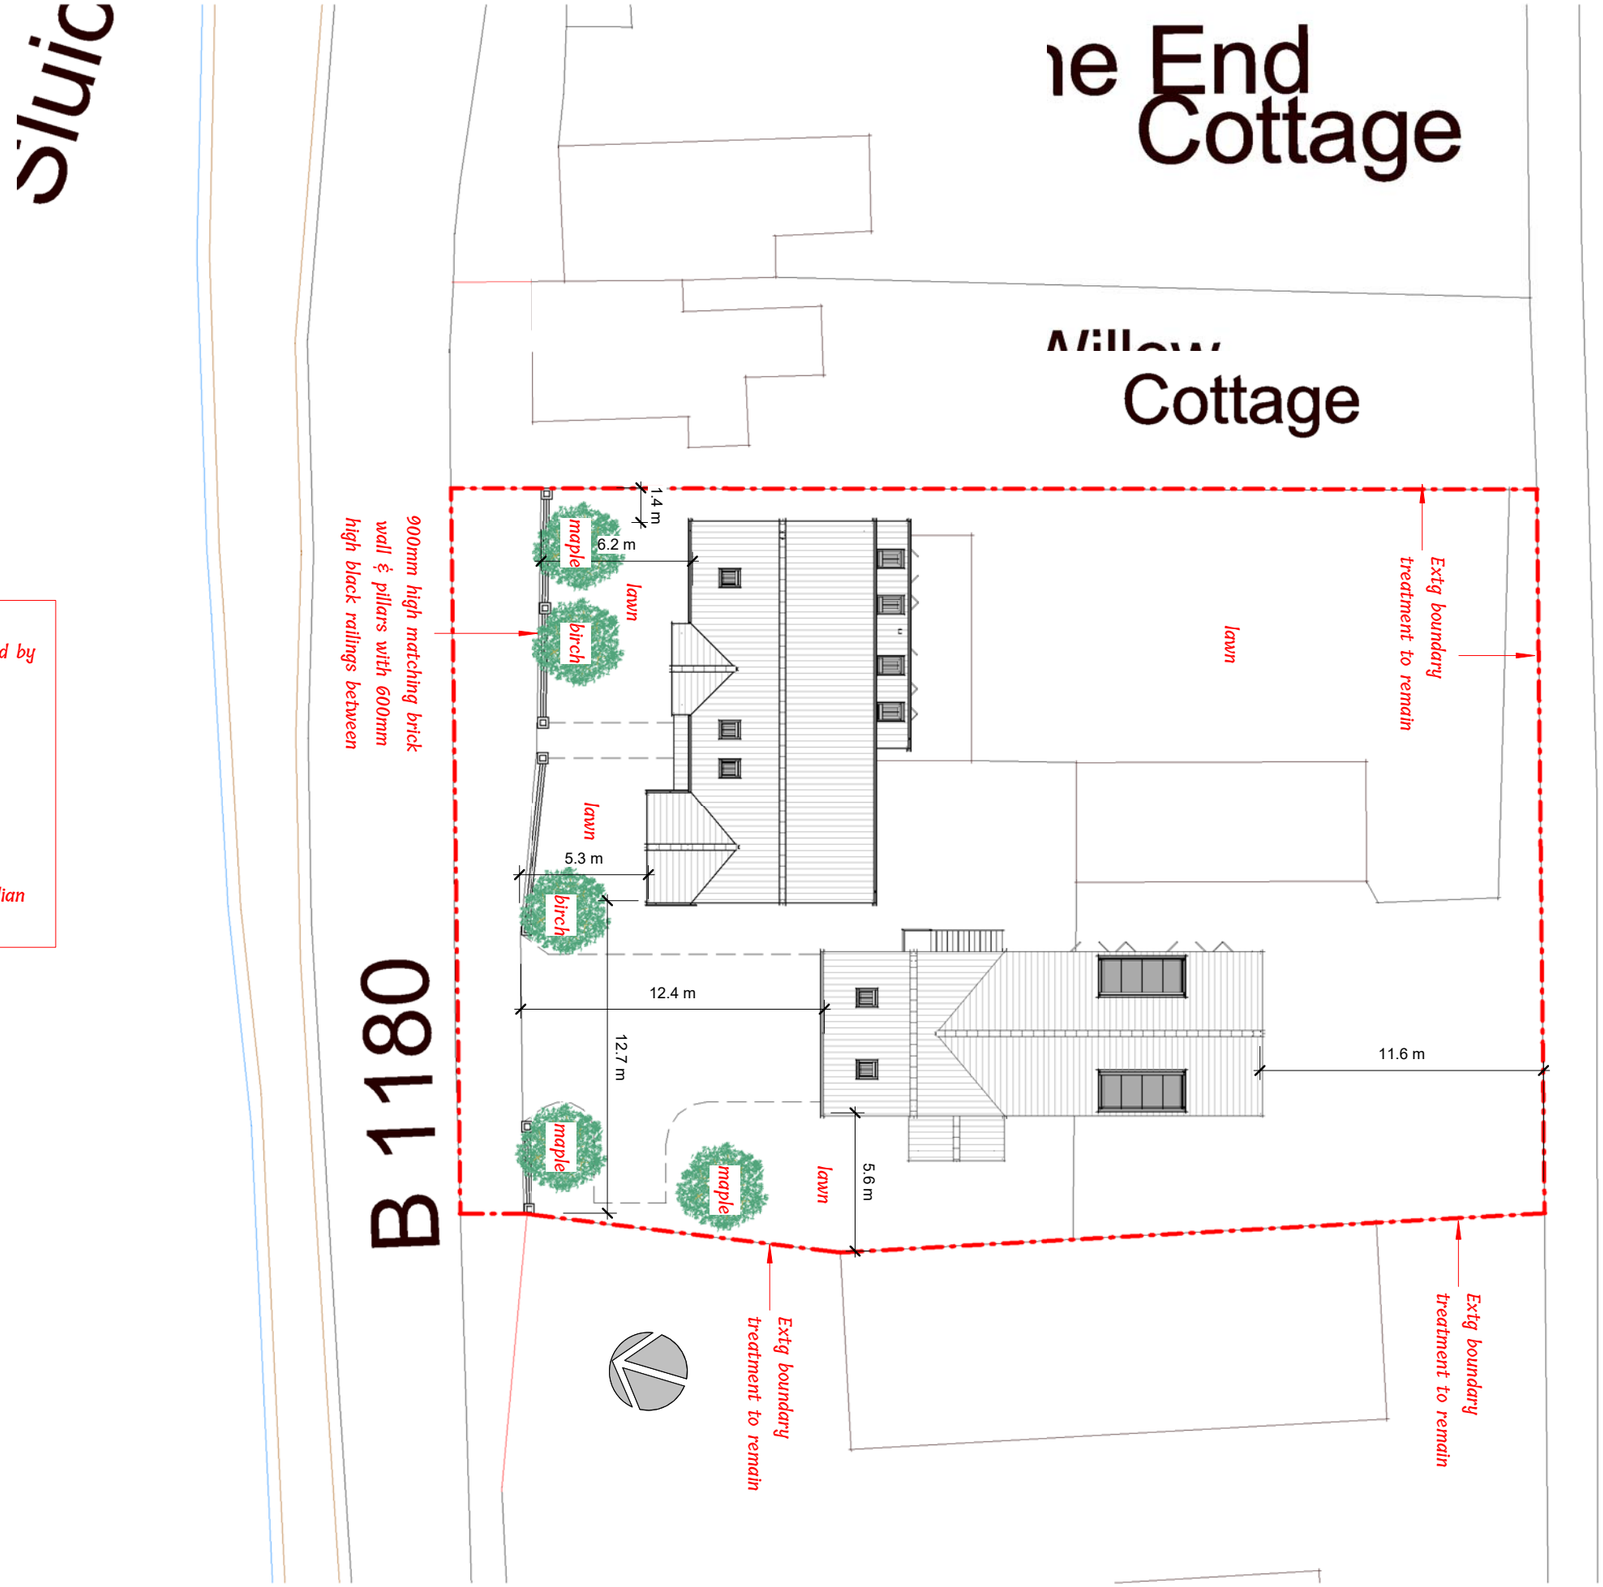

Bryfield | Glenside South | Pinchbeck

Proposed Site Block Plan

Drg No **2727 / 07 rev D**

remway Design Ltd