


Pinchbeck

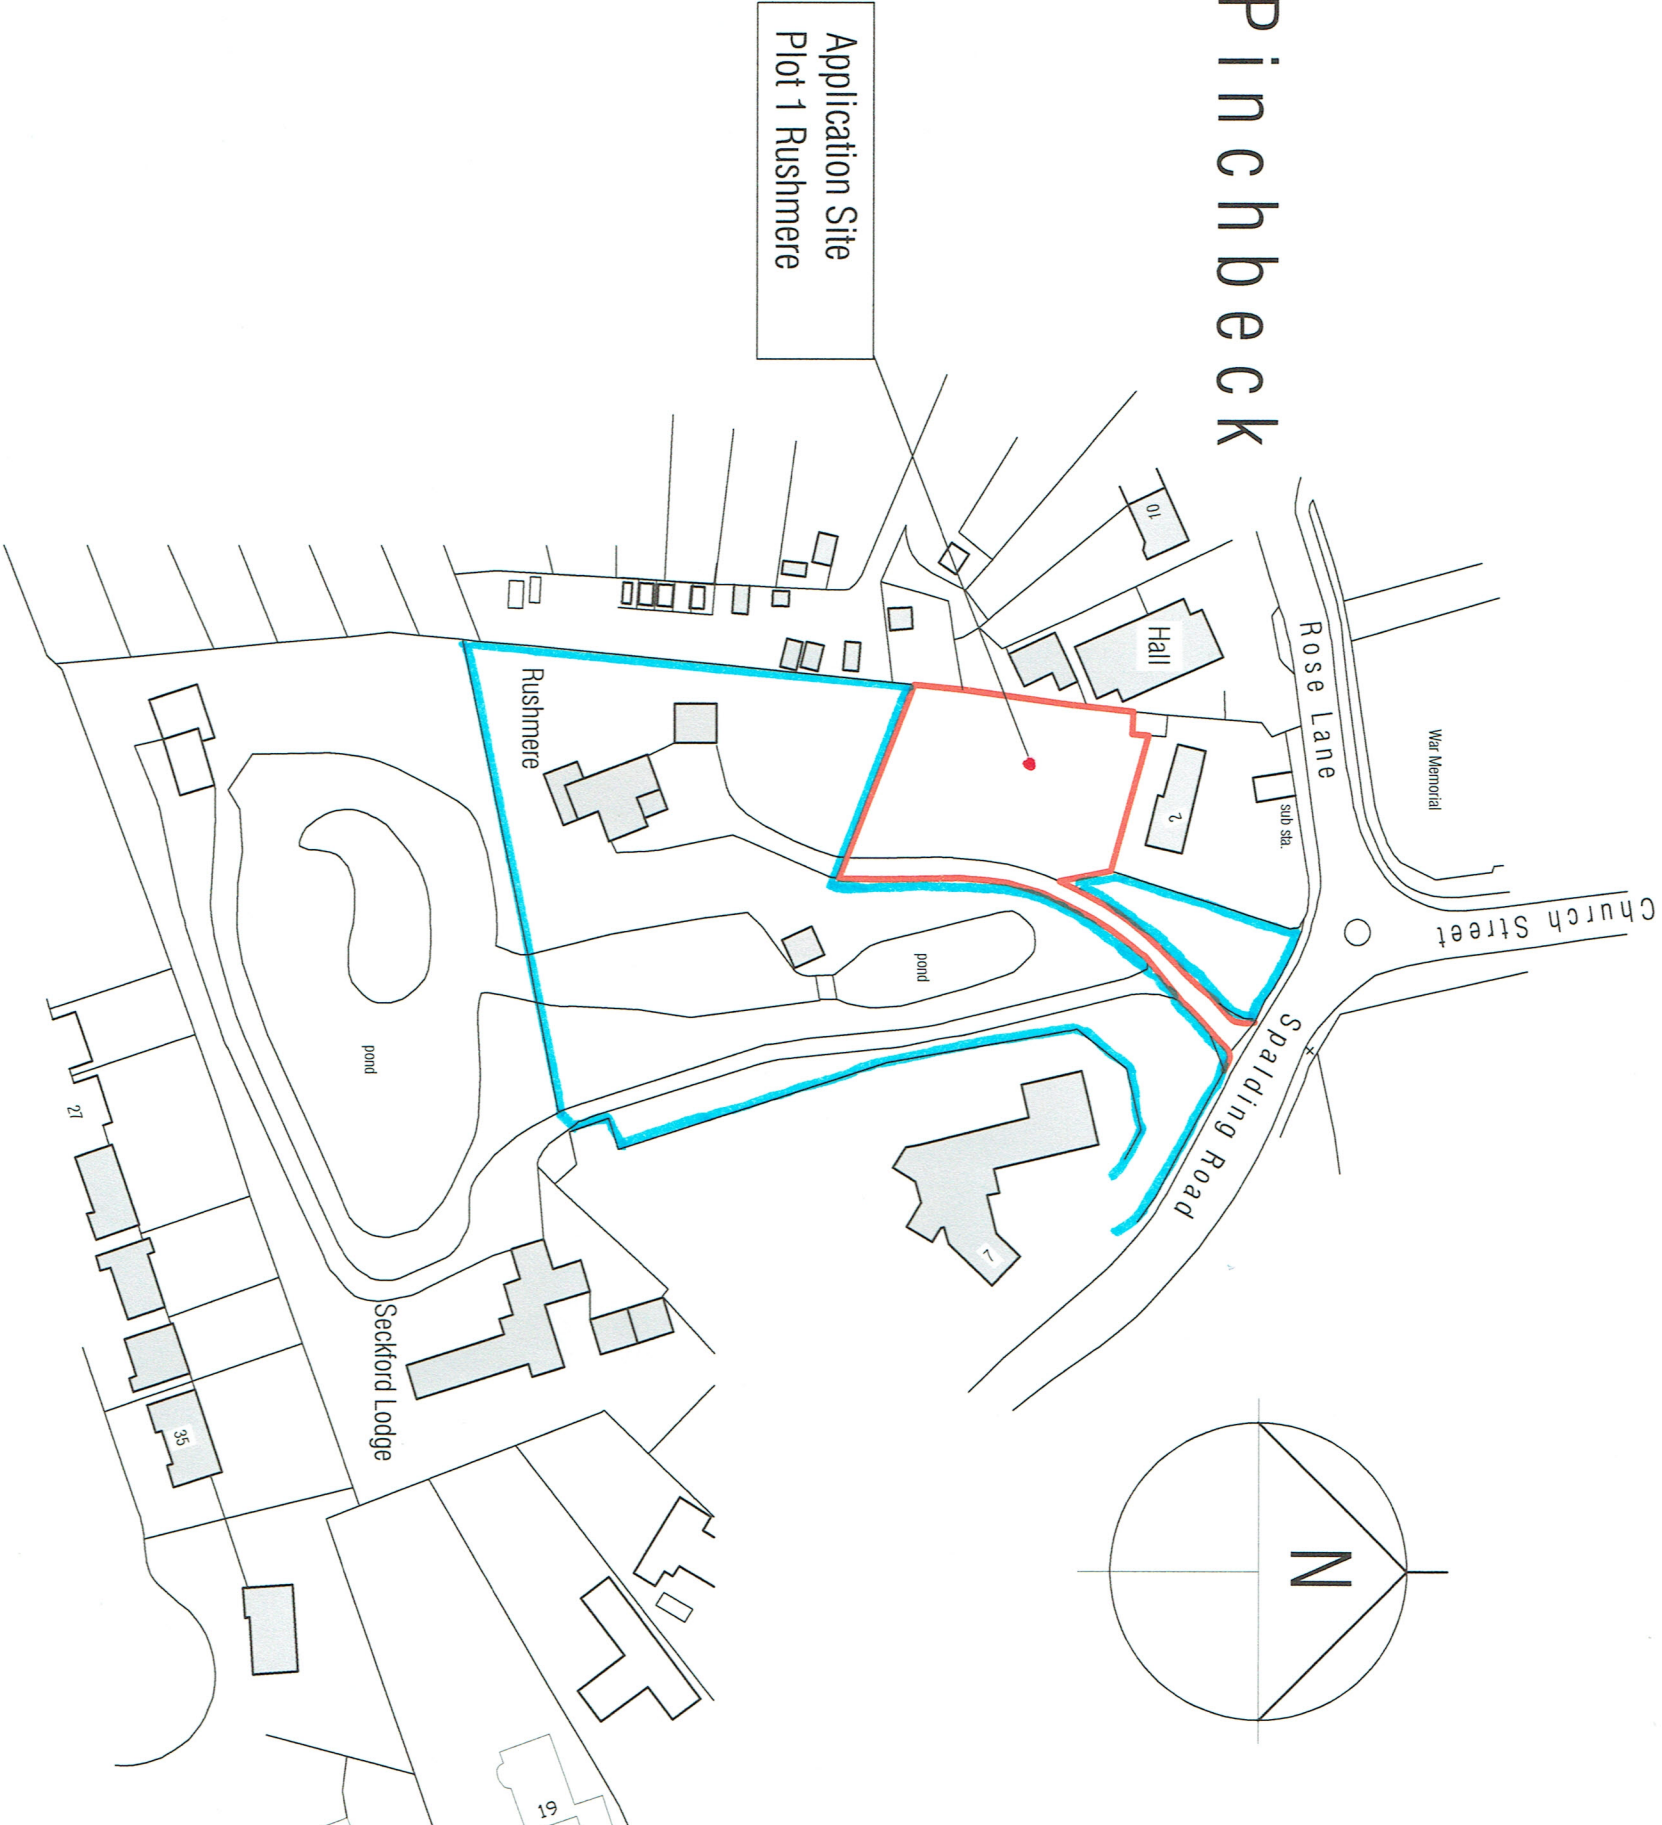

Application Site
Plot 1 Rushmere

Location Plan 1 : 1250 scale

Ordnance Survey (c) Crown Copyright 2018. All rights reserved. Licence number 100022432