

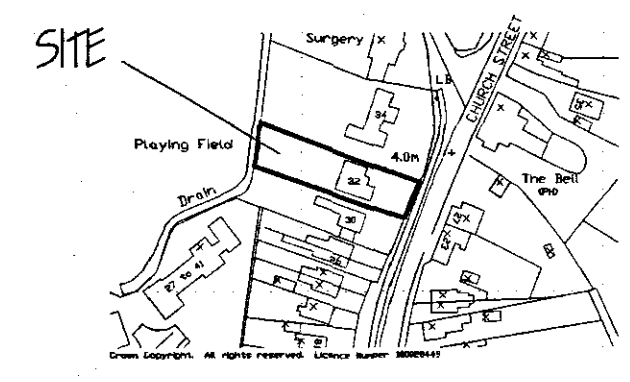


34

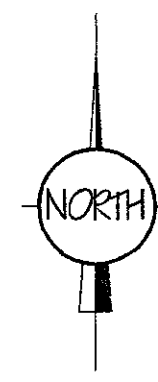

LOCATION PLAN
1/2500

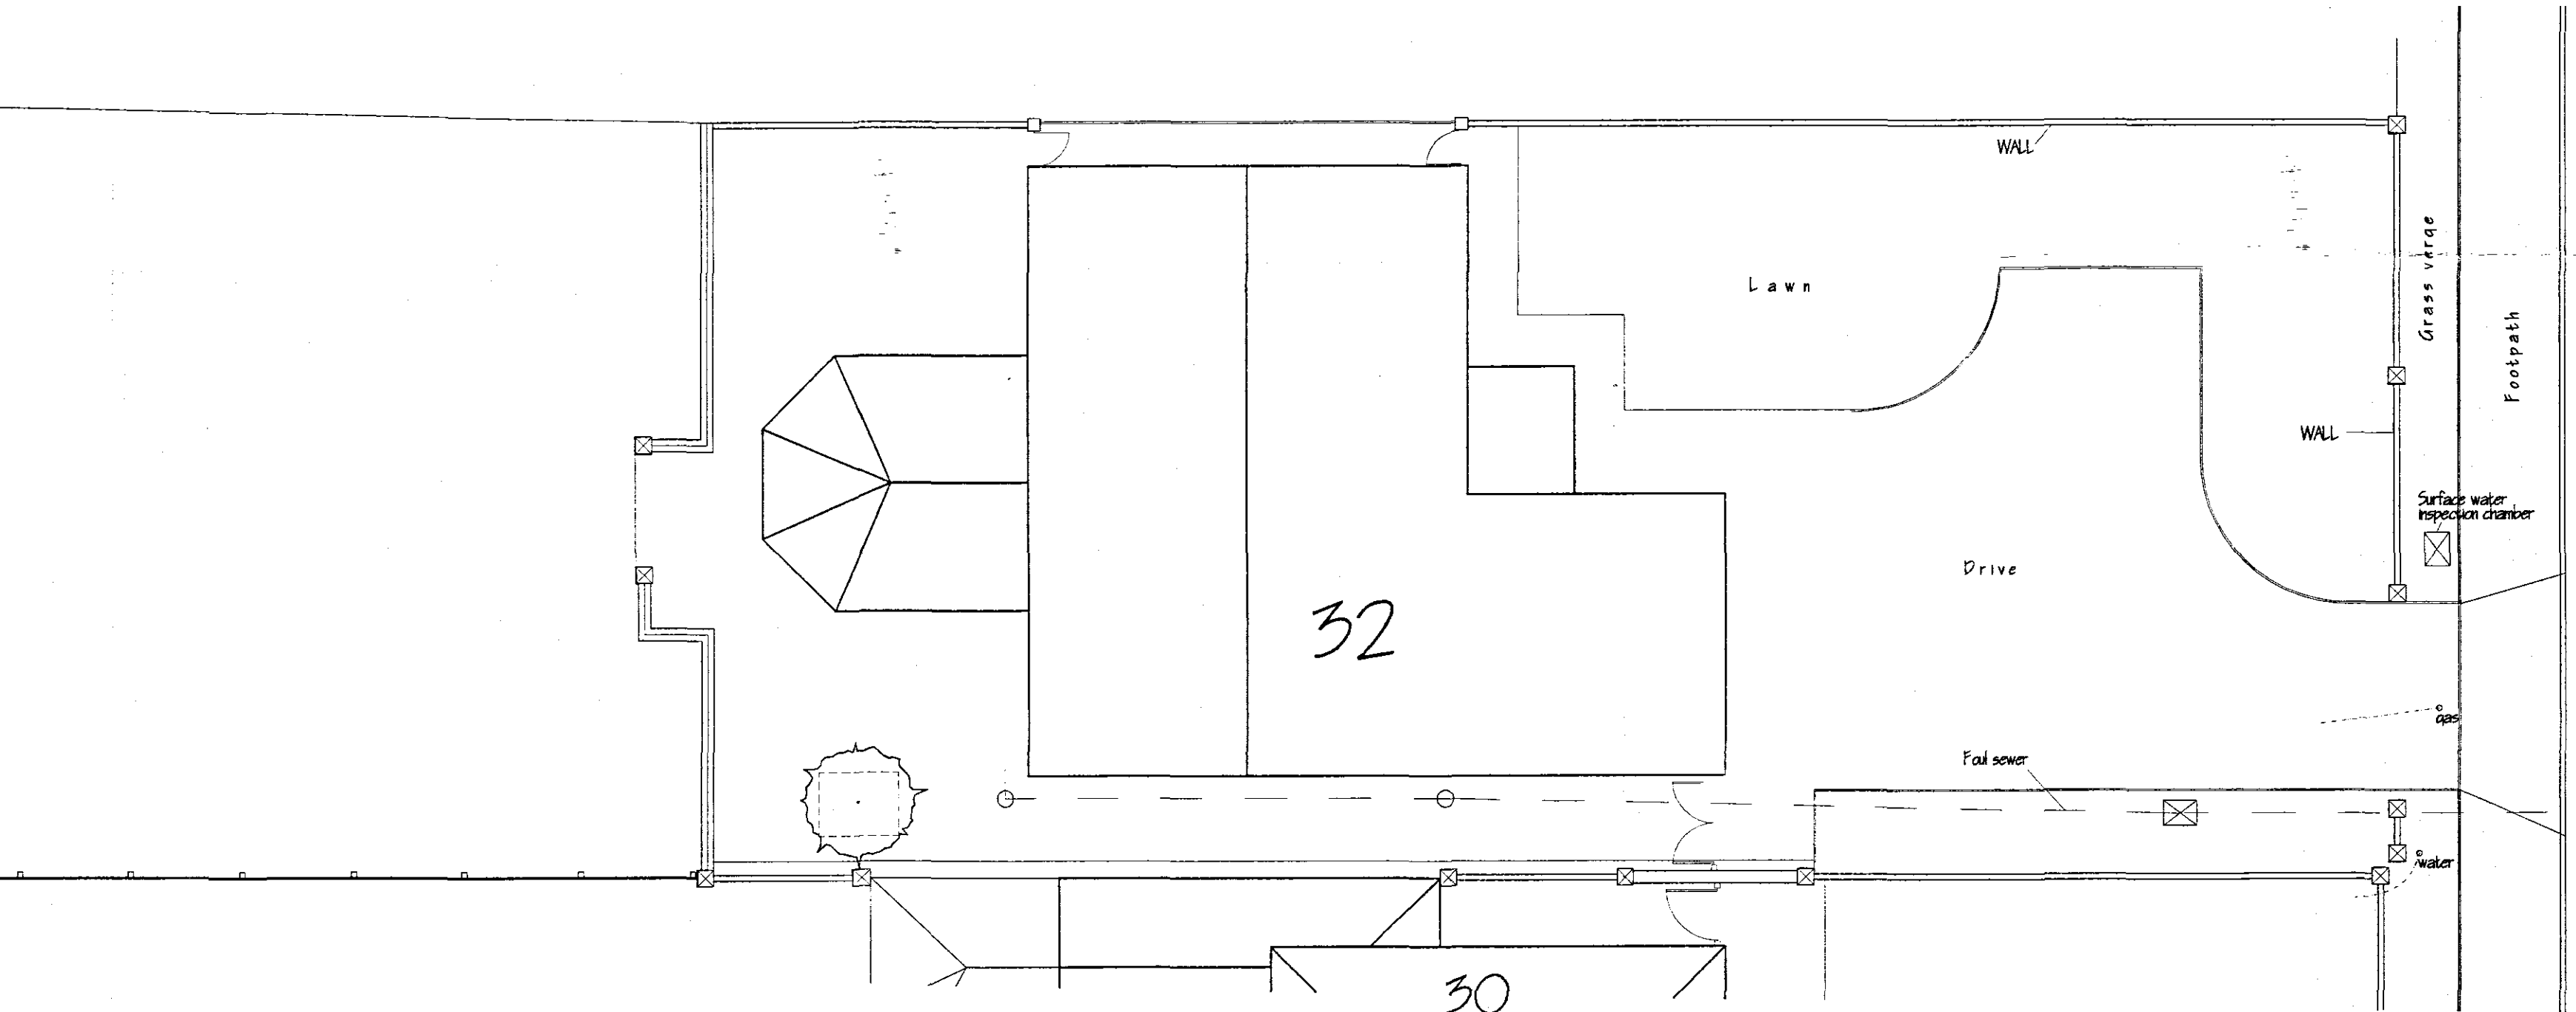

SITE LAYOUT PLAN
1/100

ref	revision	date

G. R. MERCHANT LTD.
I.ENG AMICE FWO
**ARCHITECTURAL, STRUCTURAL
AND LAND DRAINAGE
CONSULTANTS**
4 Wrights Mews
12A Park Road, Holbeach,
Spalding, Lincs. PE12 7EE
Tel: 01406 490600
Fax: 01406 426744
E-Mail: gr.merchant@btconnect.com

Project
PROPOSED FRONTAGE WALL,
32 CHURCH STREET,
PITCHBECK,
SPALDING, LINC'S.

Client
MR. & MRS. S. BRYAN.

Drawing
LOCATION & SITE LAYOUT PLANS,
WALL DETAILS - EXISTING.

Job Ref. 1448-06.	Drawing No. 05.
----------------------	--------------------

Date MARCH '07.	Drawn GRM.
--------------------	---------------

Scales
AS INDICATED.

DO NOT SCALE FROM THIS DRAWING
This drawing is copyright and may not be altered, copied, photographed or used for any other purpose other than that for which it is issued. The Client/Contractor is to check all dimensions on site and report any discrepancies to the Architect. All details shown on this drawing including foundations are based upon typical site conditions related to the area. No responsibility can be accepted for structural conditions which may be discovered during construction arising from the Architect as they change circumstances may be considered. Site and surveys are recommended in respect of foundations to establish specific site conditions before foundation work is undertaken. This drawing is limited in the amount of information contained and does not purport to contain a full specification of the works. It is solely for the purpose of obtaining Planning / Building Regulation approval. This drawing must not be used as a contract document. The works will not be supervised or inspected on site by G.R. Merchant or any representative thereof. It is the client or their appointed agents responsibility to ensure workmanship, substitution of materials, adherence to specification, variation to contract etc. All materials to be used unless otherwise stated and all components and materials etc. to be used shall and installed etc. in full accordance with manufacturers instructions and relevant codes of practice. Attention shall be drawn to appropriate British standard specifications or BSAs certificate or European mark as applicable. The Employer / Client shall ensure that the selected contractor is competent with and satisfy all measures necessary to achieve compliance with Health and Safety legislation for