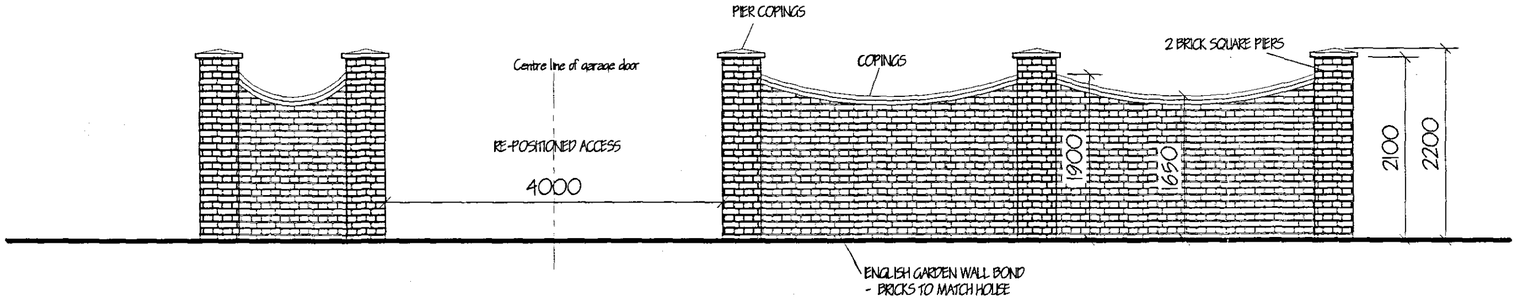

WALL ELEVATION
1/50

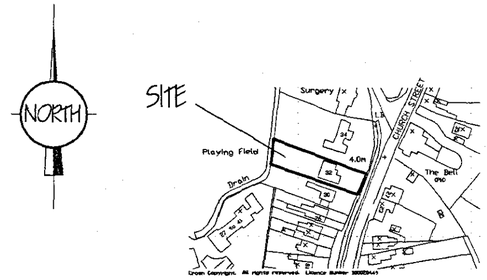

LOCATION PLAN
1/2500

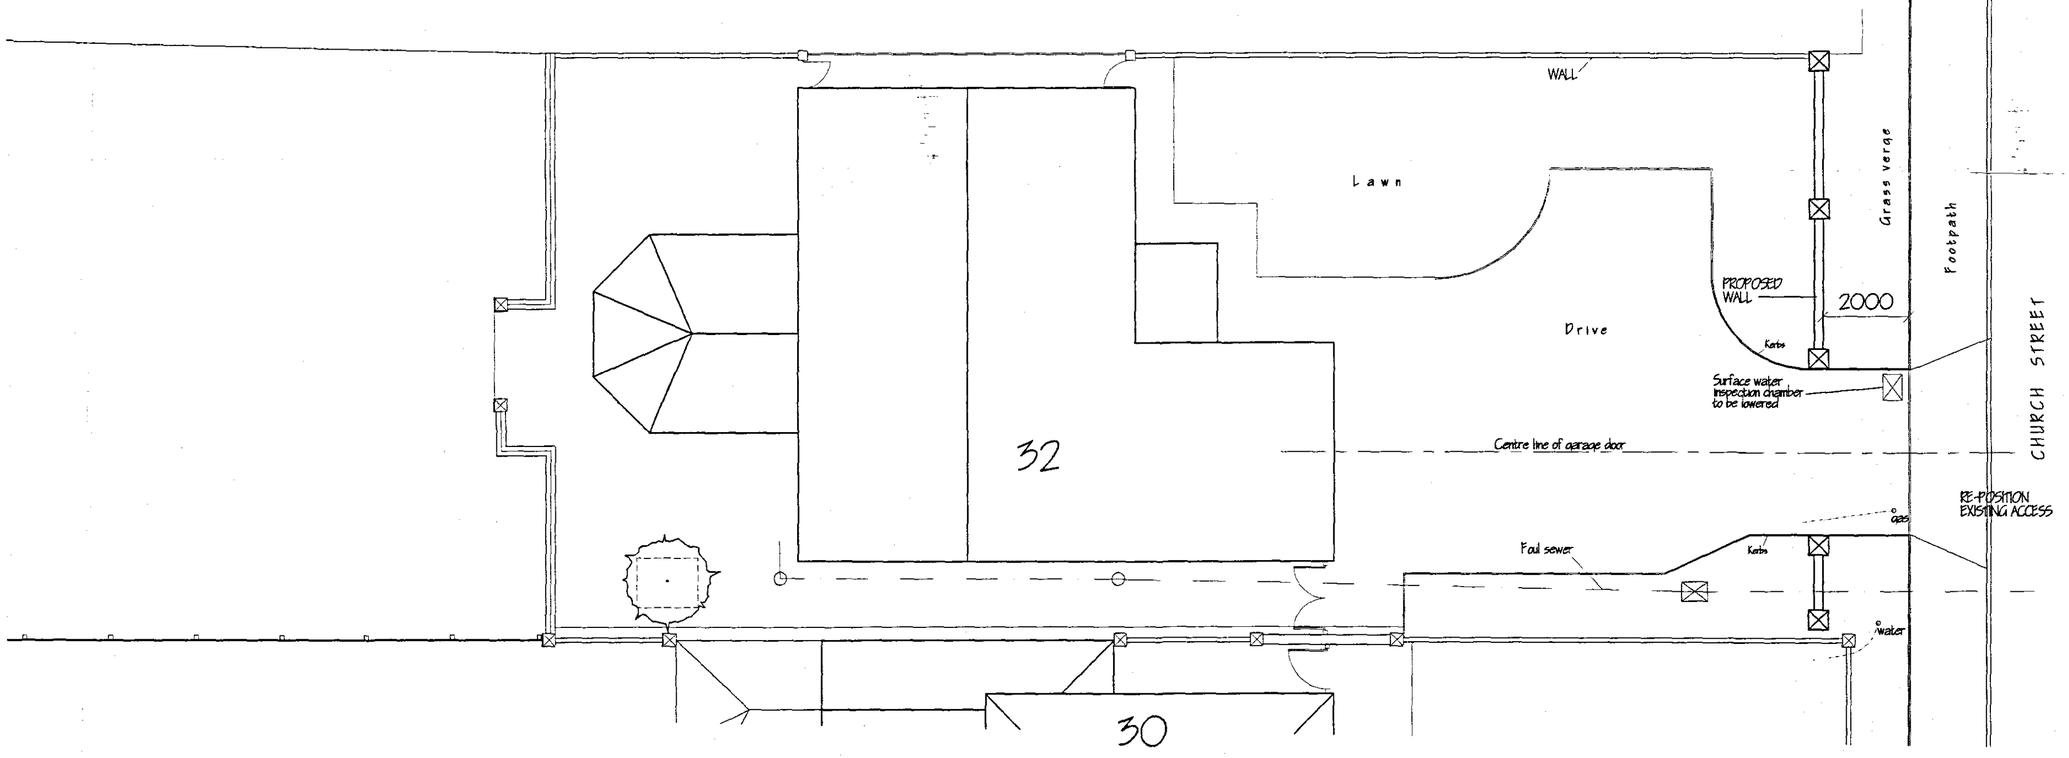

SITE LAYOUT PLAN
1/100

ref:	revision	date
A	MOVE WALL BACK TO 2 METRES FROM KERB.	JULY '07.

G. R. MERCHANT LTD.
I.ENG AMICE FIWO
ARCHITECTURAL, STRUCTURAL AND LAND DRAINAGE CONSULTANTS
4 Wrights Mews
12A Park Road, Holbeach,
Spalding, Lincs. PE12 7EE
Tel: 01406 490900
Fax: 01406 425744
E-Mail: gr.merchant@btconnect.com

Project
PROPOSED FRONTAGE WALL.
32 CHURCH STREET.
PINCHBECK.
SPALDING. LINC'S.

Client
MR. & MRS. S. BRYAN.

Drawing
LOCATION & SITE LAYOUT PLANS.
WALL DETAILS - PROPOSED.

Job Ref.	Drawing No.
1448-06.	04A.
Date	**Drawn**
APRIL '07.	GRM.

Scales
AS INDICATED.

DO NOT SCALE FROM THIS DRAWING

This drawing is copyright and may not be altered, reused, photographed or used for any other purpose other than that for which it is issued. The General Contractor is to check all dimensions on site and report any discrepancies to the Architect. All details shown on this drawing including foundations are based upon typical site conditions relevant to the area. No responsibility can be accepted for abnormal conditions which may be discovered during construction unless reported to the Architect on that basis assessments may be sanctioned. Site soil surveys are recommended in respect of foundations to relaxation specific site conditions before construction work is undertaken. This drawing is limited in the amount of information contained and does not purport to contain a full specification of the works. It is solely for the purpose of obtaining Planning / Building Regulation approval. This drawing must not be used as a contract document alone. The works will not be supervised or inspected on site by G.R Merchant or any representative thereof. It is the client or their appointed agents responsibility to control workmanship, substitution of materials, adherence to specification, variations to contract etc.All materials to be new unless otherwise stated and all components and materials etc. to be used fixed and installed etc. in strict accordance with manufacturers instruction and relevant code of practice. Materials shall conform to appropriate British standard specification or BBA, certificate or Eurocodes where applicable. The Employer / Client shall ensure that the selected contractor is competent with nine extents all measures necessary to achieve compliance with Health and Safety legislation for