



34



SITE

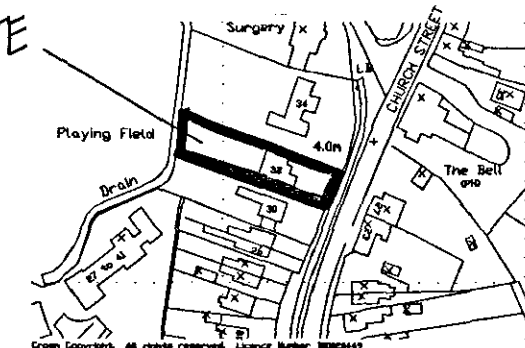

LOCATION PLAN
1/2500

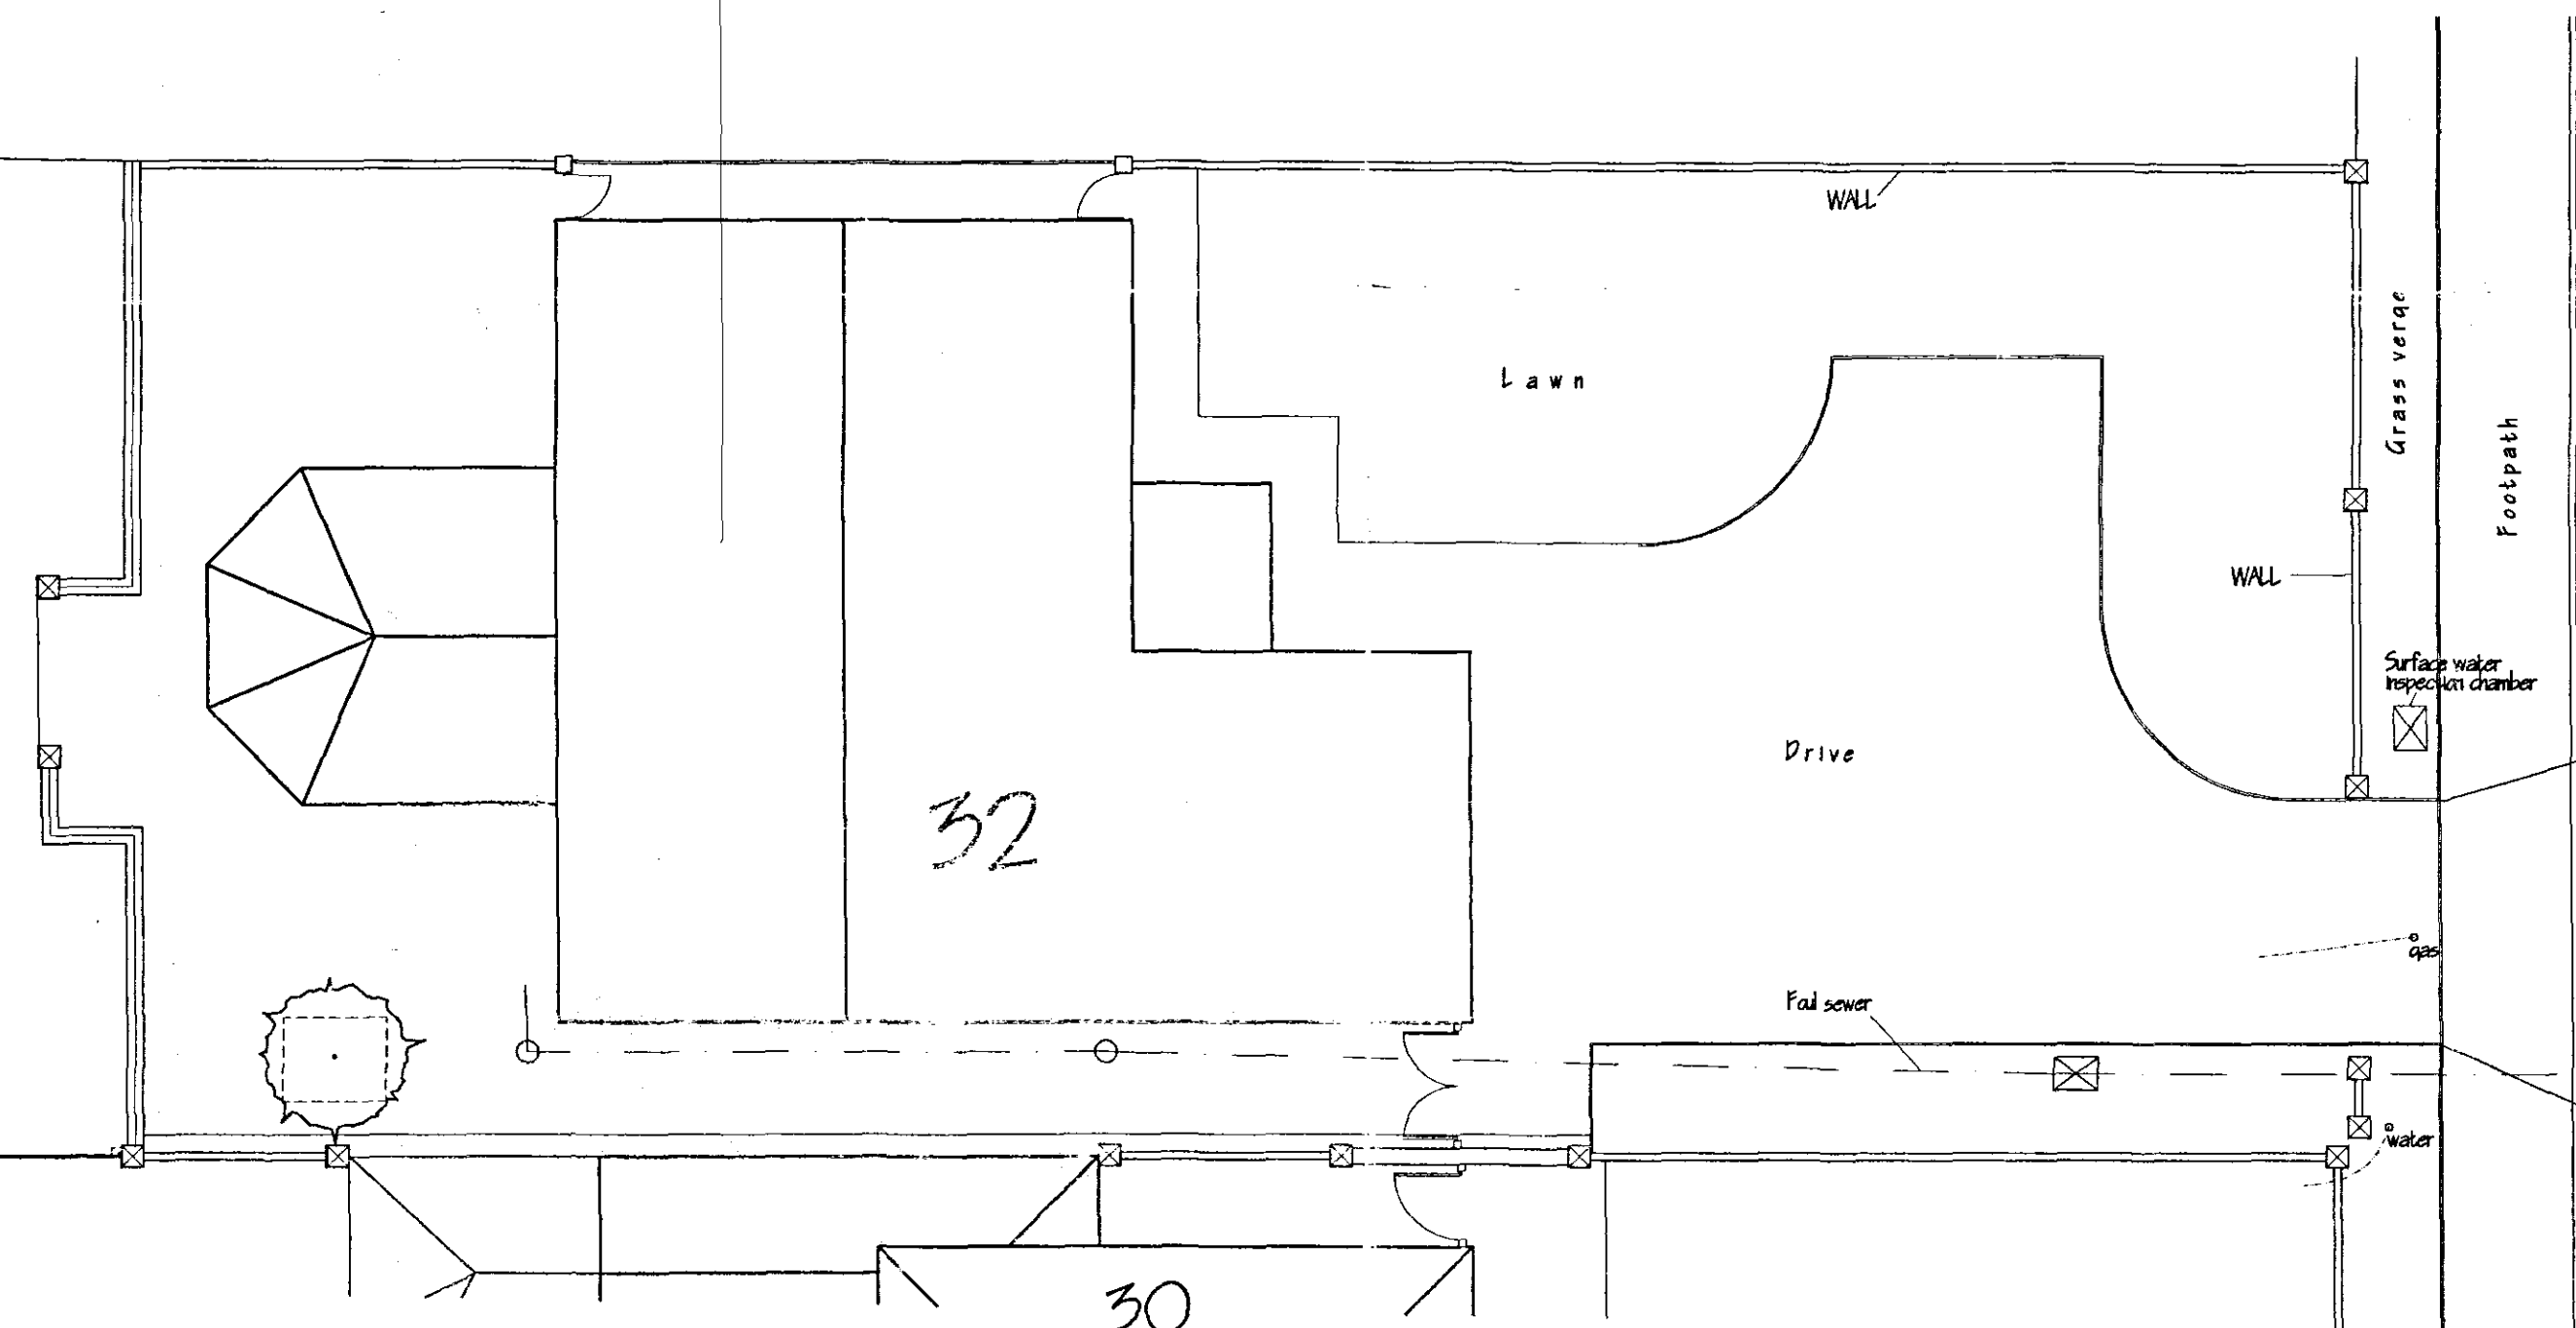

SITE LAYOUT PLAN
1/100

ref	revision	date

G. R. MERCHANT LTD.
LENG AMICE FWO
**ARCHITECTURAL, STRUCTURAL
AND LAND DRAINAGE
CONSULTANTS**
4 Wrights Mews
12A Park Road, Holbeach,
Spalding, Lincs. PE12 7TE
Tel: 01406 490800
Fax: 01406 425744
E-Mail: gr.merchant@btconnect.com

Project
PROPOSED FRONTAGE WALL,
32 CHURCH STREET,
PINCHBECK,
SPALDING, LINC'S.

Client
MR. & MRS. S. BRYAN.

Drawing
LOCATION & SITE LAYOUT PLANS,
WALL DETAILS - EXISTING.

Job Ref.
1448-06.

Drawing No.
03.

Date
MARCH '07.

Drawn
GRM.

Scales
AS INDICATED.

DO NOT SCALE FROM THIS DRAWING
This drawing is copyright and may not be reproduced or used for any other purpose without the written permission of the author. The author disclaims any liability for any loss or damage, whether direct or indirect, arising from the use of this drawing. It is to be used for the purpose of planning and building regulations only. It is not to be used for any other purpose. The author disclaims any liability for any loss or damage, whether direct or indirect, arising from the use of this drawing. It is to be used for the purpose of planning and building regulations only. It is not to be used for any other purpose.

SESS
PLANNING & BUILDING
- 2 MAY 2007
0567/07