



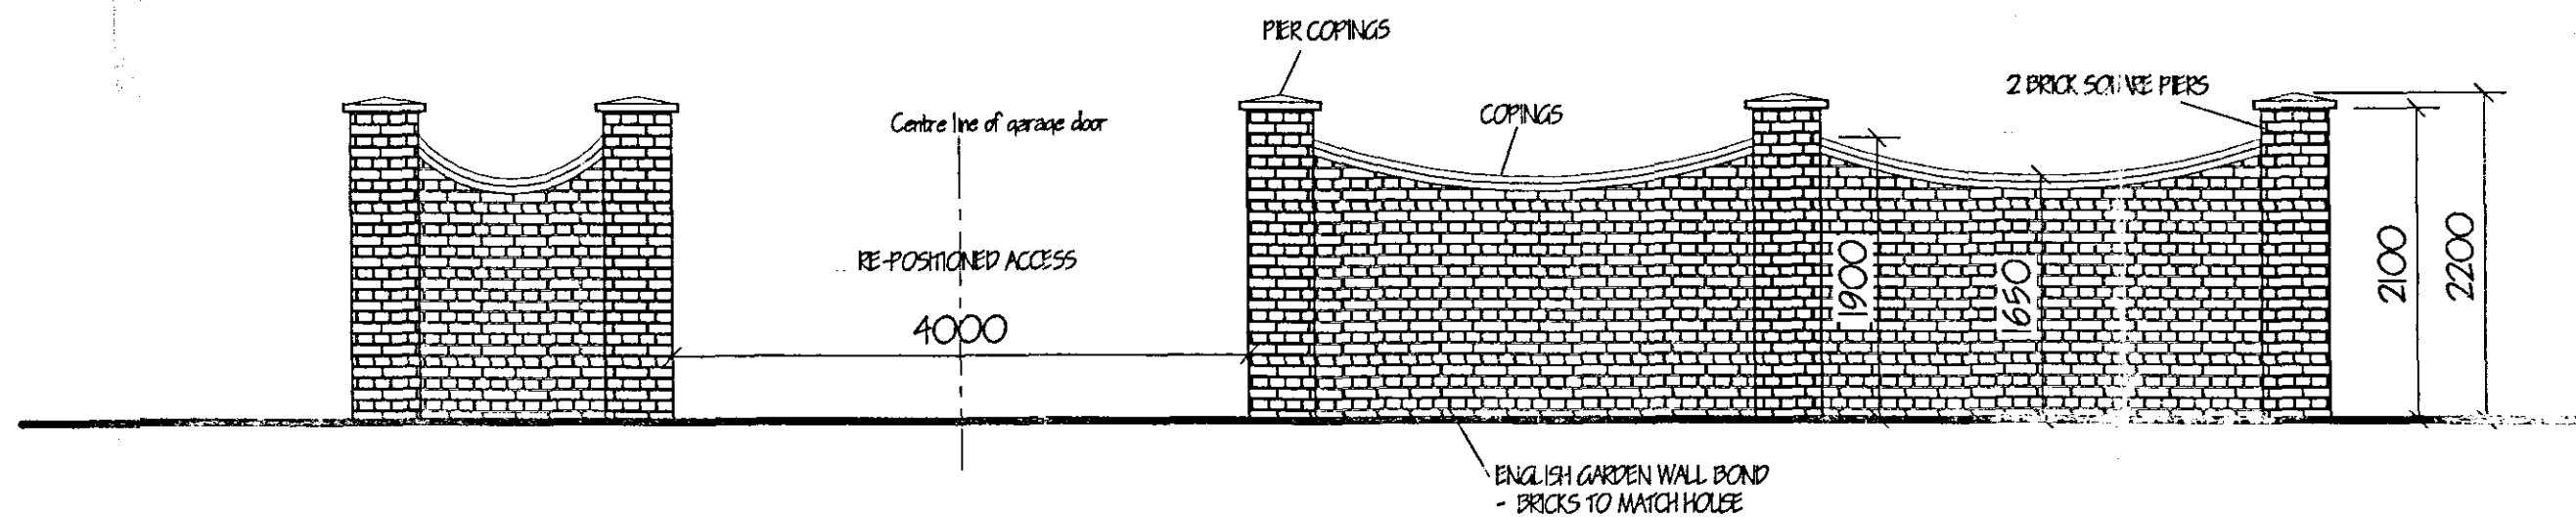


WALL ELEVATION
1/50



SITE

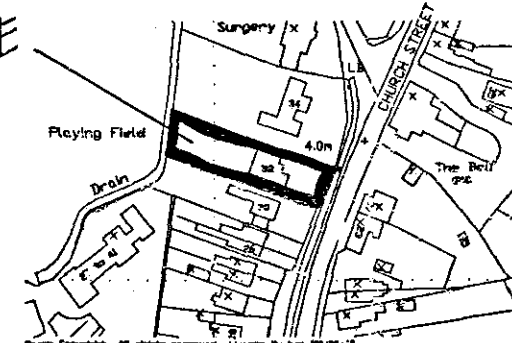

LOCATION PLAN
1/2500

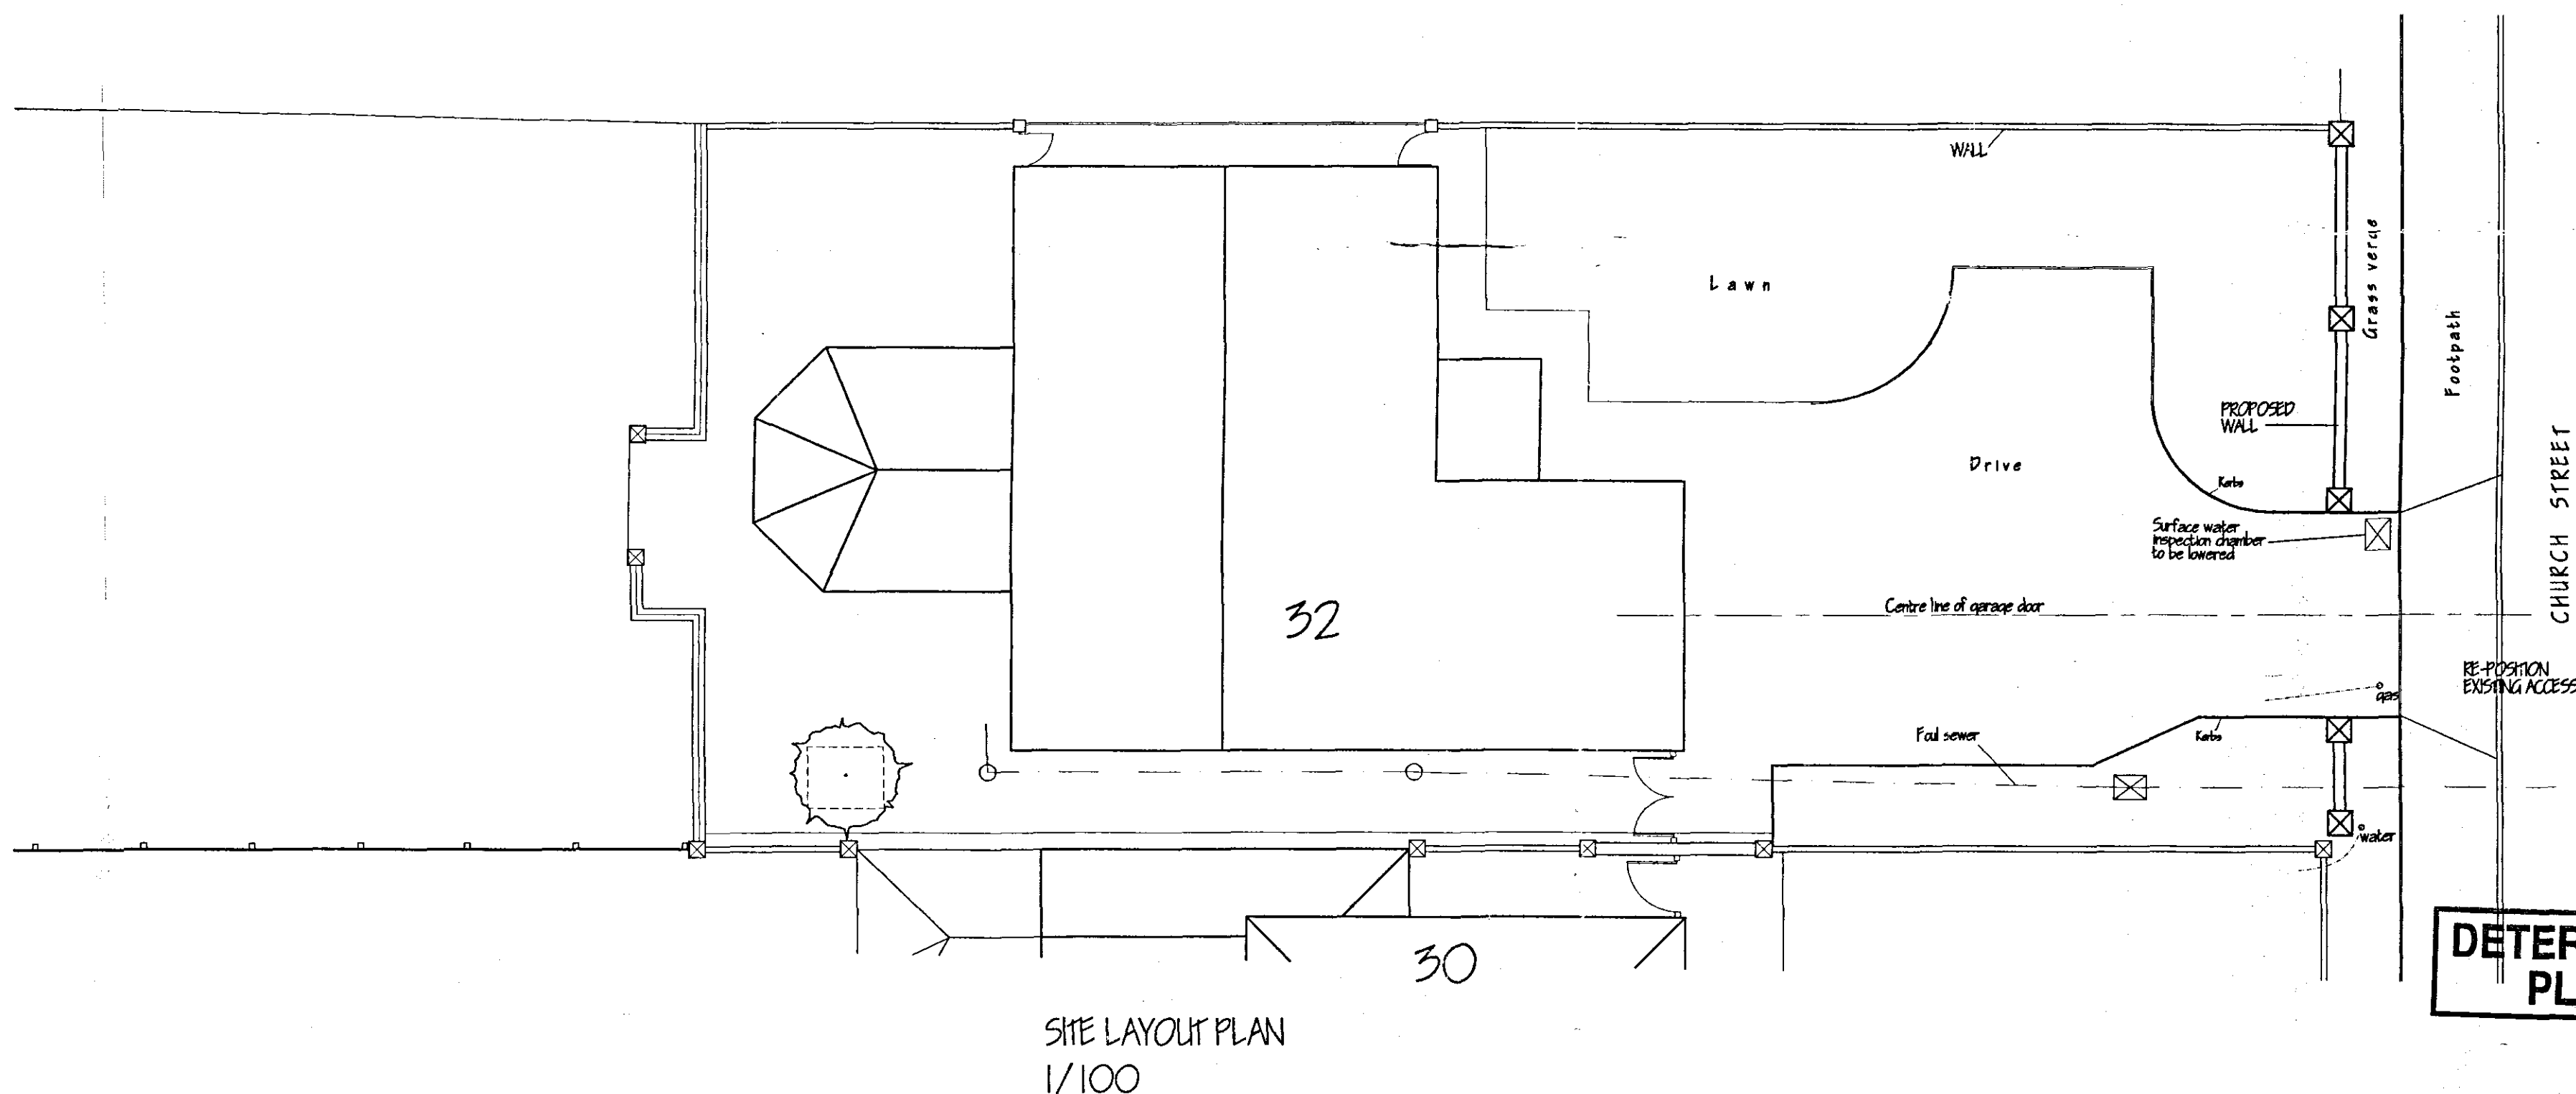

SITE LAYOUT PLAN
1/100

G. R. MERCHANT LTD.
LENG AMICE FIWO
**ARCHITECTURAL, STRUCTURAL
AND LAND DRAINAGE
CONSULTANTS**
4 Wrights Mews
12A Park Road, Holbeach,
Spalding, Lincs. PE12 7WZ
Tel: 01406 490800
Fax: 01406 425744
E-Mail: gr.merchant@btconnect.com

Project
PROPOSED FRONTAGE WALL,
32 CHURCH STREET,
PINCHBECK,
SPALDING, LINC'S.

Client
MR. & MRS. S. BRYAN.

Drawing
LOCATION & SITE LAYOUT PLANS.
WALL DETAILS - PROPOSED.

Job Ref.
1448-06.

Drawing No.
04.

Drawn
ARM.

**DETERMINED
PLAN** APRIL '07

Scales
AS INDICATED.

DO NOT SCALE FROM THIS DRAWING
This drawing is copyright and may not be altered, copied, photographed or used for any other purpose
other than that for which it is issued. The Client/Contractor is to check all dimensions on site and
report any discrepancies to the Architect. All details shown on this drawing including foundations are
based upon latest site conditions related to the area. No responsibility can be accepted for dimensions
conditions which may be discovered during construction unless reported to the Architect so that
design amendments may be completed. Site and survey are recommended in respect of foundations
to establish specific site conditions before foundation work is undertaken. This drawing is limited to the
amount of information available and does not purport to contain a full specification of the works. It is
not to be used for the purpose of obtaining Planning / Building Regulation approval. The drawing must be
used as a contract document only. The works will not be supervised or inspected on site by G.R.
Merchant or any representative thereof. It is the client or their appointed agents responsibility to
ensure that the works are carried out in accordance with the specification and relevant code of practice.
Materials shall conform to appropriate British standard specification or ENA standards or European
equivalent. The Employer / Client shall ensure that the selected contractor is conversant with
and adopts all measures necessary to achieve compliance with Health and Safety legislation for

RECEIVED
PLANNING & BUILDING
- 2 MAY 2007
RM. 0567/07