


U U

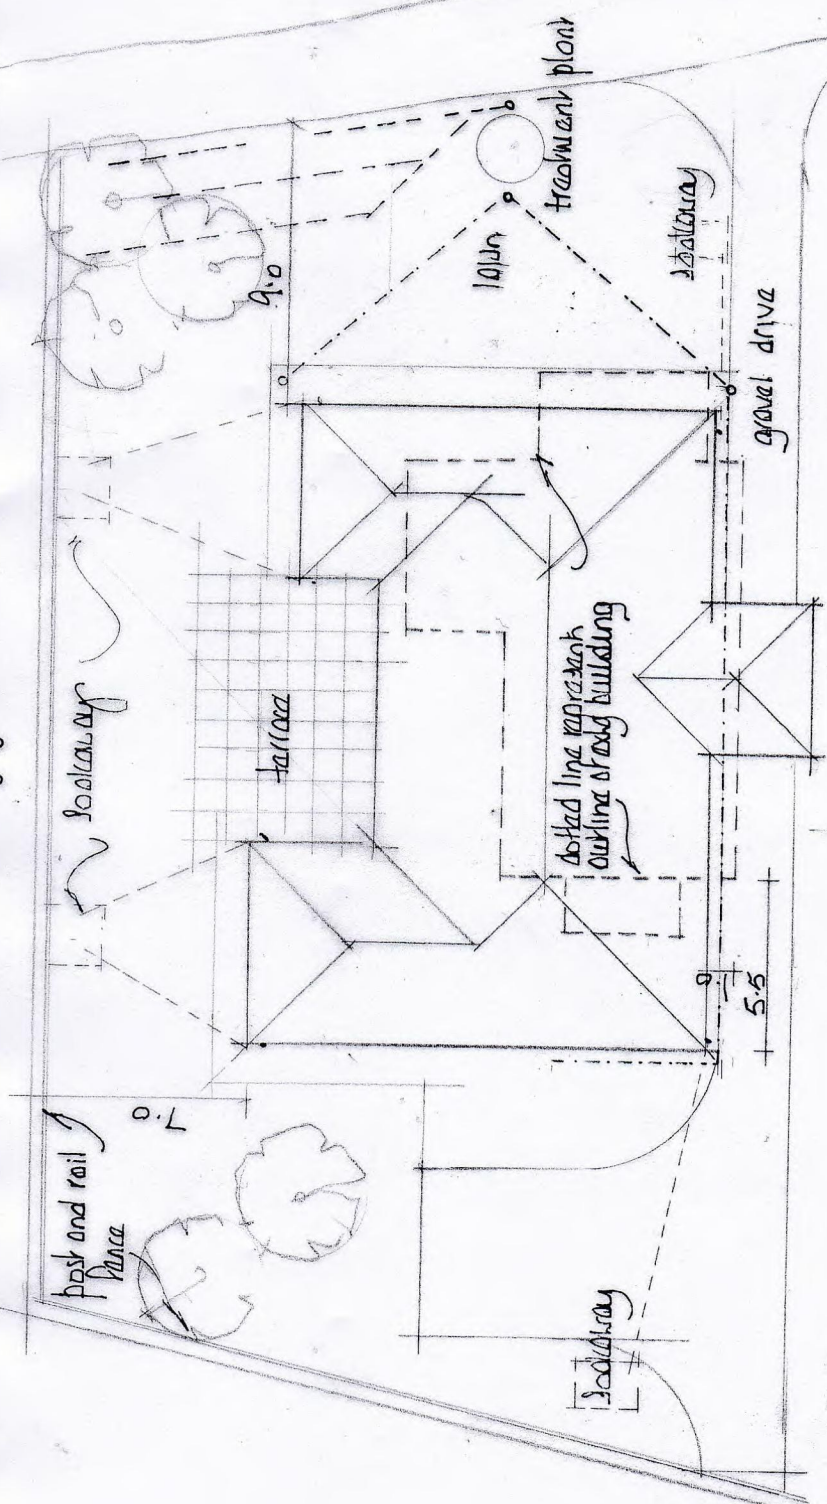

No permanent structure. Fence, trees or shrubs to be within 9.0m of the brink of the drain in accord with the bye-laws of the JBD.

lawn

JBD controlled drain.

block plan