
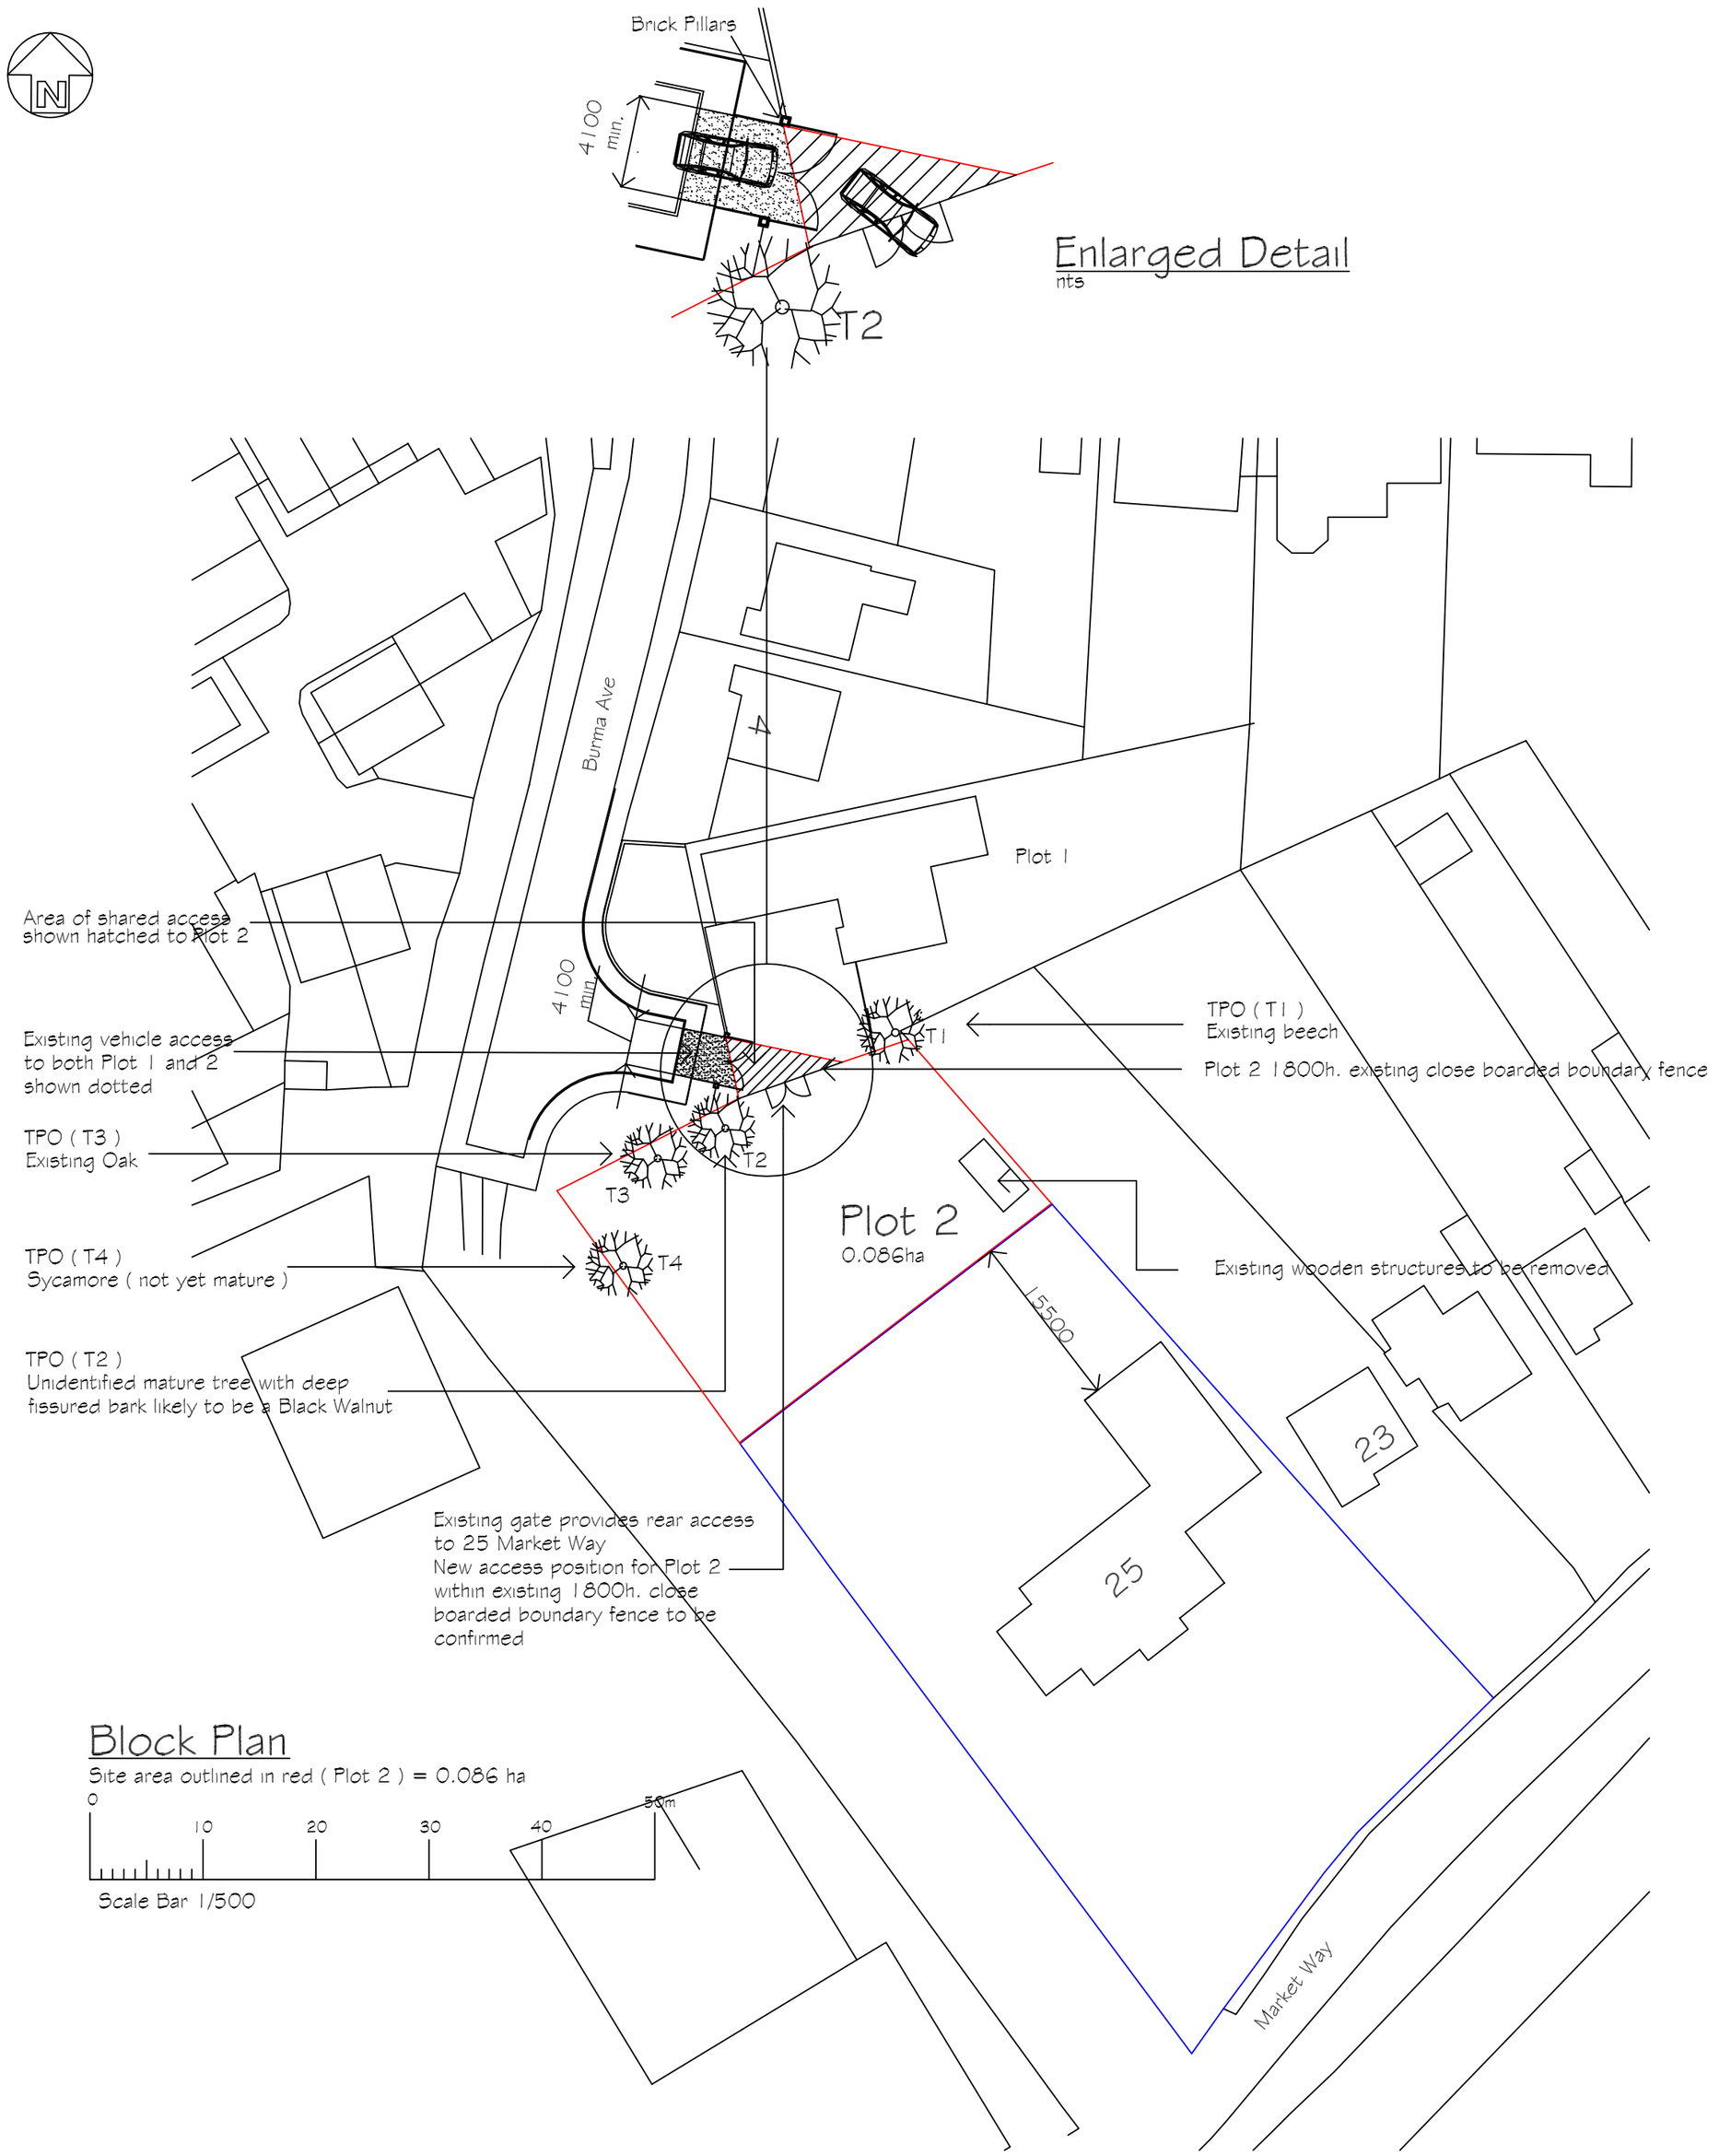


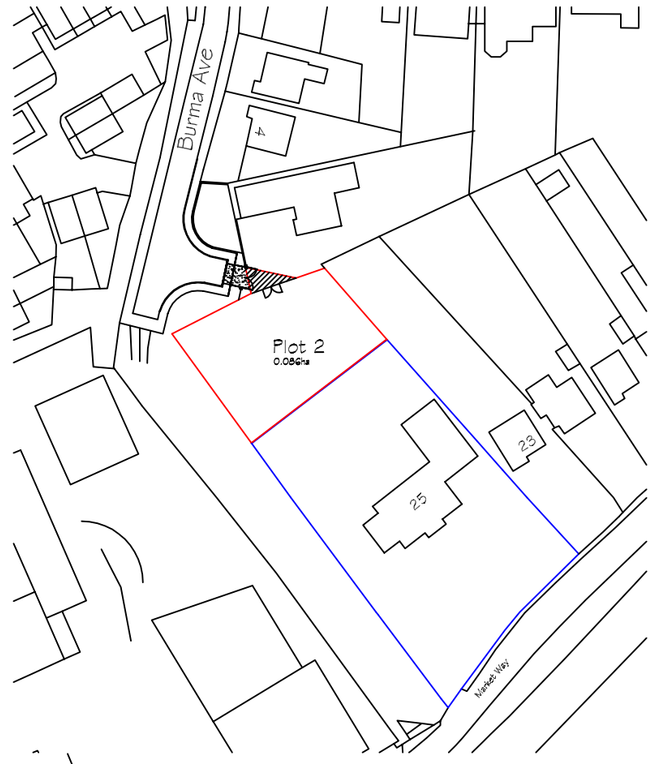

Location Plan

0 10 20 30 40 50m

Scale Bar 1/1250

REVISIONS		BY	DATE
DRAWN	MJW	DATE	16/6/23
SCALE	1 / 500	CHECKED	

CLIENT

Mr. & Mrs S. Woodfield
25 Market Way
Pinchbeck
Spalding
Lincs PE11 3PE

PROJECT

Proposed residential building plot (Plot 2 - one and a half high type dwelling) with access off Burma Ave. to rear garden of 25 Market Way Pinchbeck Spalding Lincs PE11 3PE
Outline Planning H14-0298-20 (Plot 2) approved 16/9/2020

DETAILS

Location & Block Plan

Malcolm Watson
architectural - detailing services
Residential - Commercial - Industrial - Agricultural
Planning & Building Regulations Submissions

13 Wimberley Way, Pinchbeck, Spalding, Lincs. PE11 3RY.
Tel / Fax : 01775 767650
email : mjw.13@btinternet.com

partner LABC

DRWG No. 661/LP/BP/2023

A2