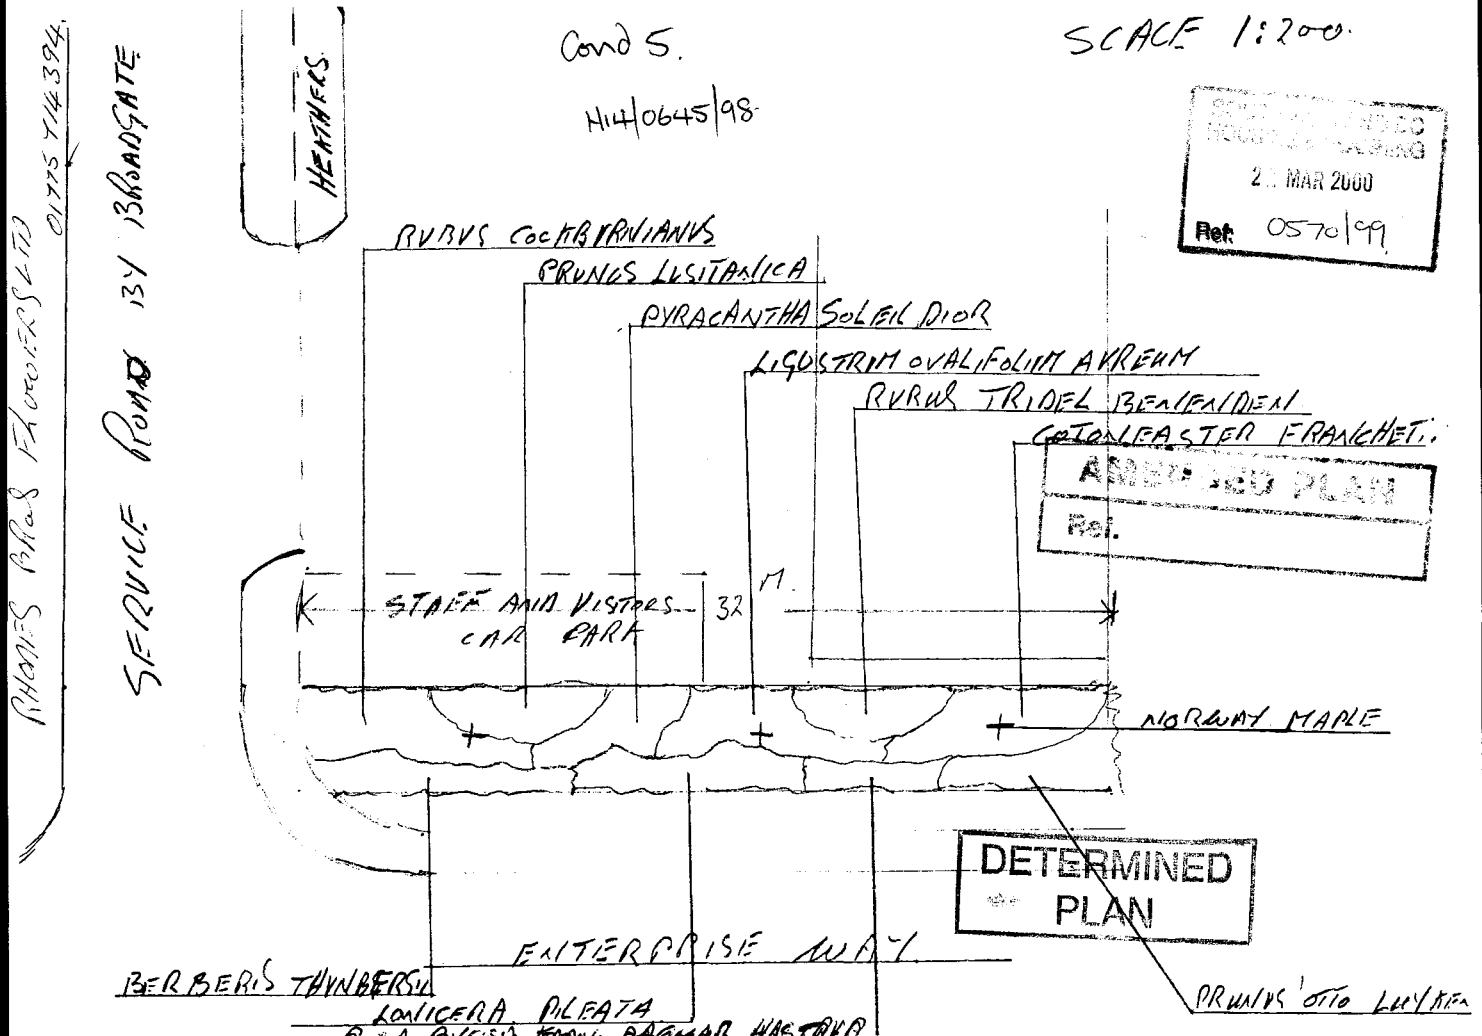
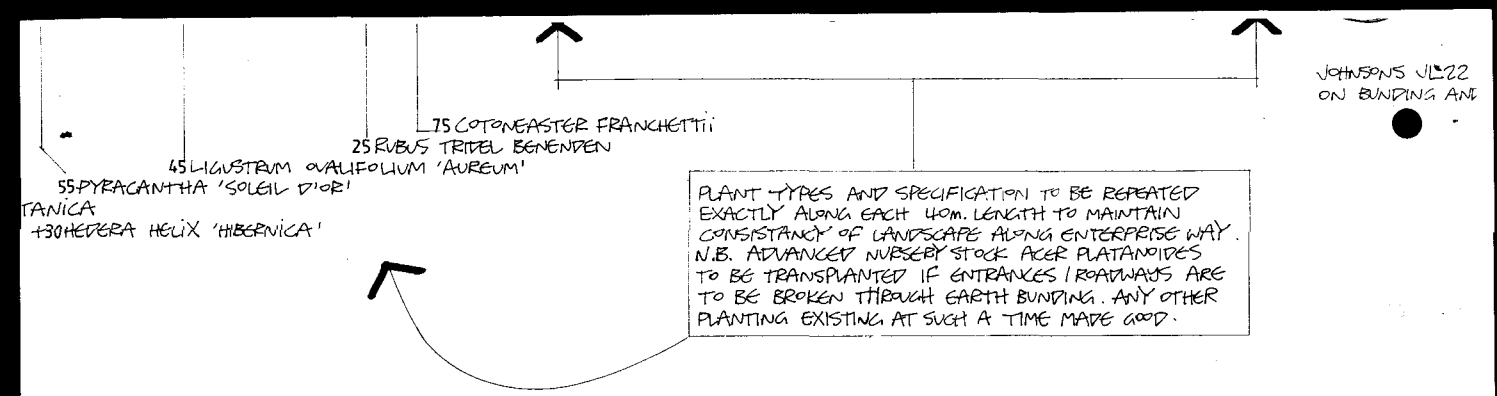

Cond 5.
SCALE 1:200.
H14/0645/98.
2 MAR 2000
Ref. 0570/99
HEATHERS.
RUBUS COCKBURNIANUS
PRUNUS LUSITANICA
PYRACANTHA SOLEIL DIOR
LIGUSTRUM OVALIFOLIUM AUREUM
RUBUS TRIDEL BENENDEN
COTONEASTER FRANCHETI.
APPROVED PLANS
Ref.
STAFF AND VISITORS CAR PARK
32 M.
NORWAY MAPLE
DETERMINED PLAN
ENTERPRISE WAY
BERBERIS THUNBERGII
LONICERA NITIDA
PRUNUS 'OTTO LUYKEN'
SERVICE ROAD
BY BROADGATE
RHODES BROS FLOORING LTD
01775 714394



PLANT SCHEDULE [For each 40m long planting block along Enterprise Way]

Plant Name	No.	Specification [FOR PLANTING SEASON OCT-MARCH ONLY]
BERBERIS THUNBERGii	55	TRANSPLANT 1+2 450–600mm HIGH.
COTONEASTER FRANCHETTii	75	TRANSPLANT 1+1 450–600mm HIGH.
HEDERA HELIX 'HIBERNICA'	30	300–450mm SPREAD. 9cm. POT. MINIMUM OF 3No. BREAKS
LIGUSTRUM OVALIFOLIUM 'AUREUM'	45	300–450mm HIGH. 3L. POT.
LONICERA PILEATA	50	300–450mm SPREAD. 3L. POT.
PRUNUS LUSITANICA	25	450–600mm HIGH. 3L. POT.
PRUNUS 'OTTO LUYKEN'	37	300–450mm SPREAD. 3L. POT.
PYRACANTHA 'SOLEIL D'OR'	55	450–600mm HIGH. 3L. POT.
ROSA RUGOSA 'FRAU DAGMAR HASTRUP'	70	300–450mm HIGH. BARE ROOT.
RUBUS COCKBURNIANUS	50	600–900mm HIGH. 3L. POT.
RUBUS TRIBEL BENENDEN	25	450–600mm HIGH. 3L. POT.

N.B. AFTER PLANTING 65mm DEEP LAYER OF MEDIUM GRADE BARK MULCH TO BE APPLIED.

SEE MIX 'A' FOR SPECIES OF TRANSPLANTS, STANDARDS AND FEATHEREDS TO REAR OF BUNDING AT ENTRANCE

SCALE 1:200.
40M STRETCH MATRIX IDENTIFIED.

50 RUBUS « SKB 3NIANUS + 30 HEDERA HELIX 'HIBERNICA'
25 PRUNUS LUSITANICA
55 PYRACANTHA 'SOLEIL D'OR'
45 LIGUSTRUM OVALIFOLIUM 'AUREUM'
25 RUBUS TRIDEL BENENDEN
75 COTONEASTER FRANCHETii

40m. LONG PL
AS LAND BE
ALONG FULL

40M.

55 BERBERIS THUNBERGii
50 LONICERA PILEATA
70 ROSA RUGOSA 'FRAU DAGMAR HASTRUP'
37 PRUNUS 'OTTO LUYKEN'

ENDS OF PLA
WITH TEMPOR
AND INTERLO
WHEN EVENT

55 BERBERIS THUNBERGii
50 LONICERA PILEATA
70 ROSA RUGOSA 'FRAU DAGMAR HASTRUP'
37 PRUNUS 'OTTO LUYKEN'