




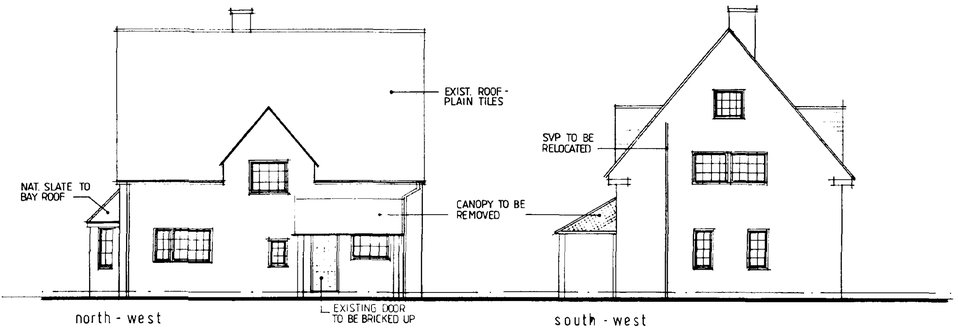


EXISTING ELEVATIONS
1:100 scale

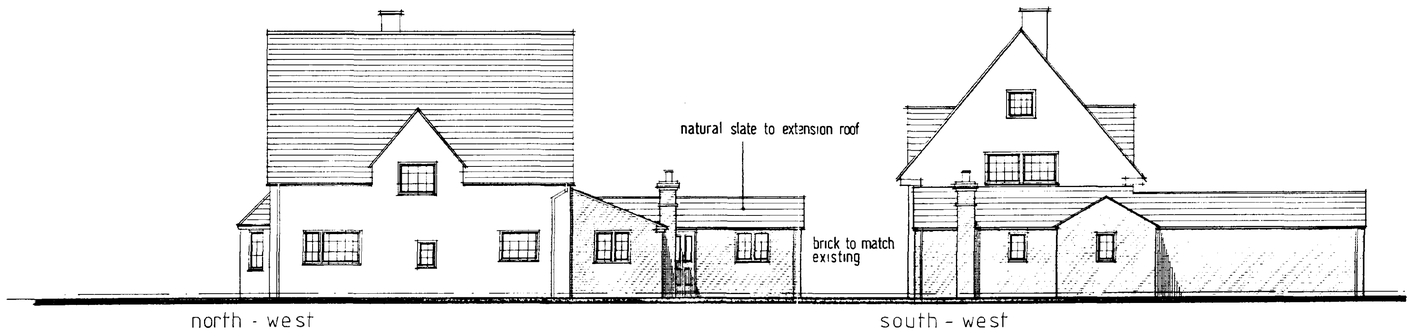

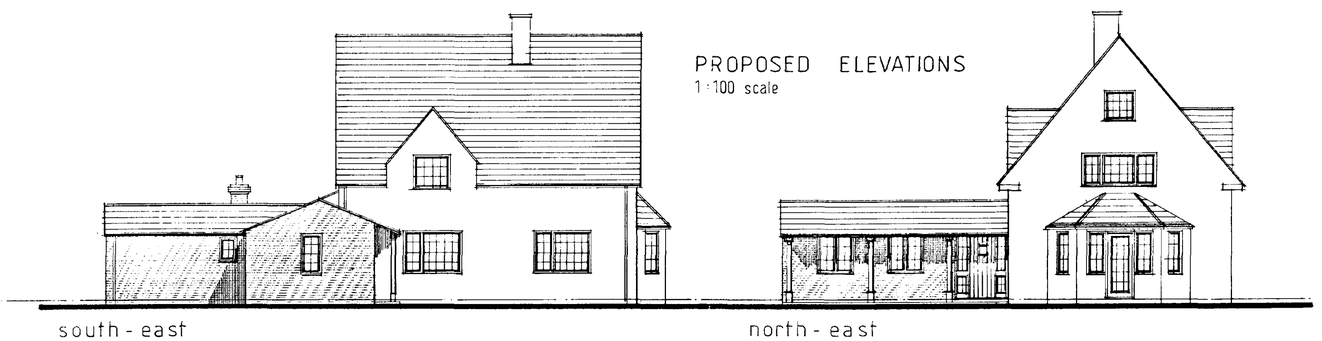

PROPOSED ELEVATIONS
1:100 scale

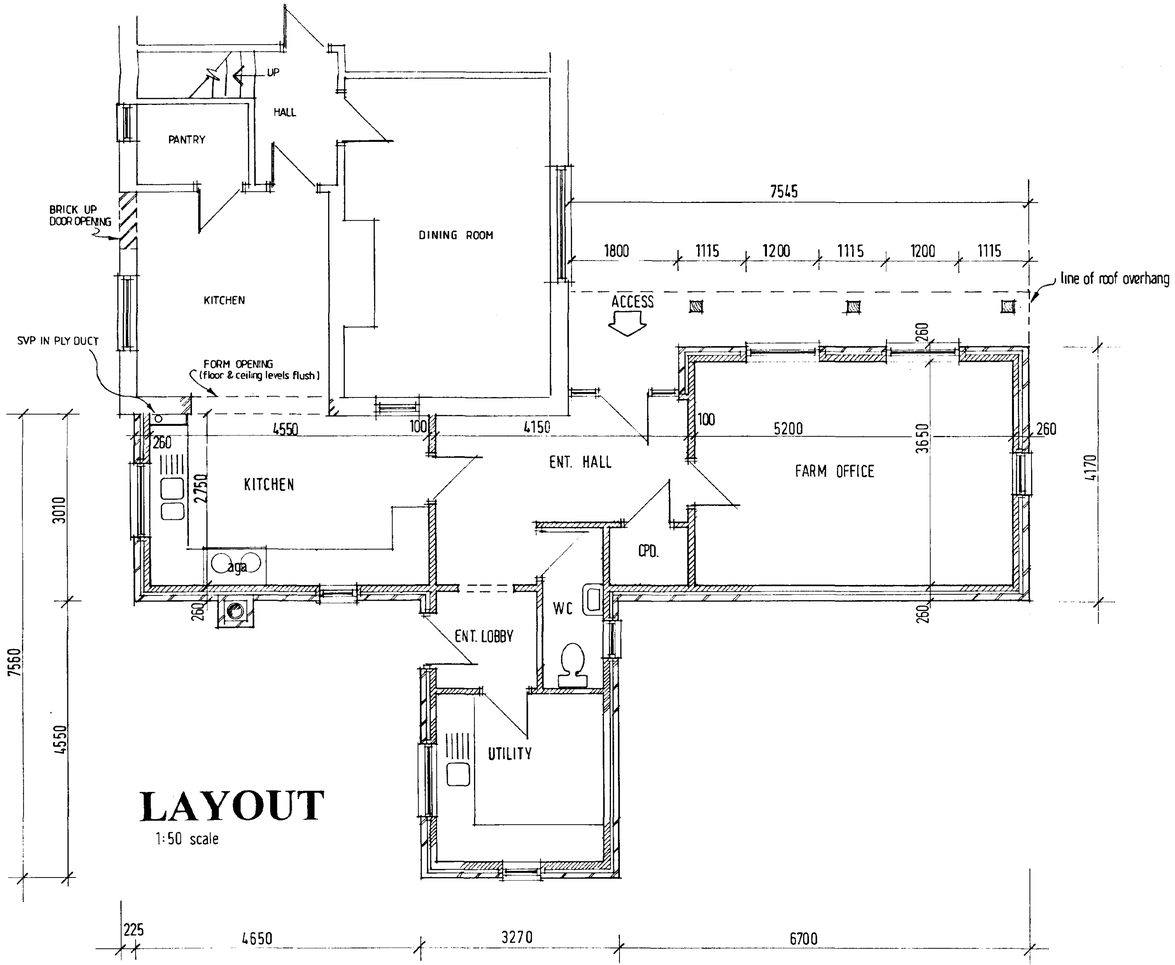

LAYOUT
1:50 scale

DETERMINED PLAN

RECEIVED PLANNING
- 8 MAY 2000
Ref: 0573/00

Moulton Design
Planning & Architecture


63 East Cob Gate, Moulton, Lincolnshire PE12 6QJ
Tel / Fax 01406 373307 Principal : Alan J. Finch

PROPOSED EXTENSION
NEWLANDS COTTAGE
PARK LANE
SURFLEET


for Mr. G. TUNNARD

ELEVATIONS as existing
ELEVATIONS as proposed
FLOOR LAYOUT

scales as indicated AJF 04/00 **000404 /02**

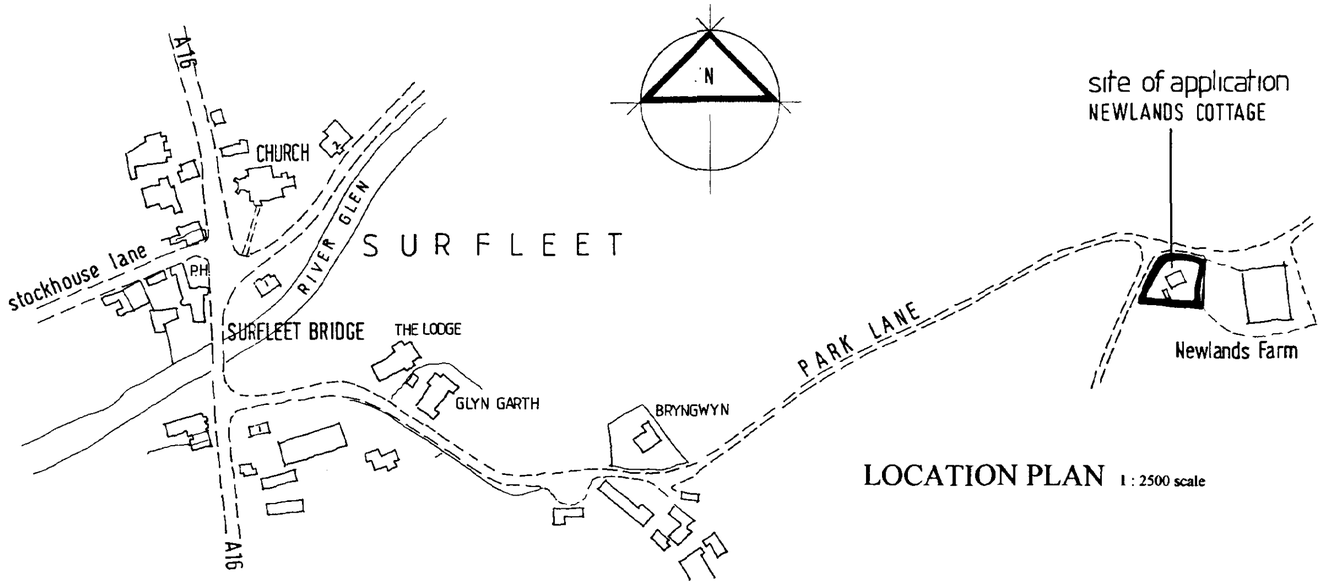

LOCATION PLAN 1 : 2500 scale

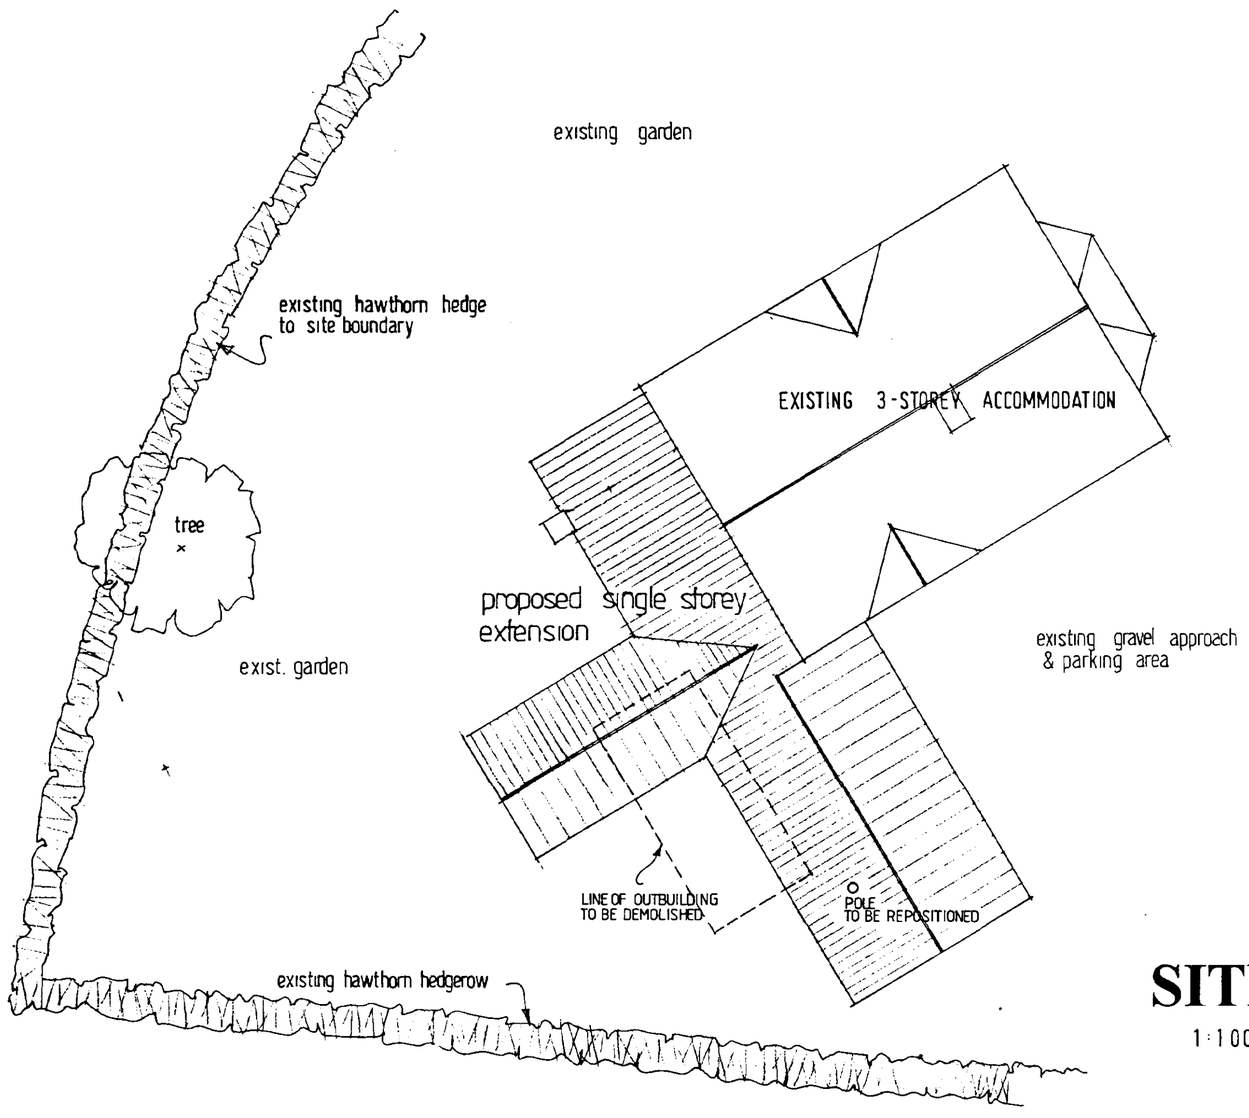

SOUTH HOLLAND DC
HOUSING & PLANNING
- 8 MAY 2000
Ref: 0573/00

DETERMINED
PLAN

SITE LAYOUT

1:100 scale

Moulton Design

Planning & Architecture

63 East Cob Gate, Moulton, Lincolnshire PE12 6QJ
Tel / Fax 01406 373307 Principal : Alan J. Finch

PROPOSED EXTENSION
NEWLANDS COTTAGE
PARK LANE
SURFLEET

for Mr. G. TUNNARD

LOCATION PLAN
SITE LAYOUT

scales as indicated AJF 04/00 **000404 /01**