



100

0570


A. Roof
1. General
S. FALDIN
1. 1. 077

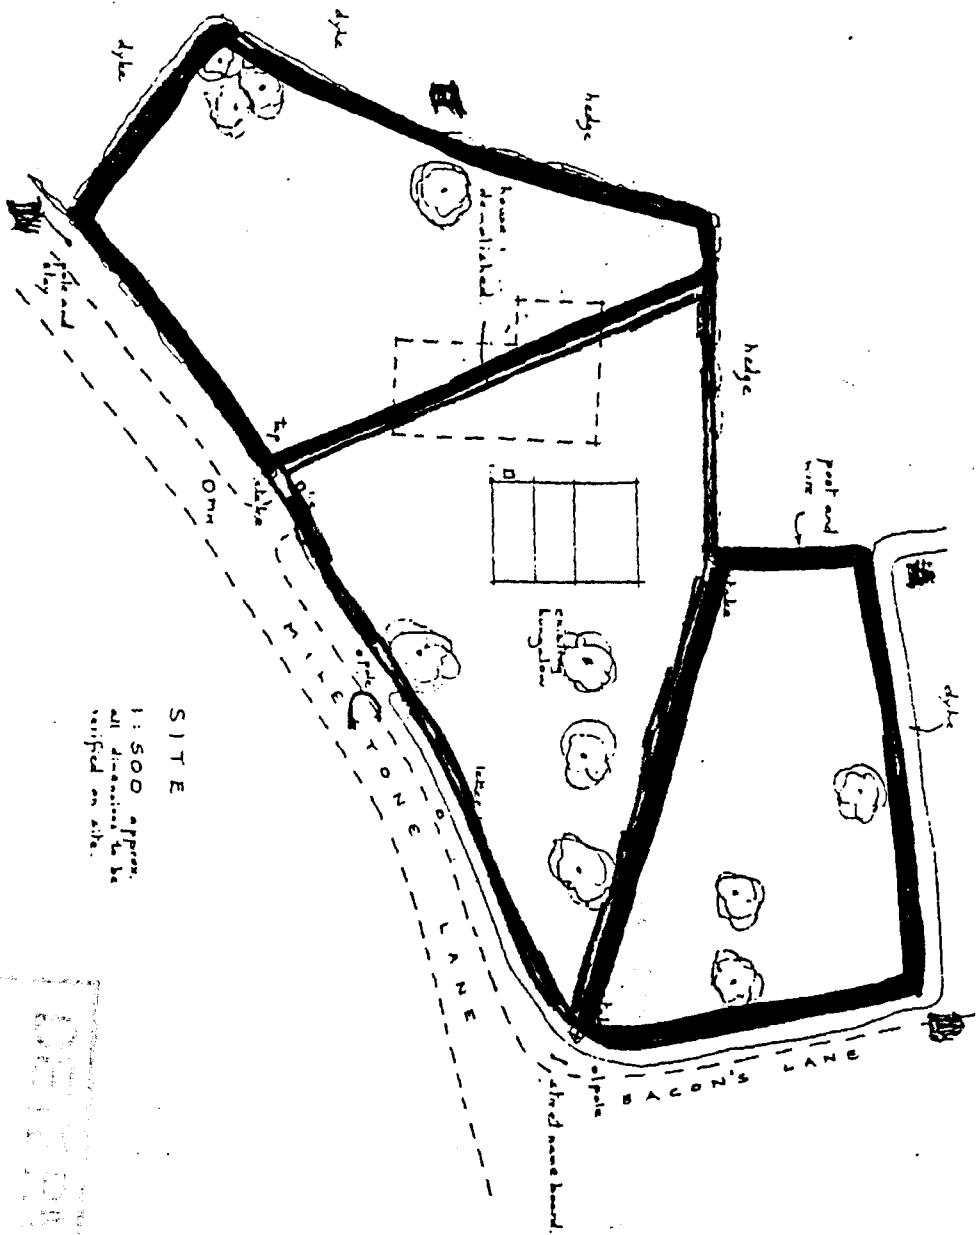

SITE
1:500 approx.
all dimensions to be
verified on site.

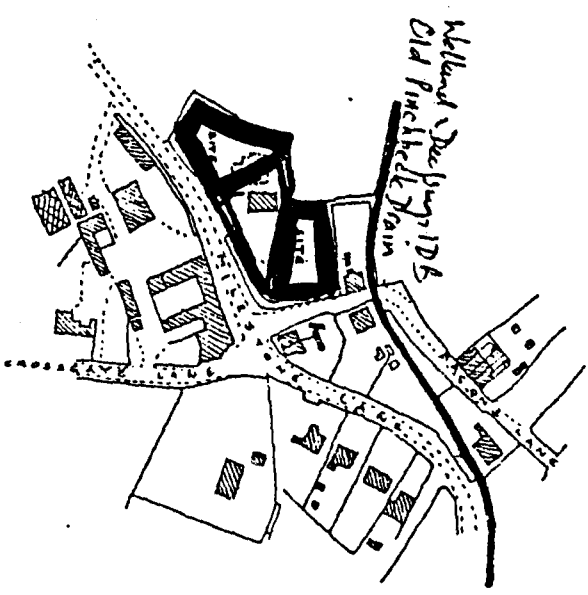

LOCATION 1:2500
O.S. Map ref. TF 2426
Crown Copyright Reserved

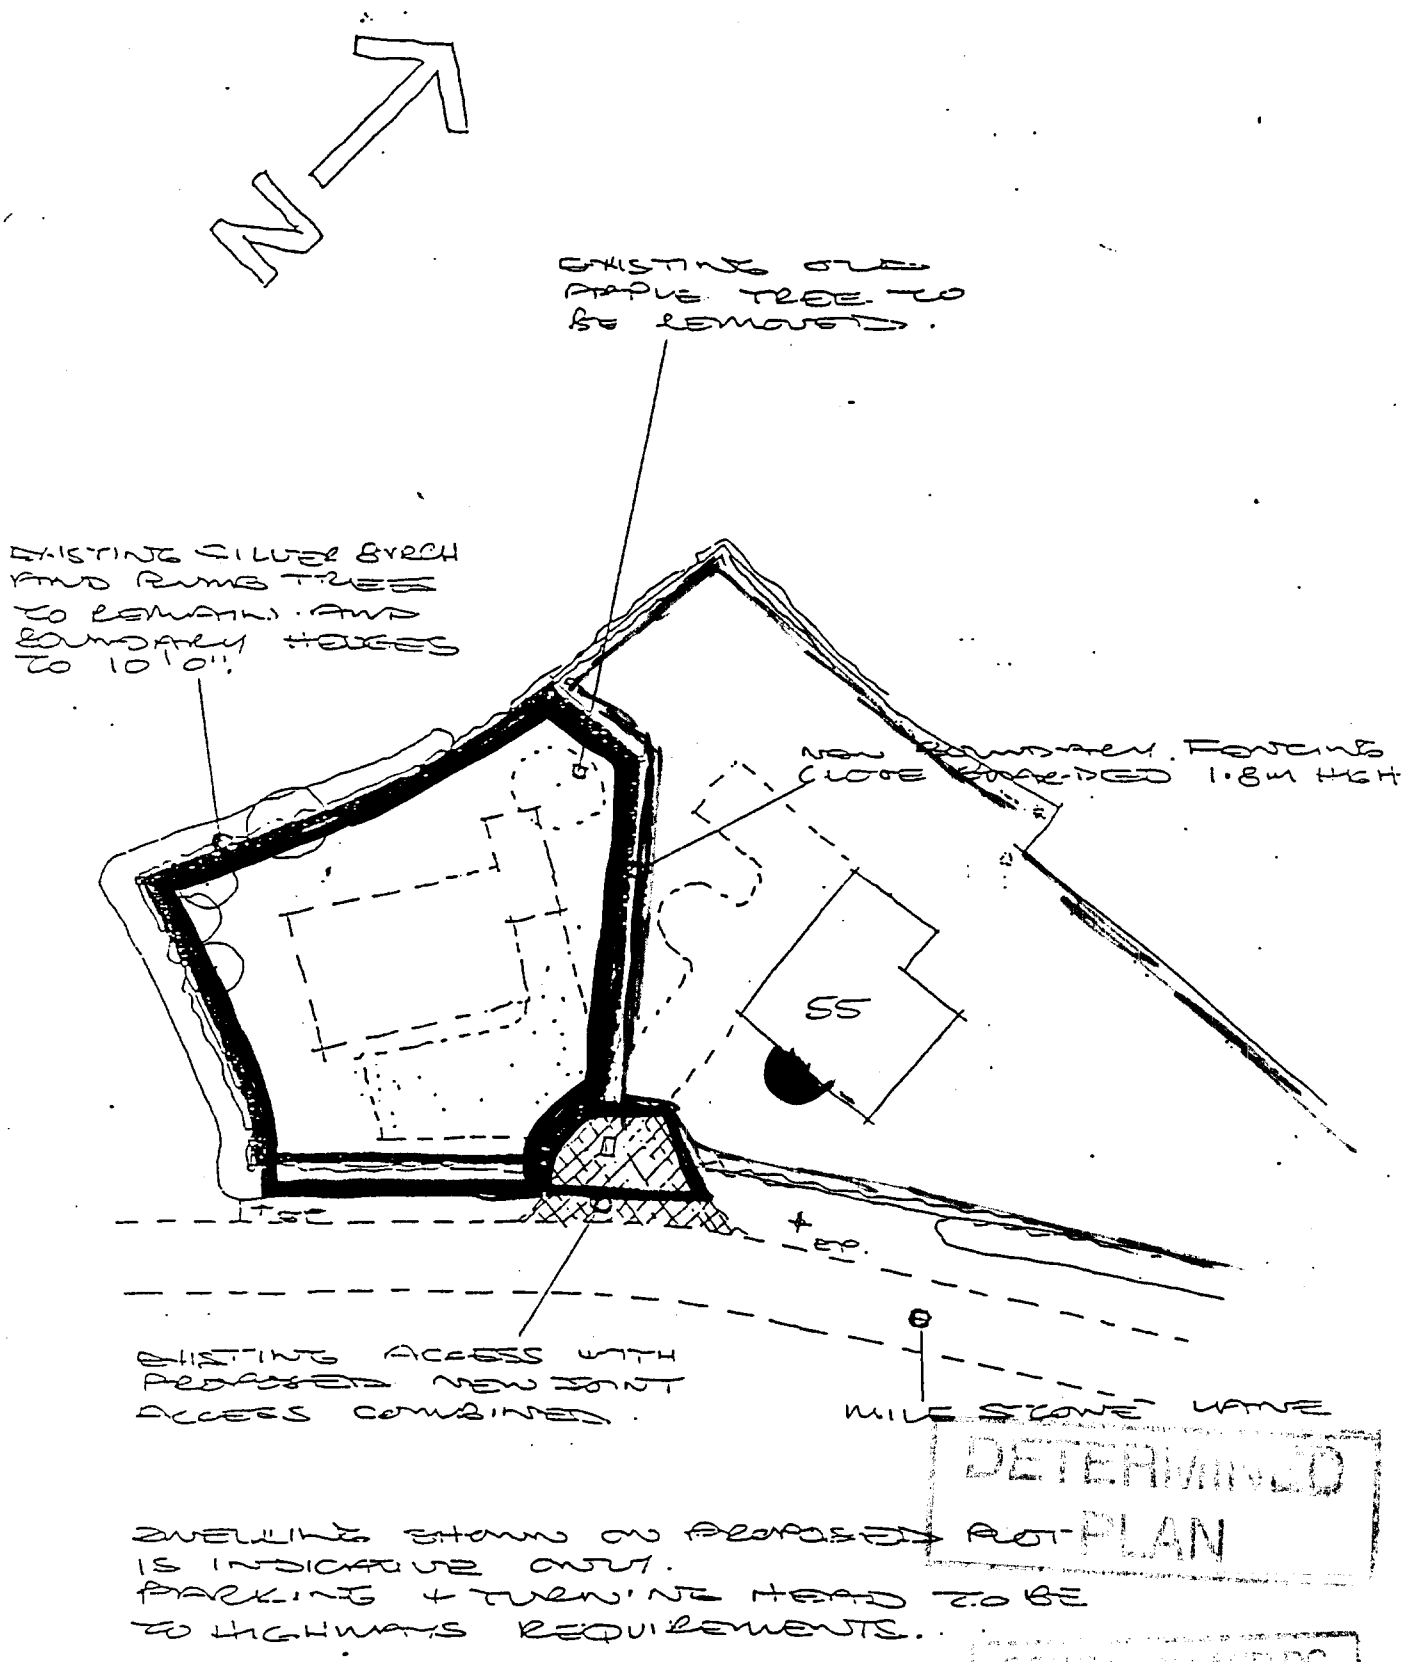

BLOCK PLAN.

DETERMINED
PLAN

SOILS PLANNED DO
HARDENING
17 JAN 2001
Ref: 0573101


SCALE 1:500

DETERMINED
PLAN

0573/01

CHESHIRE AND WILTSHIRE DESIGN OPTIONS SHOWING EXTERNAL PERIMETER WALL DIMENSIONS

N.B. PATIO DOORS CAN ONLY BE POSITIONED ALONG FRONT
WIDTH NOT ADJACENT TO CORNER POST.
FRENCH DOORS CAN BE POSITIONED WHERE THERE ARE TWO
PANELS JOINING.

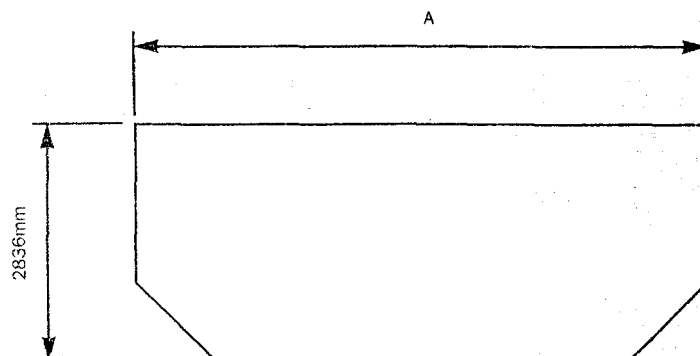

FRENCH DOOR DIMENSIONS A

4418	8180
5045	8807
5672	9434
6299	
6926	
7553	

TYPE 6 PATIO DOOR DIMENSION A


4972	8107
5599	8734
6226	9361
6853	
7480	

TYPE 8 PATIO DOOR DIMENSION A

5553	8688
6180	9315
6807	
7434	
8061	



N.B. IF BUILDING A CONSERVATORY INTO AN INTERNAL
CORNER ('L' LOCATION) USING ONE FRONT
AND ONE SIDE BAY THE EXTERNAL WALL
DIMENSION (A) MUST BE REDUCED BY 955MM.

STRINGLINE DIAGRAM (EXTERNAL BRICKWORK DIMENSIONS)

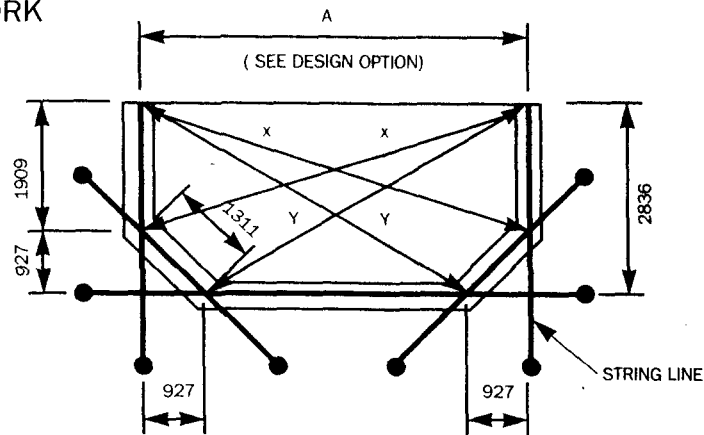

DIAGONALS X-X MUST BE EQUAL
DIAGONALS Y-Y MUST BE EQUAL

SECTION VIEW AT HOUSEWALL

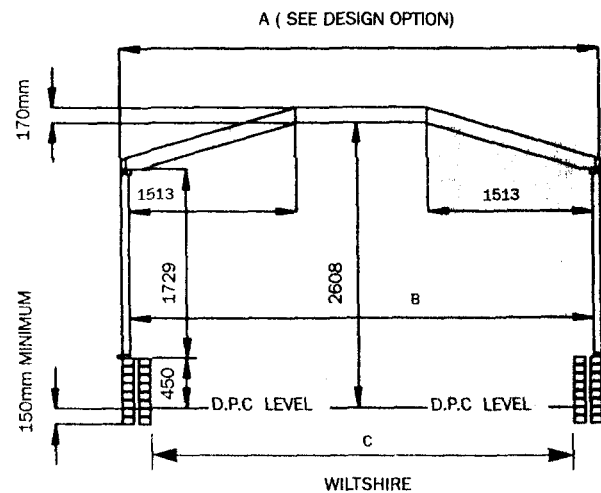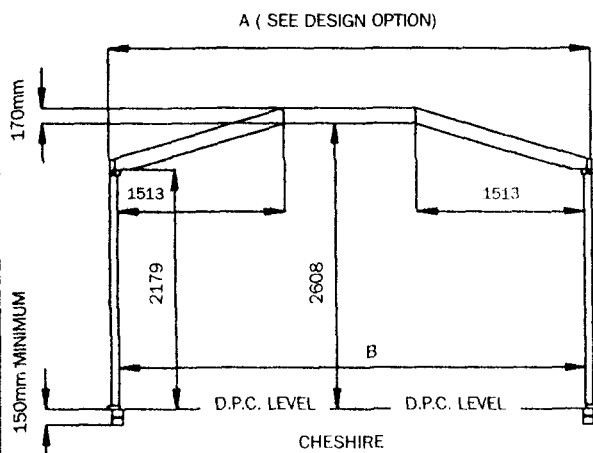


- FOR INTERNAL FRAME WIDTH B SEE DIMENSION A AND REDUCE THIS BY 138mm.
- FOR INTERNAL CAVITY WALL WIDTH C SEE DIMENSION A AND REDUCE THIS BY 500mm.

**DETERMINED
PLAN**

SOUTH ISLAND DC
HOUSING PLANNING
14 MAY 2001
Ref: 0573101


DETERMINED PLAN

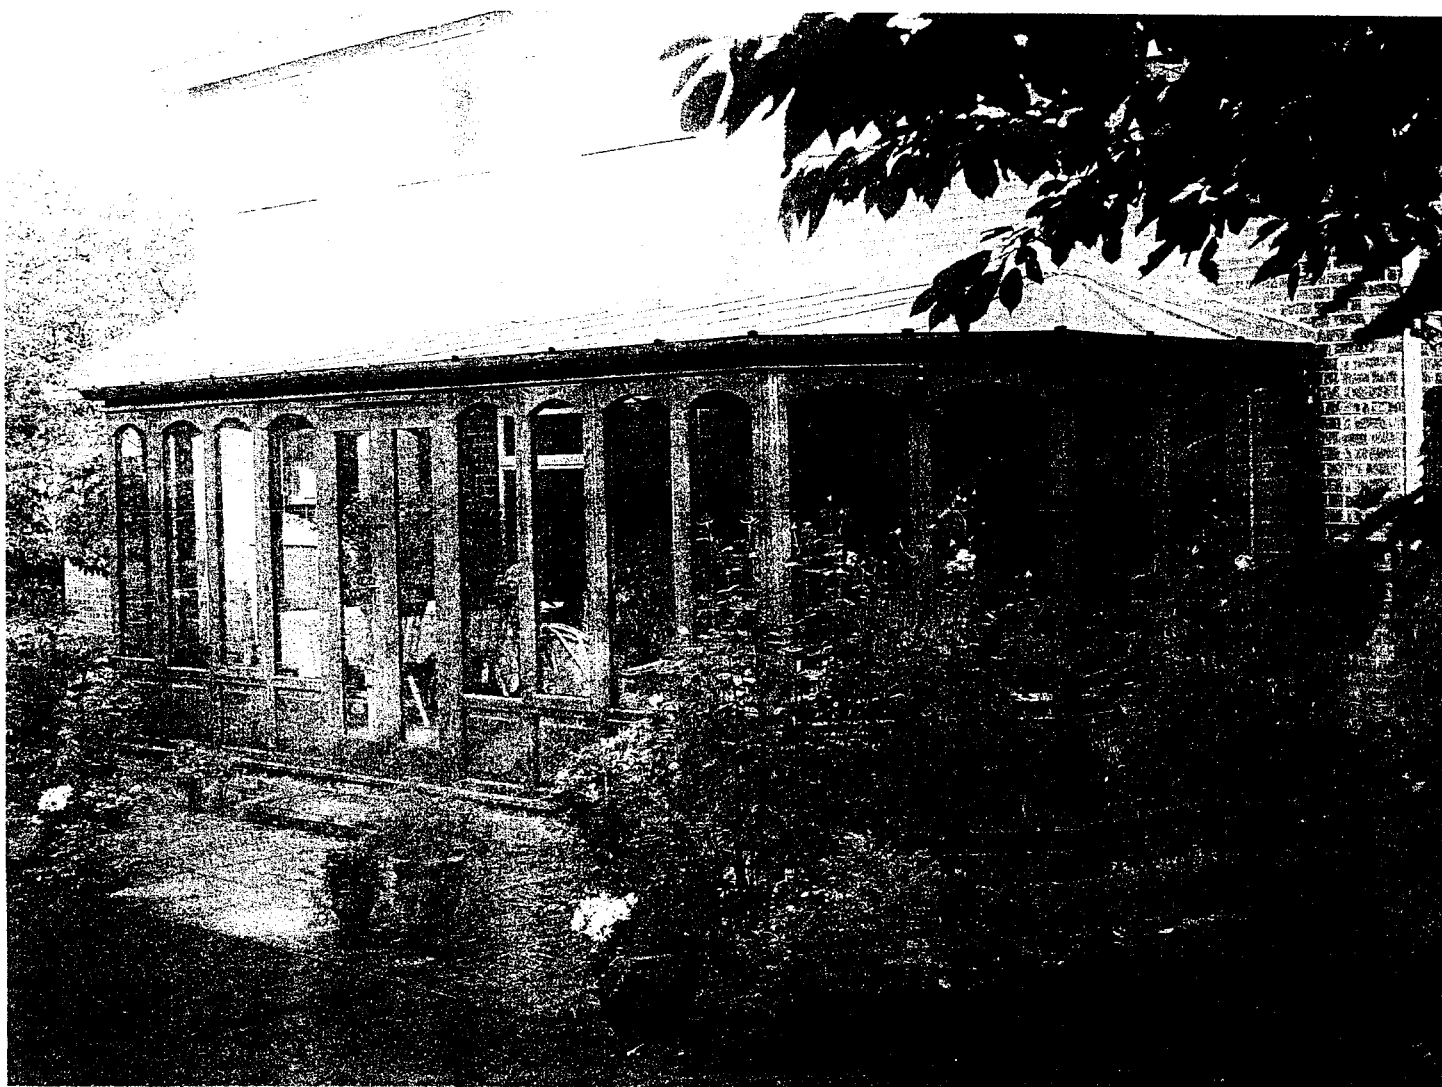

Size shown: 8.2 x 2.8 x 2.8m approx (WxDxH)

Combine the practicality of a lean-to Conservatory with the beauty of a Victorian design. Our Victorian lean-to Conservatories are available as the full height Cheshire or the dwarf wall Wiltshire, and are distinguished by the Victorian style fan-tailed corners.

An ideal way to create a spacious room, choose from an impressive 24 sizes, French or Patio doors and a selection of 20 etched or plain glass panels.

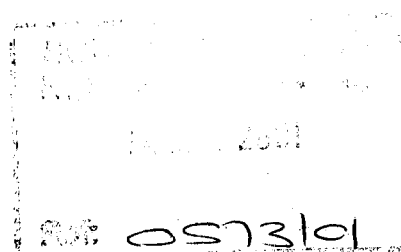

Wickes
Home Improvement Centres