


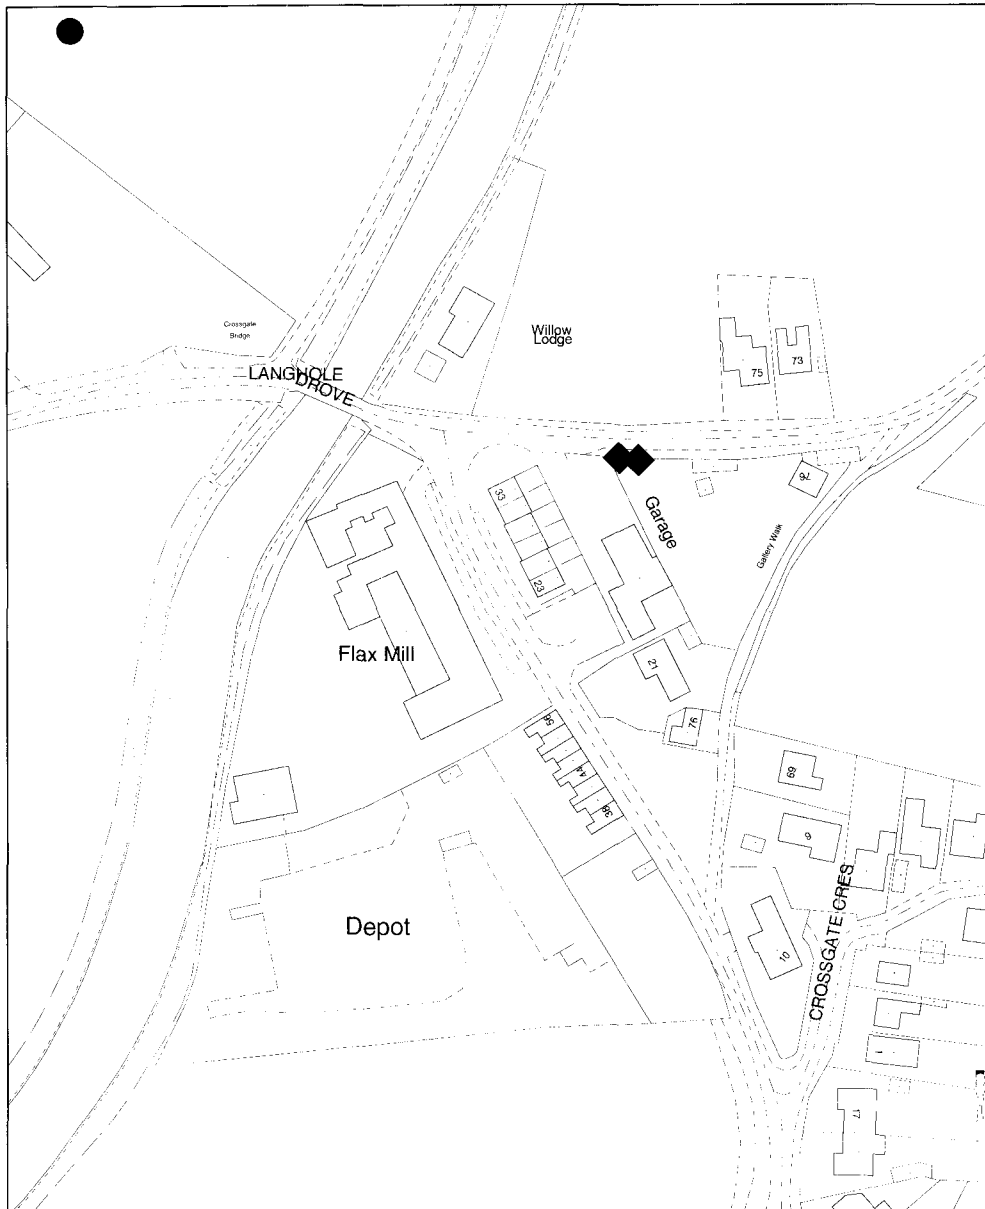

**Planning Application Location Plan
Ward Member Notification**

H14/0576/00

Scale: 1:1250


FILE COPY

Housing and Planning Services Department

Council Offices, Priory Road, Spalding, Lincolnshire
PE11 2XE

PLEASE DO NOT COPY THIS PLAN
This map is reproduced from Ordnance Survey material with permission of Ordnance Survey on behalf of Her Majesty's Stationery Office (c) Crown copyright. Unauthorised reproduction infringes Crown copyright and may lead to prosecution or civil proceedings. South Holland District Council
LA079413 2000



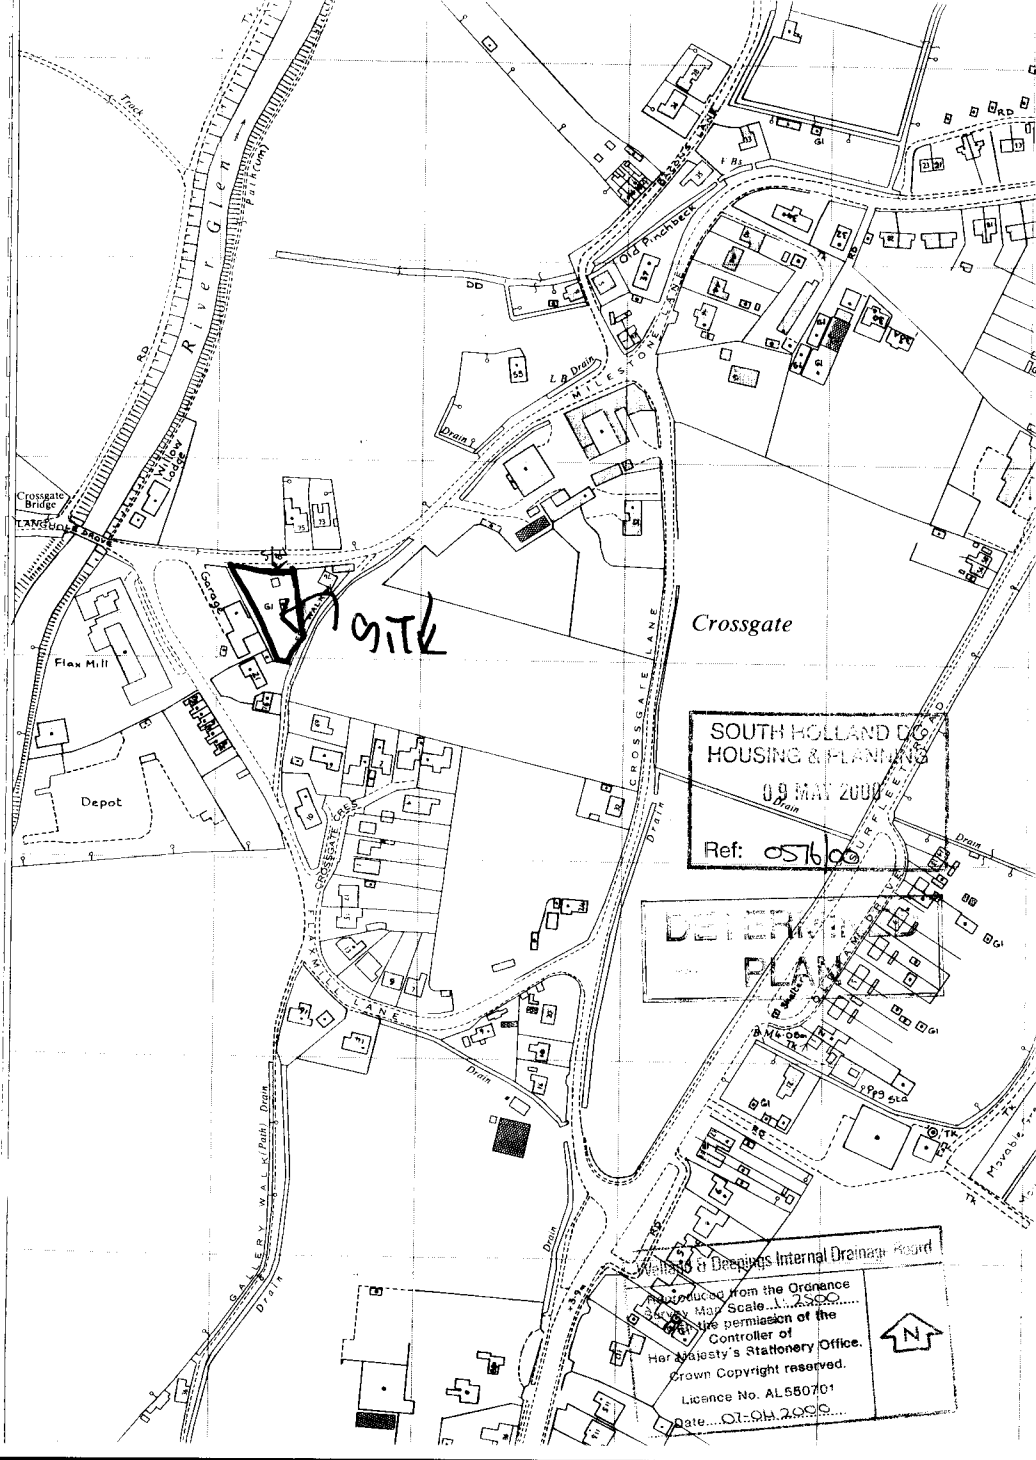

Crossgate

SOUTH HOLLAND CO.
HOUSING & PLANNING
09 MAY 2000
Ref: 051600

DEVELOPMENT
PLAN

Walsley & Deepings Internal Drainage Board
Produced from the Ordnance
Survey Map Scale 1:25000
With the permission of the
Controller of
Her Majesty's Stationery Office.
Crown Copyright reserved.
Licence No. AL550701
Date 01.04.2000

