




Ordnance Survey, (c) Crown Copyright 2018. All rights reserved. Licence number 100022432

**Site Location Plan**  
Scale 1:1250 @ A3  
Site of works proposal outlined in red.

SCALE 1 : 1250  
SCALE 1 : 1

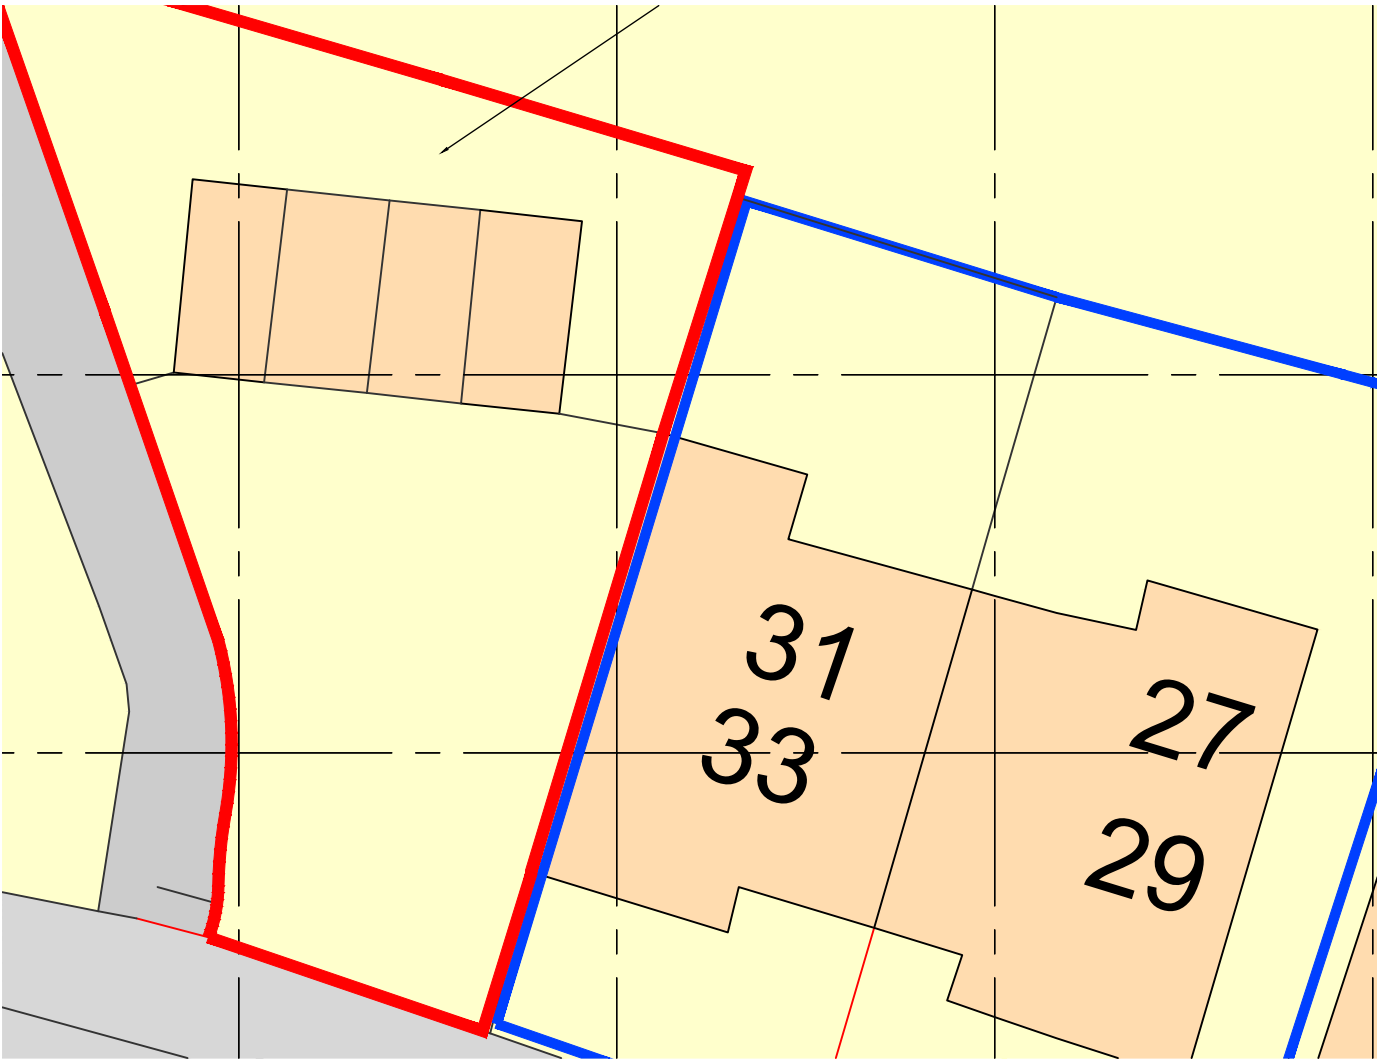

**Detailed Site Block Plan as existing**  
Scale 1:200 @ A3  
Site of works proposal outlined in red.

SCALE 1 : 200  
SCALE 1 : 1



**Site Block Plan as existing**  
Scale 1:500 @ A3  
Site of works proposal outlined in red.

SCALE 1 : 500  
SCALE 1 : 1

DO NOT SCALE THIS DRAWING. THE CONTRACTOR IS DEEMED TO HAVE CHECKED ALL DIMENSIONS ON SITE AND REPORT ANY DISCREPANCIES TO OGLESBY & LIMB LTD. THE CONTENTS OF THIS DRAWING ARE COVERED BY COPYRIGHT AND REMAIN THE PROPERTY OF OGLESBY & LIMB LTD. WRITTEN APPROVAL MUST BE OBTAINED FROM OGLESBY & LIMB LTD PRIOR TO DUPLICATION OR REPRODUCTION OF THIS DRAWING OR ITS CONTENTS. ANY DIMENSIONS NOT SHOWN ARE TO BE CHECKED AND AGREED WITH OGLESBY & LIMB LTD.

|      |          |                                                             |         |
|------|----------|-------------------------------------------------------------|---------|
| A    | 18.05.18 | Drawing updated to show additional site area to north side. | RDL     |
| Ref. | Date     | Description                                                 | Initial |

Oglesby & Limb Ltd

Chartered Architect

Suite 1, Market Chambers  
12 Market Place, Spalding, Lincs  
PE11 1SL

Tel: 01775 761196

e-mail: design@o-ltd.co.uk

Client:  
**Monograms Rentals Ltd**

Project:  
**Proposed residential development on land adjacent 33 Knight Street, Pinchbeck, Spalding. PE11 3RA.**

Drawing Title:

**Site location & Block plan**

**GENERAL ISSUE.**

|           |                 |             |                      |
|-----------|-----------------|-------------|----------------------|
| Date:     | <b>May 2018</b> | Scale:      | <b>as shown @ A3</b> |
| Drawn by: | <b>RDL</b>      | Checked by: | <b>AJO</b>           |

|                   |          |
|-------------------|----------|
| Drawing Number:   | Rev:     |
| <b>A1062 - 01</b> | <b>A</b> |