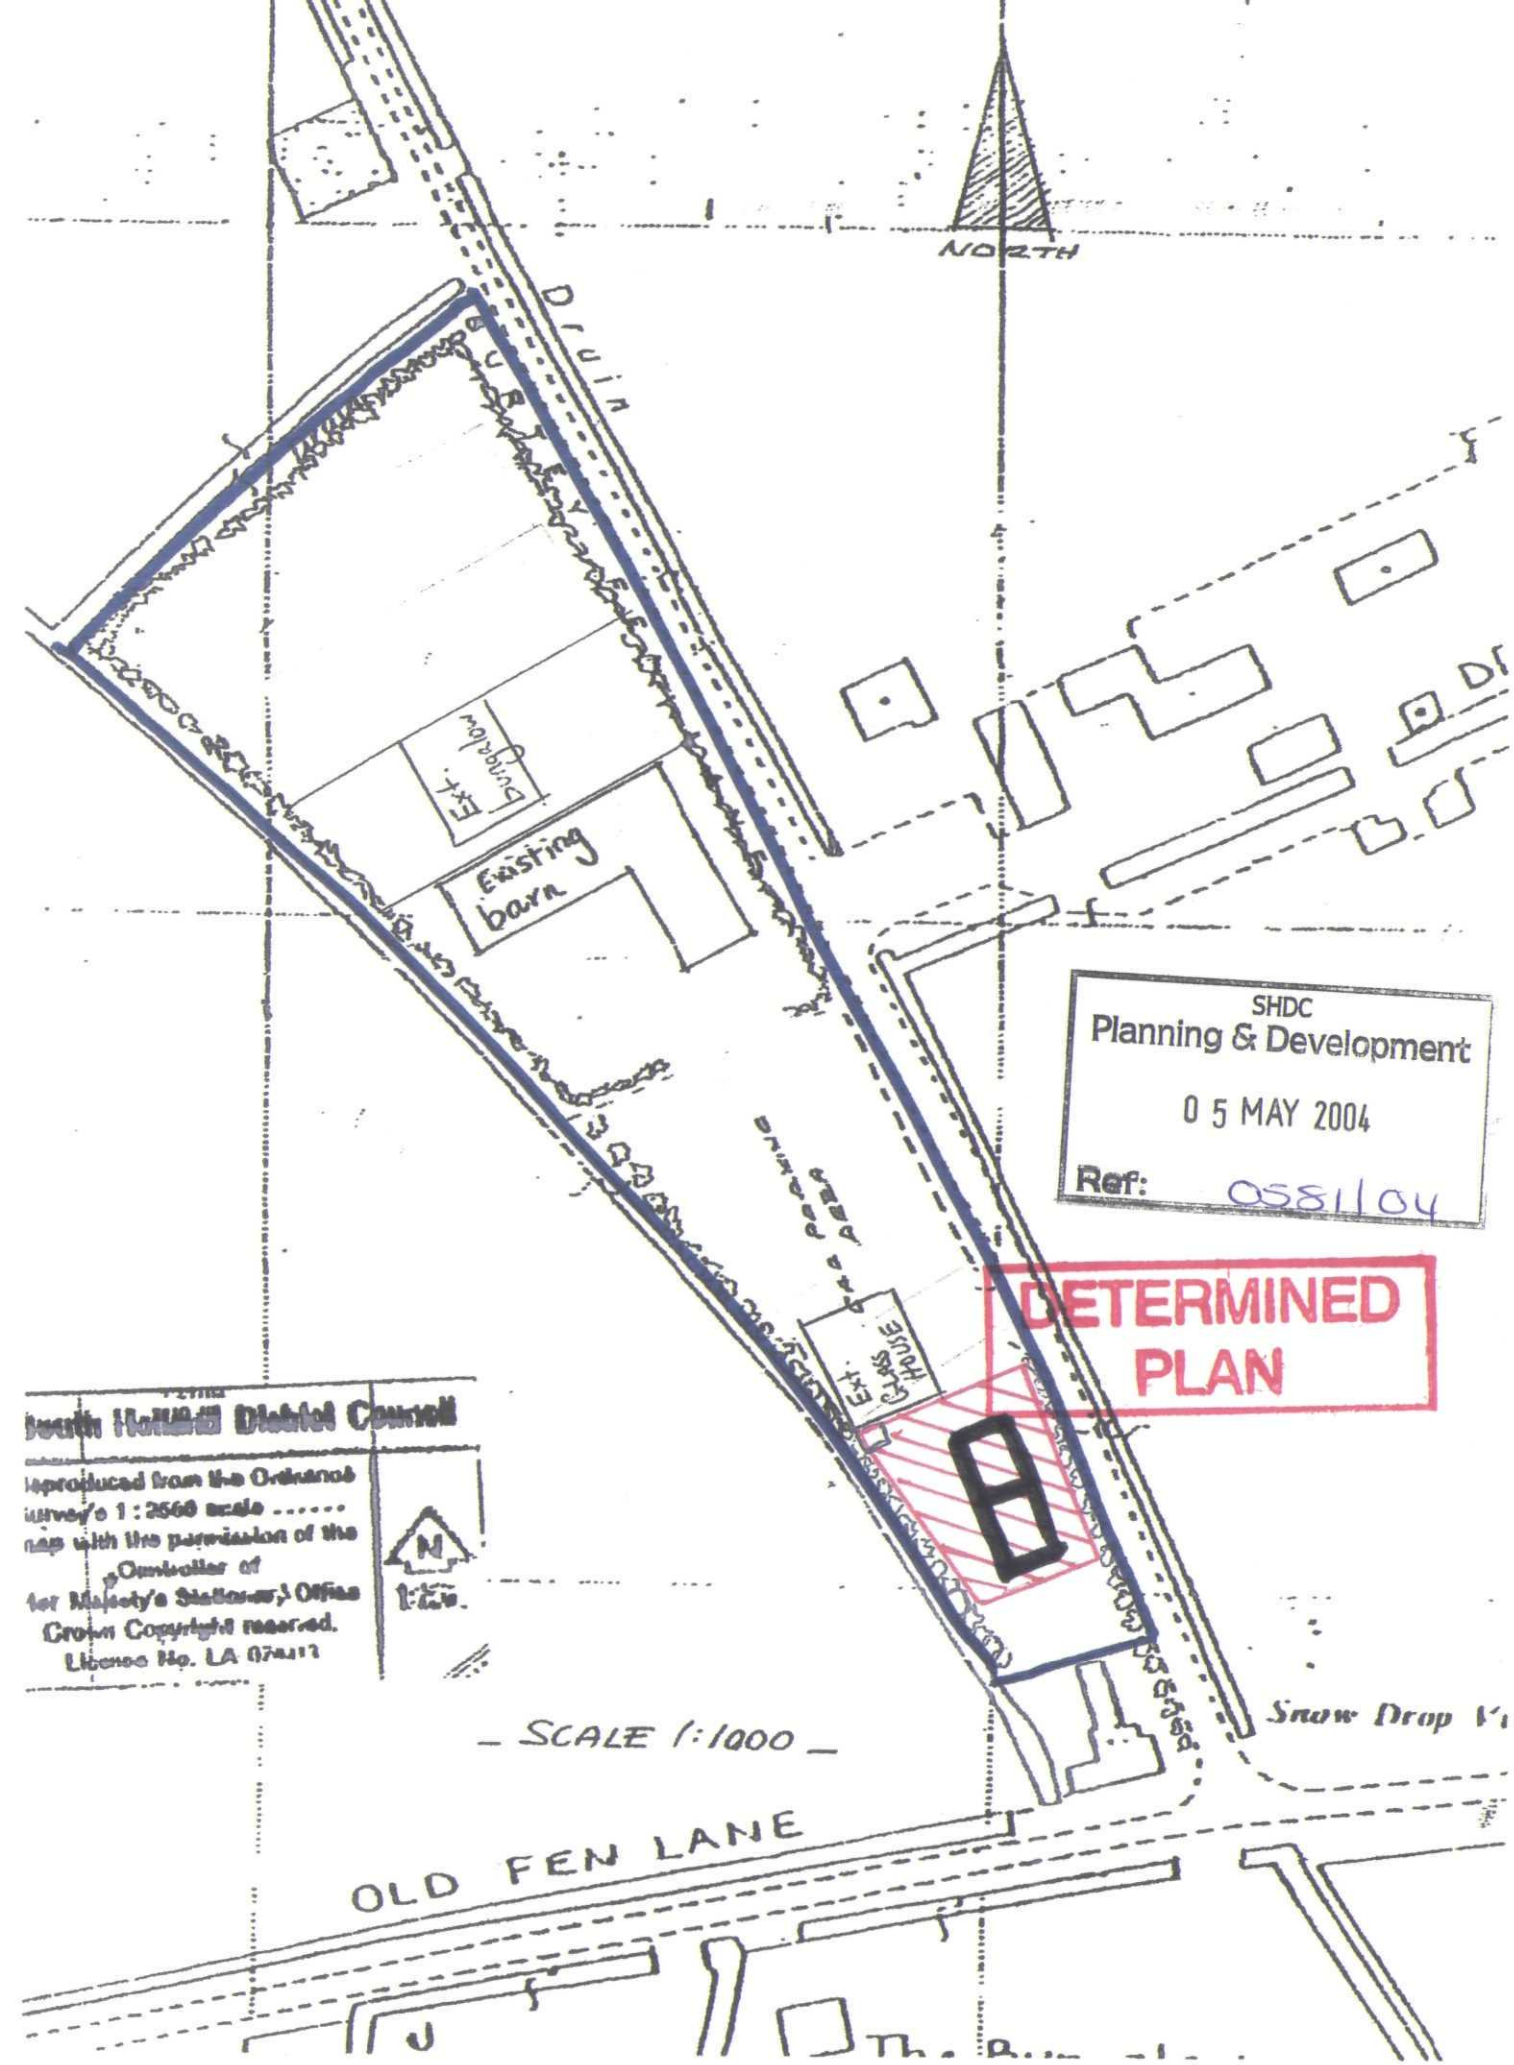

NORTH
Druin
Ext. Bungalow
Existing barn
Ext. Glass House
OLD FEN LANE
SCALE 1:1000
Snow Drop
SHDC
Planning & Development
05 MAY 2004
Ref: 0581/04
DETERMINED PLAN
Reproduced from the Ordnance Survey's 1:2500 scale ..... map with the permission of the Controller of Her Majesty's Stationery Office Crown Copyright reserved. Licence No. LA 07