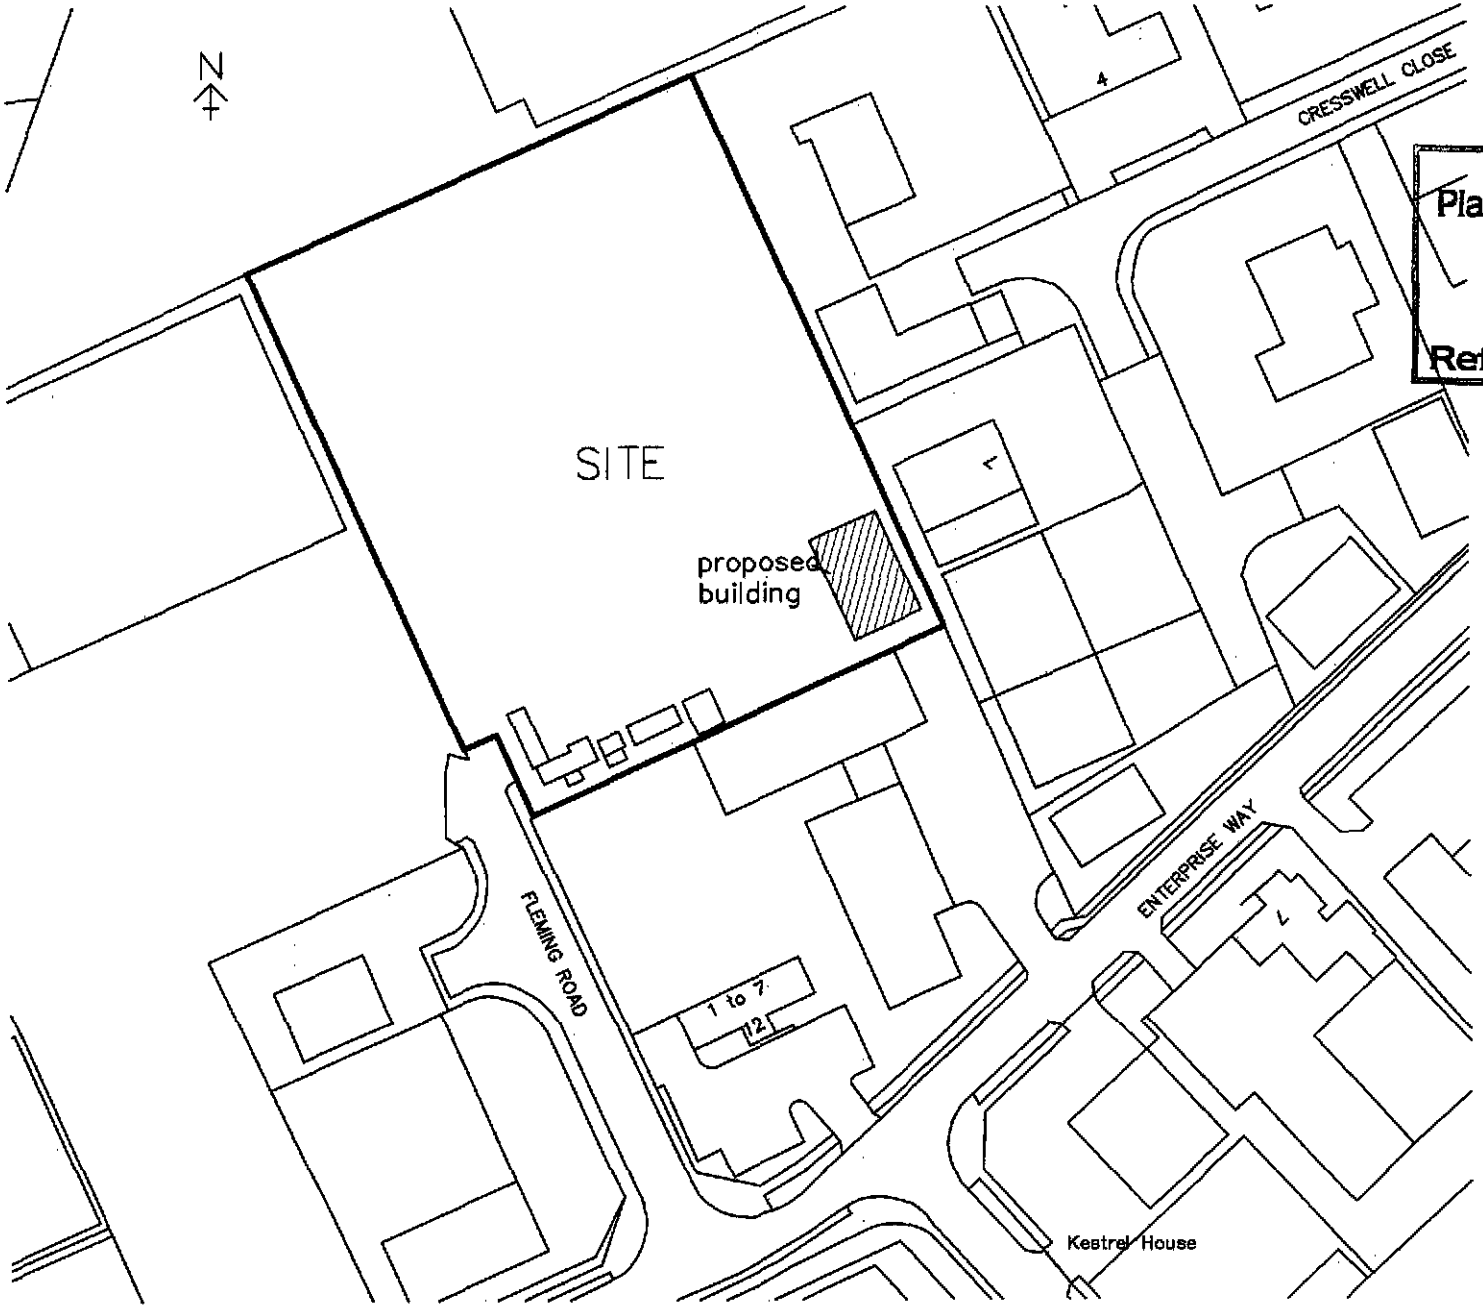


SHDC
Planning & Development
14 JUL 2010
Ref: 0581-10

Ordnance Survey (c) Crown Copyright 2010. All rights reserved. Licence number 100020449

LOCATION PLAN 1 : 1250