
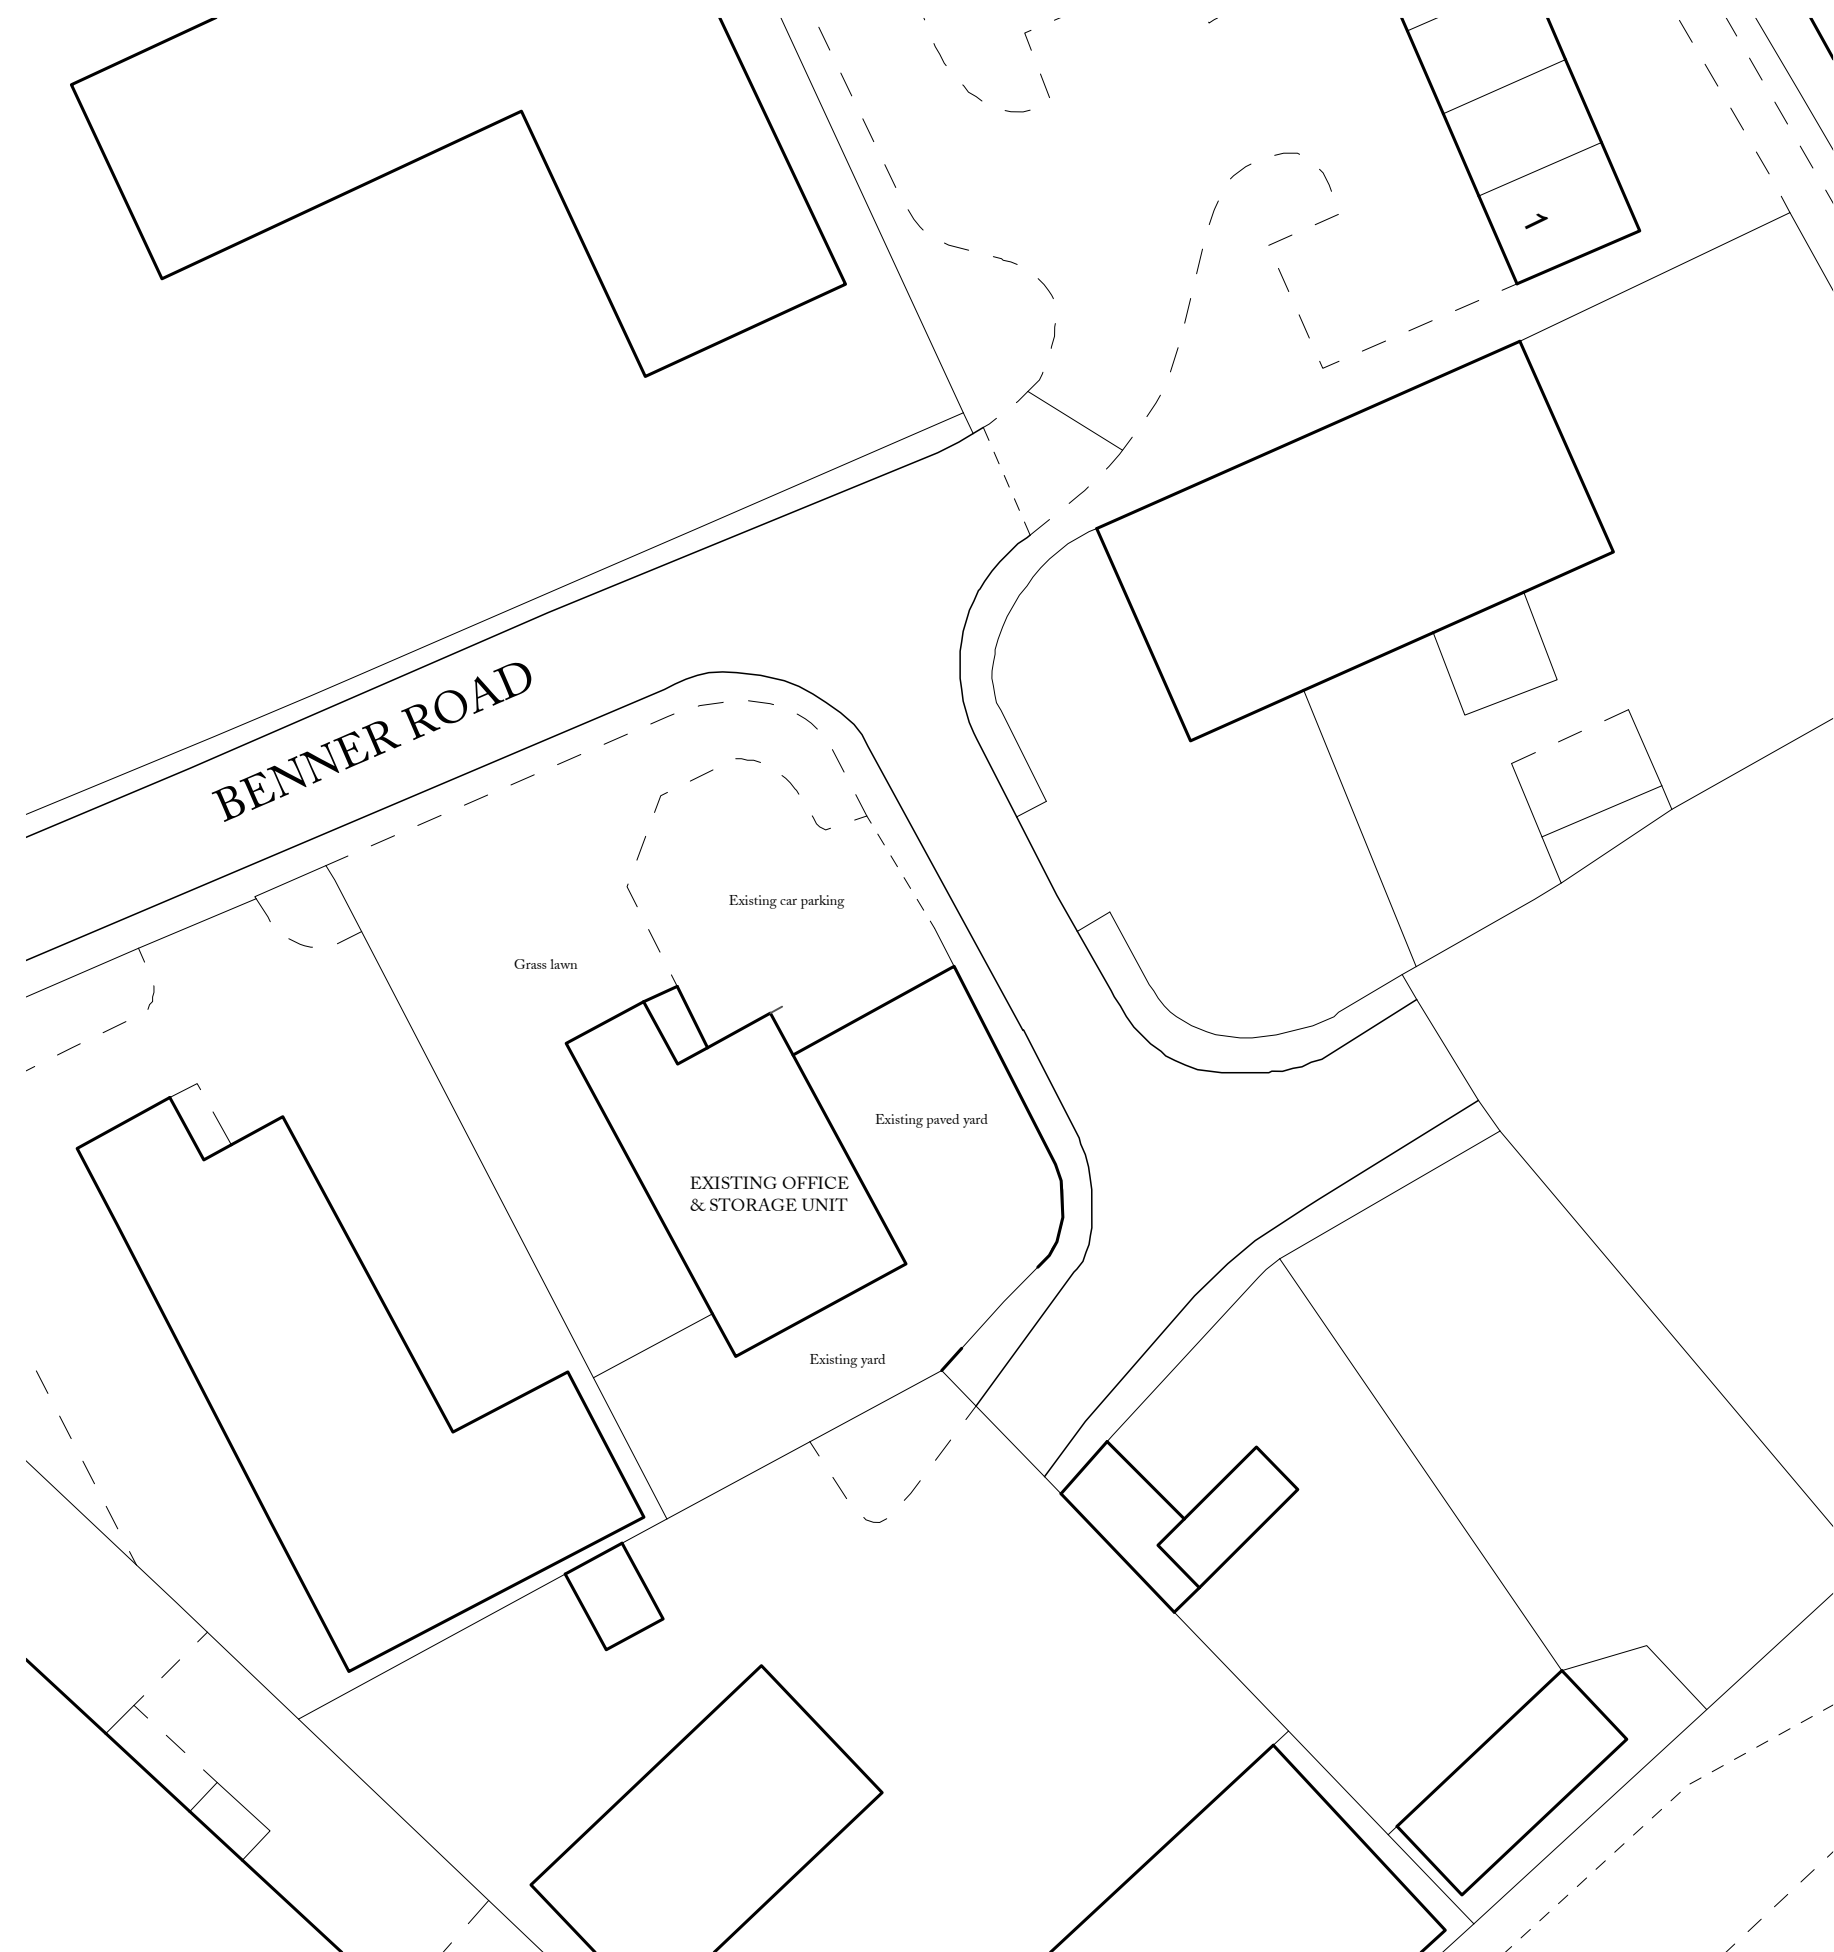


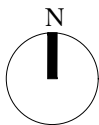

Site Block Plan as Existing
Scale 1:500

P1	First Issue	27.06.2024
Rev. No.:	Amendment	Date
George Henshaw 46 Bridge Street Belper Derbyshire DE56 1AX enquiries@wakebridge.co.uk T +44 (0)7484 20 67 16		
PROJECT: 8 BENNER LANE, PINCHBECK		
TITLE: SITE BLOCK PLAN AS EXISTING		
DRAWING No.:	1689-102	REV. No.: P1
SCALE:	1:500 at A3	DATE: 27.06.2024
All designs copyright of George Henshaw Limited (registered England and Wales 13305880 - enquiries@wakebridge.co.uk). All dimensions to be checked on-site and verified where discrepancies arise. Not to be reproduced or relied upon without express consent.		