
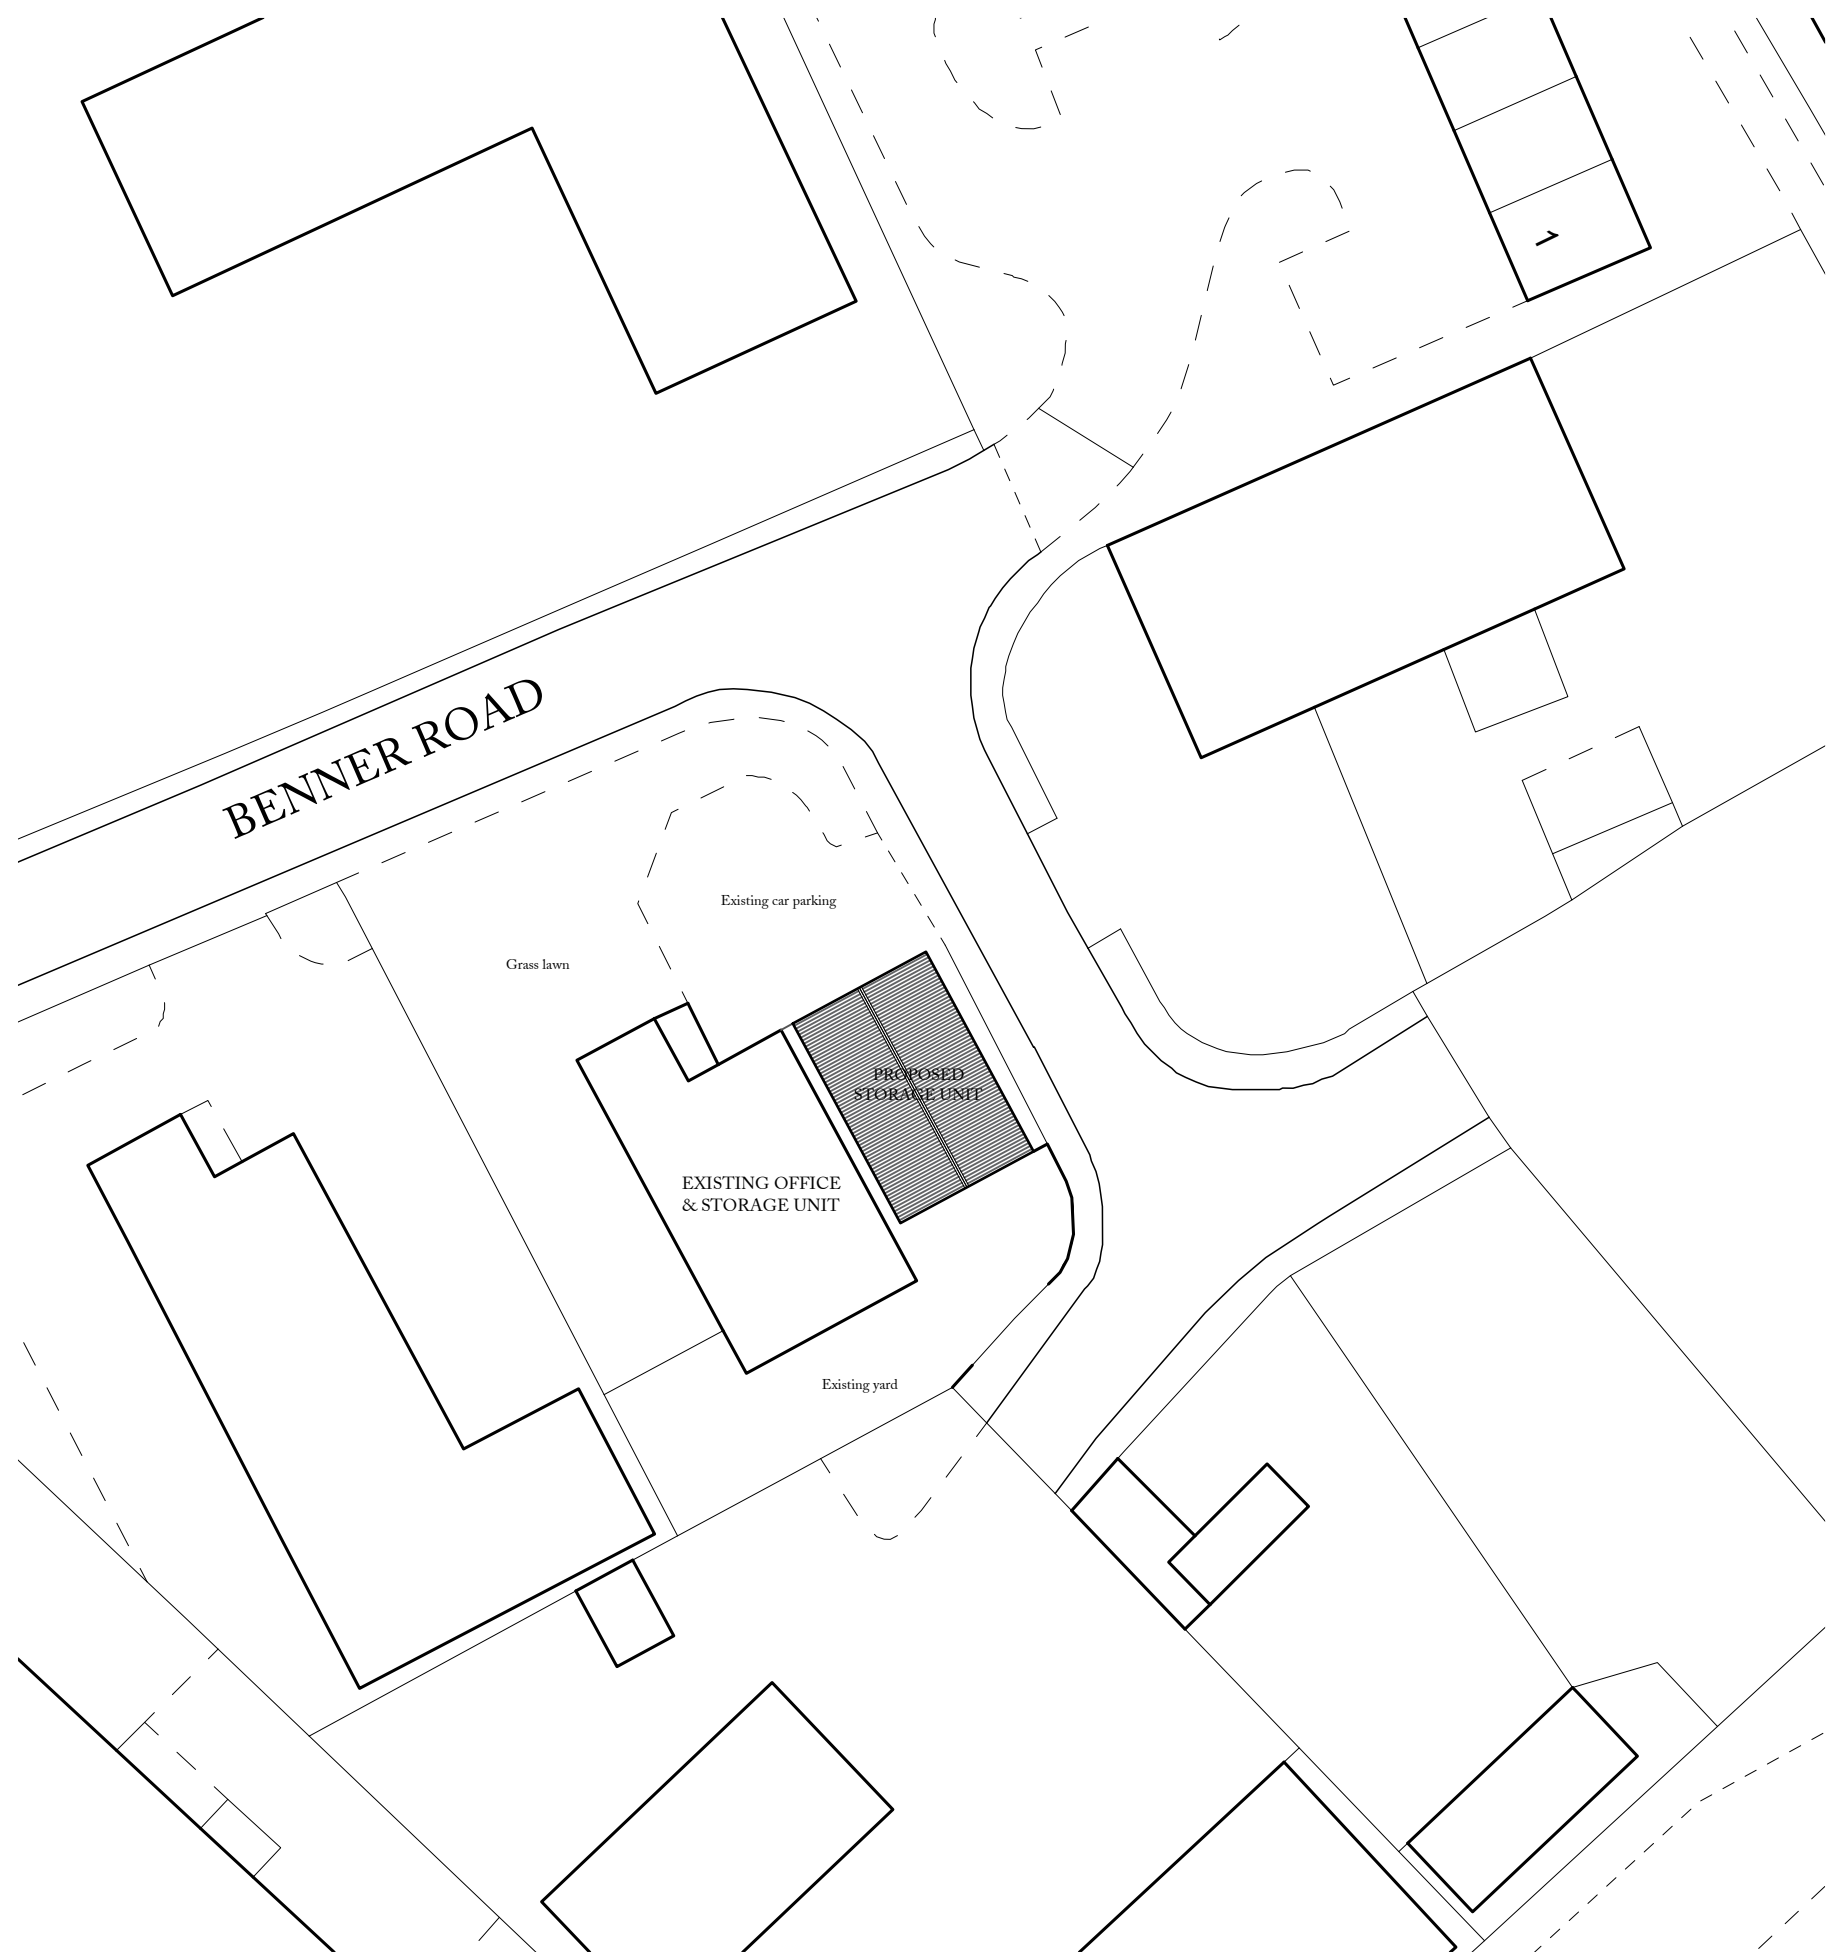


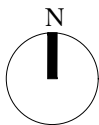

Site Block Plan as Proposed  
Scale 1:500

|   |             |   |
|---|-------------|---|
| P1   | First Issue | 27.06.2024   |
| Rev. No.:   | Amendment   | Date   |
| George Henshaw   |             | 46 Bridge Street<br>Belper<br>Derbyshire DE56 1AX<br><br>enquiries@wakebridge.co.uk<br>T +44 (0)7484 20 67 16 |
| PROJECT: 8 BENNER LANE, PINCHBECK   |             |   |
| TITLE: SITE BLOCK PLAN   |             |   |
| DRAWING No.:   | 1689-103    | REV. No.: P1                                                                                                  |
| SCALE:   | 1:500 at A3 | DATE: 27.06.2024                                                                                              |
| All designs copyright of George Henshaw Limited (registered England and Wales 13305880 - enquiries@wakebridge.co.uk). All dimensions to be checked on-site and verified where discrepancies arise. Not to be reproduced or relied upon without express consent. |             |   |