
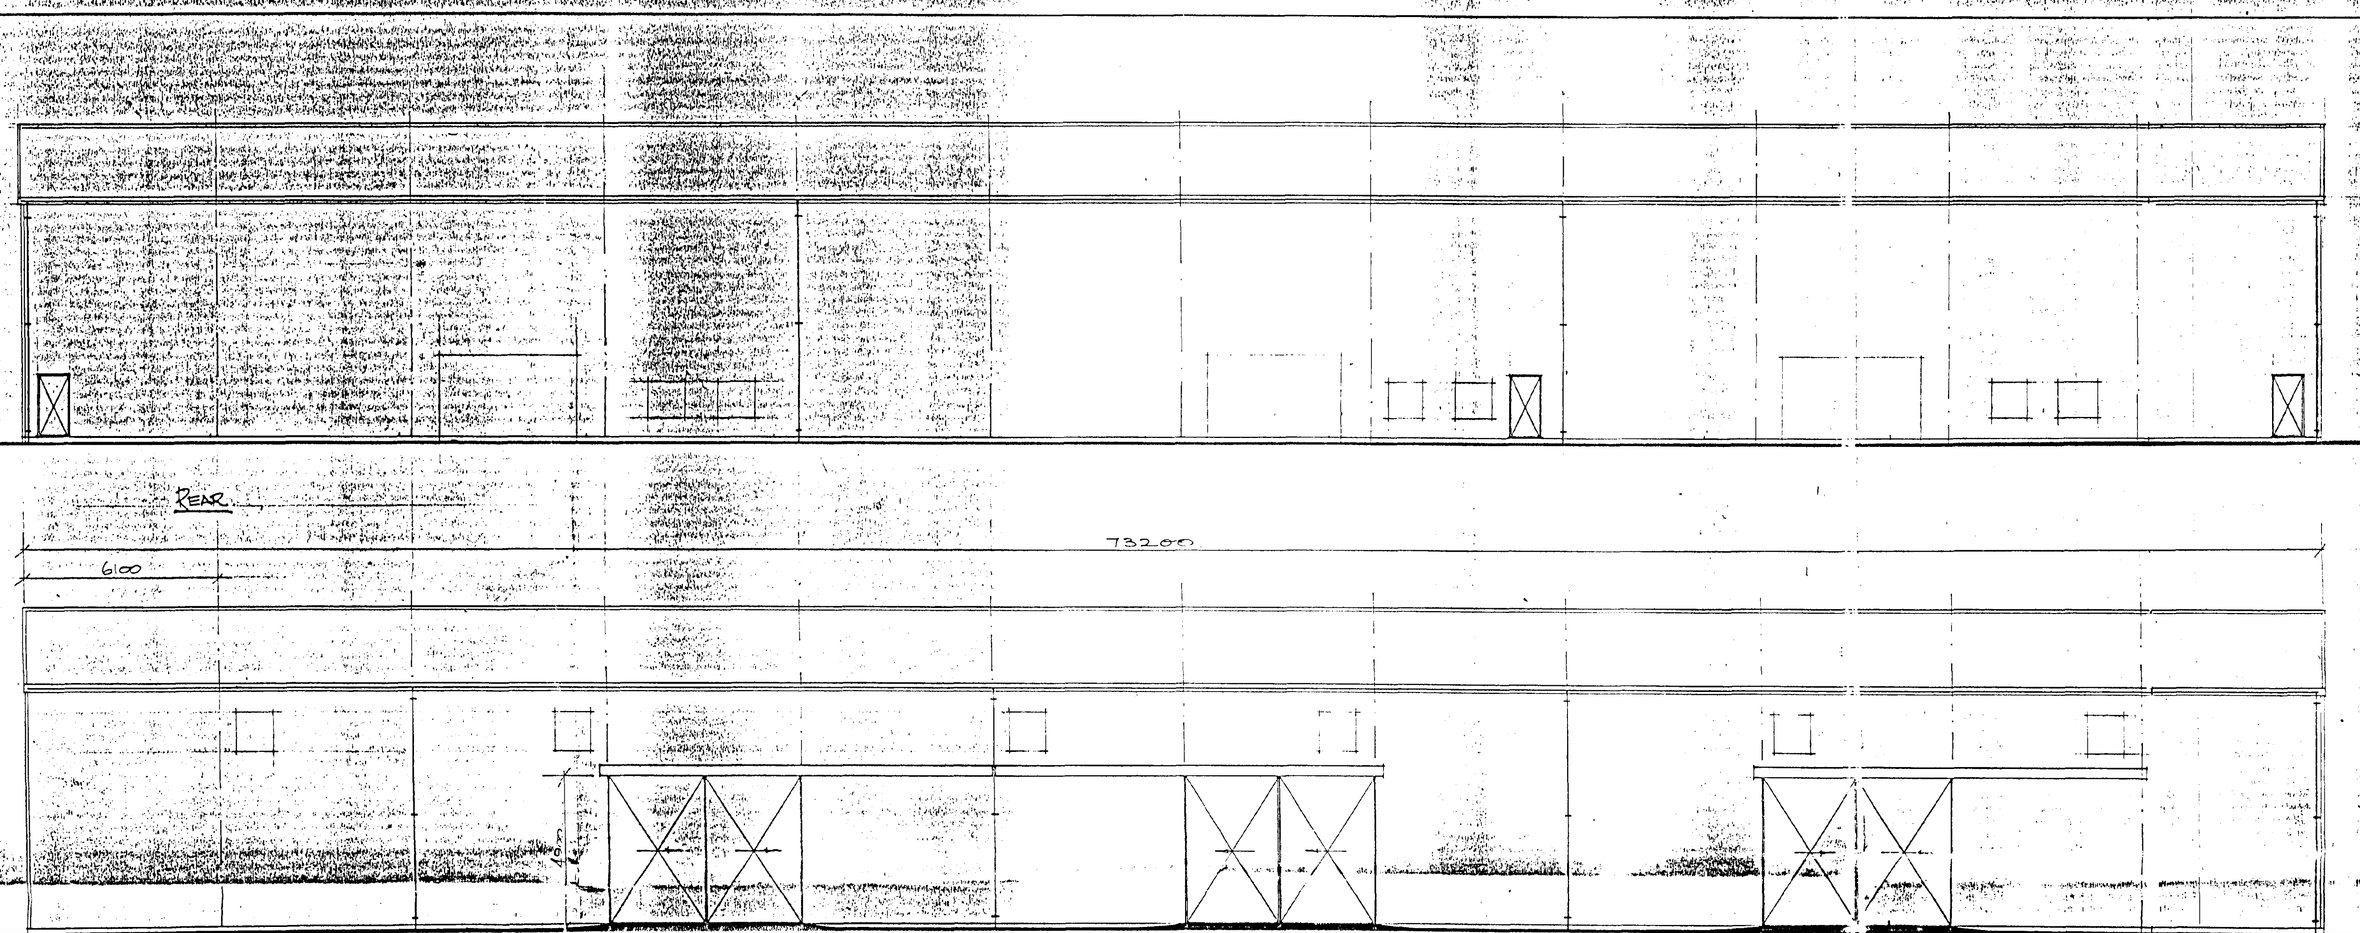


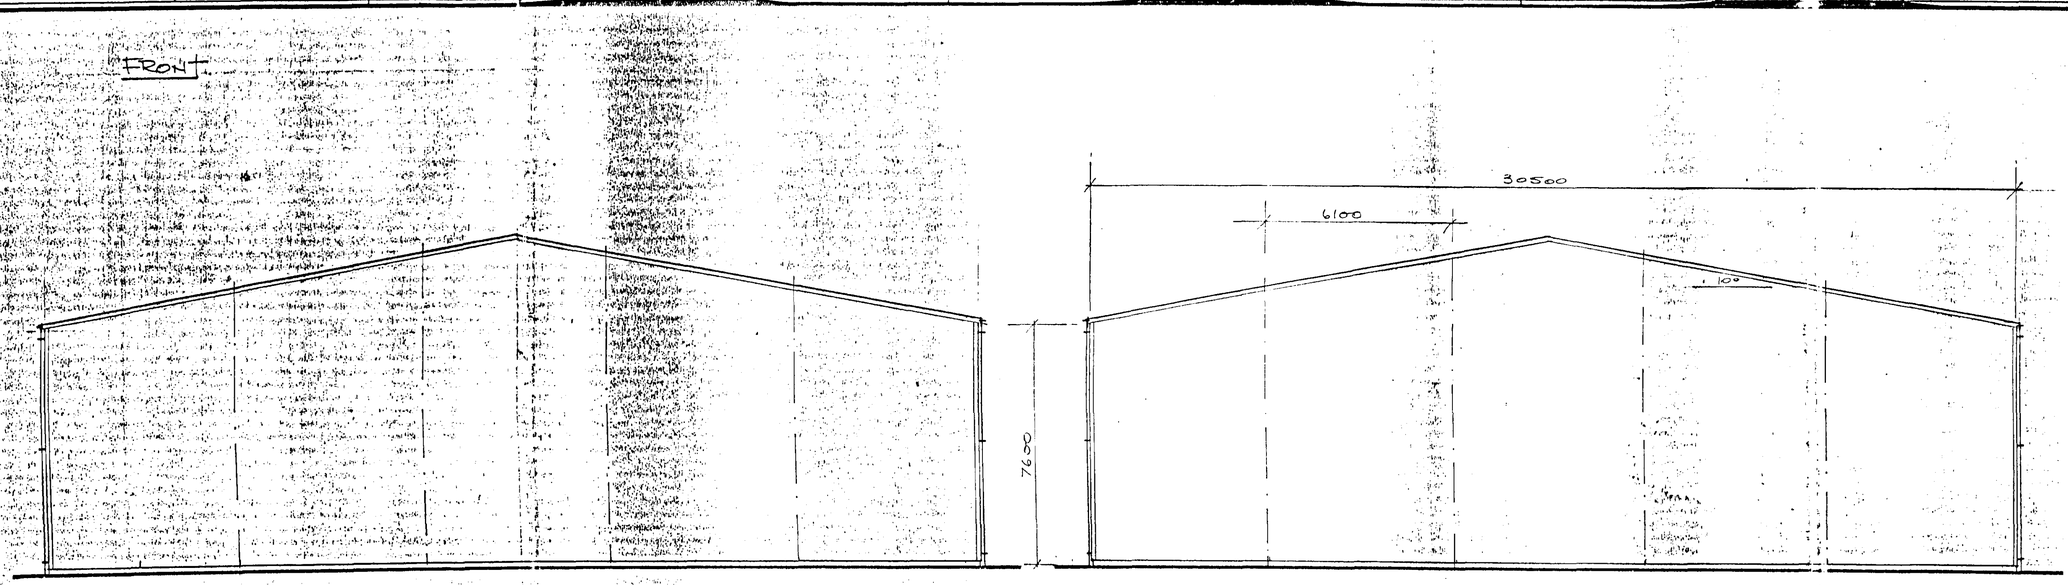

Langwith Design Associates

Architectural Design Consultants
registered office
72 Church Street
Holbeach
Spalding
Lincolnshire PE12 7LL
telephone: Holbeach (01406) 425766
fax: Holbeach (01406) 425766

Amendments

SOUTH HOLLAND DC
HOUSING & PLANNING
10 MAY 2000
Ref: CSS1/00

© Copyright Reserved

Client
D.G.M. GROWERS LTD.

DETERMINED

Project
PROPOSED REFRIGERATED POTATO STORE.

Drawing
ELEVATIONS

Scale		Drawn	Checked
1:100		A.D.H.	C.J.P.
Date	No.		Ref.
MAY.'00	LDA/077/03		

SPALDING

TREE PLANTING SCHEDULE

COMMON ALDER (ALNUS-GLUTINOSA)
2.5m TO 3.5m HIGH 250/270 FEATHERED.
2m FROM DRAIN, 5m APART.

CLUSTER:- ROWAN
FLOWERING CHERRY
FIELD MAPLE

CLUSTER:- 2 No. ROWAN,
2 No.-FLOWERING
CHERRY

CLUSTER:-
FLOWERING CHERRY
& ROWAN

CLUSTER :- ROWAN,
2 No. FLOWERING CHERRY &
FIELD MAPLE

CLUSTER-
FLOWERING CHERRY
& ROWAN

O/H ELECTRIC

DOZEN'S BANK.

SHED

EXISTING REFRIGERATED
POTATO STORE.

15000

REFRIGERATED
POTATO STORE.

24.40m | 24.40m | 24.40m

73200

30000

30000

CONCRETE PAVED AREA

EXISTING B.W. DRAIN

H. P. GAS MAIN

BLUE GOWT DRAIN

ELECTRIC SUB STATION

WEIGH BRIDGE

EXISTING
OFFICES &
STORE.

LOADING CANOPY.

EXISTING
POTATO
FACTORY &
STORE.

POTATO PROCESSING/
HANDLING BUILDING

U/G ELECTRIC CABLE
TO ASSET LOW HEATH

FOURTH DISTRICT MAIN DRAIN.

SUPERSEDED

SOUTH HOLLAND DC
HOUSING & PLANNING
11 MAY 2000
RECEIVED
Ref. 0581/00

PLAN

Langwith Design Associates

Architectural Design Consultants
registered office
72 Church Street
Holbeach
Spalding
Lincolnshire PE12 7LL
telephone: Holbeach (01406) 425766
fax: Holbeach (01406) 425766

Amendments

Client
D.G.M. GROWERS LTD.

Project
PROPOSED REFRIGERATED
POTATO STORE.

Drawing
BLOCK PLAN.

Scale		Drawn	Checked
1:500		A.D.H.	C.J.P.
Date	No.		Ref.
MAY.'00	LDA/0771/02		

N

SPALDING

HEDGING AND BANKING TO BE A MINIMUM OF 9.000m FROM DRAINAGE BOARD DRAIN

EXISTING DOUBLE ROW OF NATIVE SPECIES AND HEDGE

HEDGE SET ON EXISTING 2.000m HIGH BANK

3.000m HIGH ACOUSTIC TIMBER FENCE TO BE ERECTED BETWEEN EXISTING AND NEW BUILDING.

OH ELECTRIC

HEDGE SET ON EXISTING 2.000m HIGH BANK

EXISTING DOUBLE ROW OF NATIVE SPECIES AND HEDGE

HEDGE SET ON EXISTING 2.000m HIGH BANK

EXISTING DOUBLE ROW OF NATIVE SPECIES AND HEDGE

PROPOSED 4.000m HIGH BANK SET INSIDE EXISTING HEDGE AND BANK

PROPOSED 4.000m HIGH BANK SET INSIDE EXISTING HEDGE AND BANK

7500

15000

EXISTING REFRIGERATED POTATO STORE.

REFRIGERATED POTATO STORE.

24.40m

24.40m

24.40m

73200

30500

30000

CONCRETE PAVED AREA

RESERVOIR No.

RESERVOIR No.2

EXISTING SW. DRAIN

BLUE GOWT DRAIN

COMMERCIAL VEHICLE HOLDING / PARKING

EXISTING WORKSHOP

ELECTRIC SUB-STATION

PRIMARY SETTLEMENT RESERVOIR

DOZEN'S BANK.

CAR PARKING

WEIGH BRIDGE

EXISTING OFFICES & STORE.

LOADING CANOPY.

EXISTING POTATO FACTORY & STORE.

POTATO PROCESSING/ HANDLING BUILDING

U/G ELECTRIC CABLE TO YEW TREE FARM

FOURTH DISTRICT MAIN DRAIN.

STAFF CANTEEN

CAR PARKING

Langwith Design Associates

Architectural Design Consultants
registered office
72 Church Street
Holbeach
Spalding
Lincolnshire PE12 7LL
telephone: Holbeach (01406) 425766
fax: Holbeach (01406) 425766

Amendments

A 24/07/00 ACOUSTIC FENCE ADDED, CONDENSERS RE-POSITIONED TO FRONT OF BUILDING.

B 26/07/00 RESERVOIRS, BANKING, EXISTING HEDGING ETC. ADDED.

APPROVED PLANS

SOUTH HOLLAND DISTRICT COUNCIL
28 JUL 2000
Ref: 0587/00

© Copyright Reserved

Client
D.G.M. GROWERS LTD.

Project
PROPOSED REFRIGERATED POTATO STORE.

Drawing
BLOCK PLAN.

Scale		Drawn	Checked
1:500		A.D.H.	C.J.P.
Date	No.		Ref.
MAY.'00	LDA/077/02		B

N

SPALDING

HEDGING AND BANKING TO BE A MINIMUM OF 9.000m. FROM DRAINAGE BOARD DRAIN

PROPOSED 4.000m. HIGH BANK SET INSIDE EXISTING HEDGE AND BANK

EXISTING DOUBLE ROW OF NATIVE SPECIES AND HEDGE

HEDGE SET ON EXISTING 2.000m. HIGH BANK

EXISTING DOUBLE ROW OF NATIVE SPECIES AND HEDGE

3.000m. HIGH ACOUSTIC TIMBER FENCE TO BE ERECTED BETWEEN EXISTING AND NEW BUILDING.

HEDGE SET ON EXISTING 2.000m. HIGH BANK

EXISTING DOUBLE ROW OF NATIVE SPECIES AND HEDGE

PROPOSED 4.000m. HIGH BANK SET INSIDE EXISTING HEDGE AND BANK

RESERVOIR No.1

RESERVOIR No.2

N. P. GAS MAIN

BLUE GOWT DRAIN

REFRIGERATED POTATO STORE.

EXISTING REFRIGERATED POTATO STORE.

EXISTING WORKSHOP

COMMERCIAL VEHICLE HOLDING / PARKING

ELECTRIC SUB-STATION

PRIMARY SETTLEMENT RESERVOIR

DOZENS BANK.

CAR PARKING

WEIGH-BRIDGE

EXISTING OFFICES & STORE.

LOADING CANOPY.

EXISTING POTATO FACTORY & STORE.

POTATO PROCESSING/ HANDLING BUILDING

STAFF CANTEEN

CAR PARKING

FOURTH DISTRICT MAIN DRAIN.

COMMERCIAL VEHICLE TRAFFIC FLOW

RAW MATERIALS IN

RAW MATERIAL TRANSFER

FINISHED GOODS OUT

Langwith Design Associates

Architectural Design Consultants
registered office
72 Church Street
Holbeach
Spalding
Lincolnshire PE12 7LL
telephone: Holbeach (01406) 425766
fax: Holbeach (01406) 425766

Amendments

APPROVED PLAN
Ref.

RECEIVED
28 NOV 2000
Ref. 0587/00

© Copyright Reserved


Client
D.G.M. GROWERS LTD.

DETERMINED PLAN

Project
PROPOSED REFRIGERATED POTATO STORE.

Drawing
COMMERCIAL VEHICLE TRAFFIC FLOWS ON SITE.

Scale		Drawn	Checked
1:500		A.D.H.	C.J.P.
Date	No.		Ref.
JUL.'00	LDA/077/04		

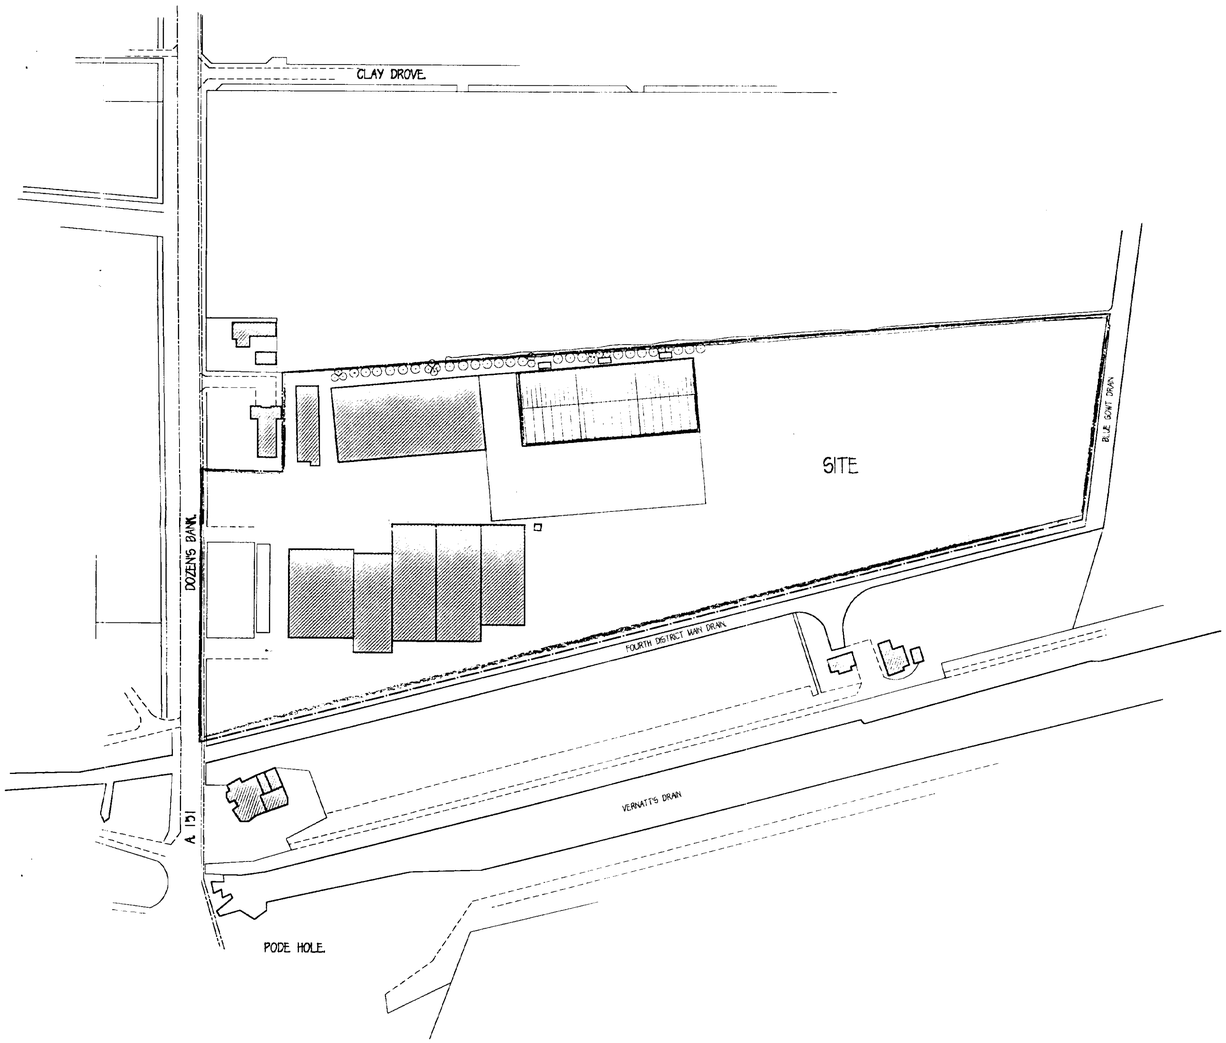

N

SPALDING

Langwith Design Associates

Architectural Design Consultants
registered office
72 Church Street
Holbeach
Spalding
Lincolnshire PE12 7LL
telephone: Holbeach (01406) 425766
fax: Holbeach (01406) 425766

Amendments

SOUTH HOLLAND DC
HOUSING & PLANNING
10 MAY 2000
Ref: H/0551/00

© Copyright Reserved

Client
D.G.M. GROWERS LTD.

Project
PROPOSED REFRIGERATED
POTATO STORE.

Drawing
LOCATION PLAN.

Scale		Drawn	Checked
1:1250		A.D.H.	C.J.P.
Date	No.		Ref.
MAY.'00	LDA/077/01		

SPALDING

NORTH FACING.

HEDGING AND BANKING TO BE A MINIMUM OF 9.000m FROM DRAINAGE BOARD DRAIN

PROPOSED 4.000m HIGH BANK SET INSIDE EXISTING HEDGE AND BANK

EXISTING DOUBLE ROW OF NATIVE SPECIES AND HEDGE

HEDGE SET ON EXISTING 2.000m HIGH BANK

3.000m HIGH ACOUSTIC TIMBER FENCE TO BE ERECTED BETWEEN EXISTING AND NEW BUILDING.

HEDGE SET ON EXISTING 2.000m HIGH BANK

EXISTING DOUBLE ROW OF NATIVE SPECIES AND HEDGE

HEDGE SET ON EXISTING 2.000m HIGH BANK

EXISTING DOUBLE ROW OF NATIVE SPECIES AND HEDGE

PROPOSED 4.000m HIGH BANK SET INSIDE EXISTING HEDGE AND BANK

OH ELECTRIC

7500

30000

15000

REFRIGERATED POTATO STORE.

24.40m

24.40m

24.40m

73200

EXISTING REFRIGERATED POTATO STORE.

EXISTING WORKSHOP

RESERVOIR No.1

RESERVOIR No.2

CONCRETE PAVED AREA

EXISTING S.W. DRAIN

COMMERCIAL VEHICLE HOLDING / PARKING

N.T.L.S MAIN

BLUE GOWT DRAIN

DOZEN'S BANK.

ELECTRIC SUB-STATION

PRIMARY SETTLEMENT RESERVOIR

CAR PARKING

WEIGH-BRIDGE

EXISTING OFFICES & STORE.

LOADING CANOPY.

EXISTING POTATO FACTORY & STORE.

POTATO PROCESSING/ HANDLING BUILDING

U/G ELECTRIC CABLE TO NT. TANK DEPT.

FOURTH DISTRICT MAIN DRAIN.

STAFF CANTEEN

CAR PARKING

Langwith Design Associates

Architectural Design Consultants
registered office
72 Church Street
Holbeach
Spalding
Lincolnshire PE12 7LL
telephone: Holbeach (01406) 425766
fax: Holbeach (01406) 425766

Amendments

A 24/07/00 ACOUSTIC FENCE ADDED, CONDENSERS RE-POSITIONED TO FRONT OF BUILDING.

B 26/07/00 RESERVOIRS, BANKING, EXISTING HEDGING ETC. ADDED.

APPROVED PLANS

SOUTH HOLLAND DISTRICT COUNCIL 28 JUL 2000

Ref: 0587/00

© Copyright Reserved.

Client
D.G.M. GROWERS LTD.

Project
PROPOSED REFRIGERATED POTATO STORE.

Drawing
BLOCK PLAN.

Scale	Drawn	Checked
1:500	A.D.H.	C.J.P.
Date MAY.'00	No. LP	