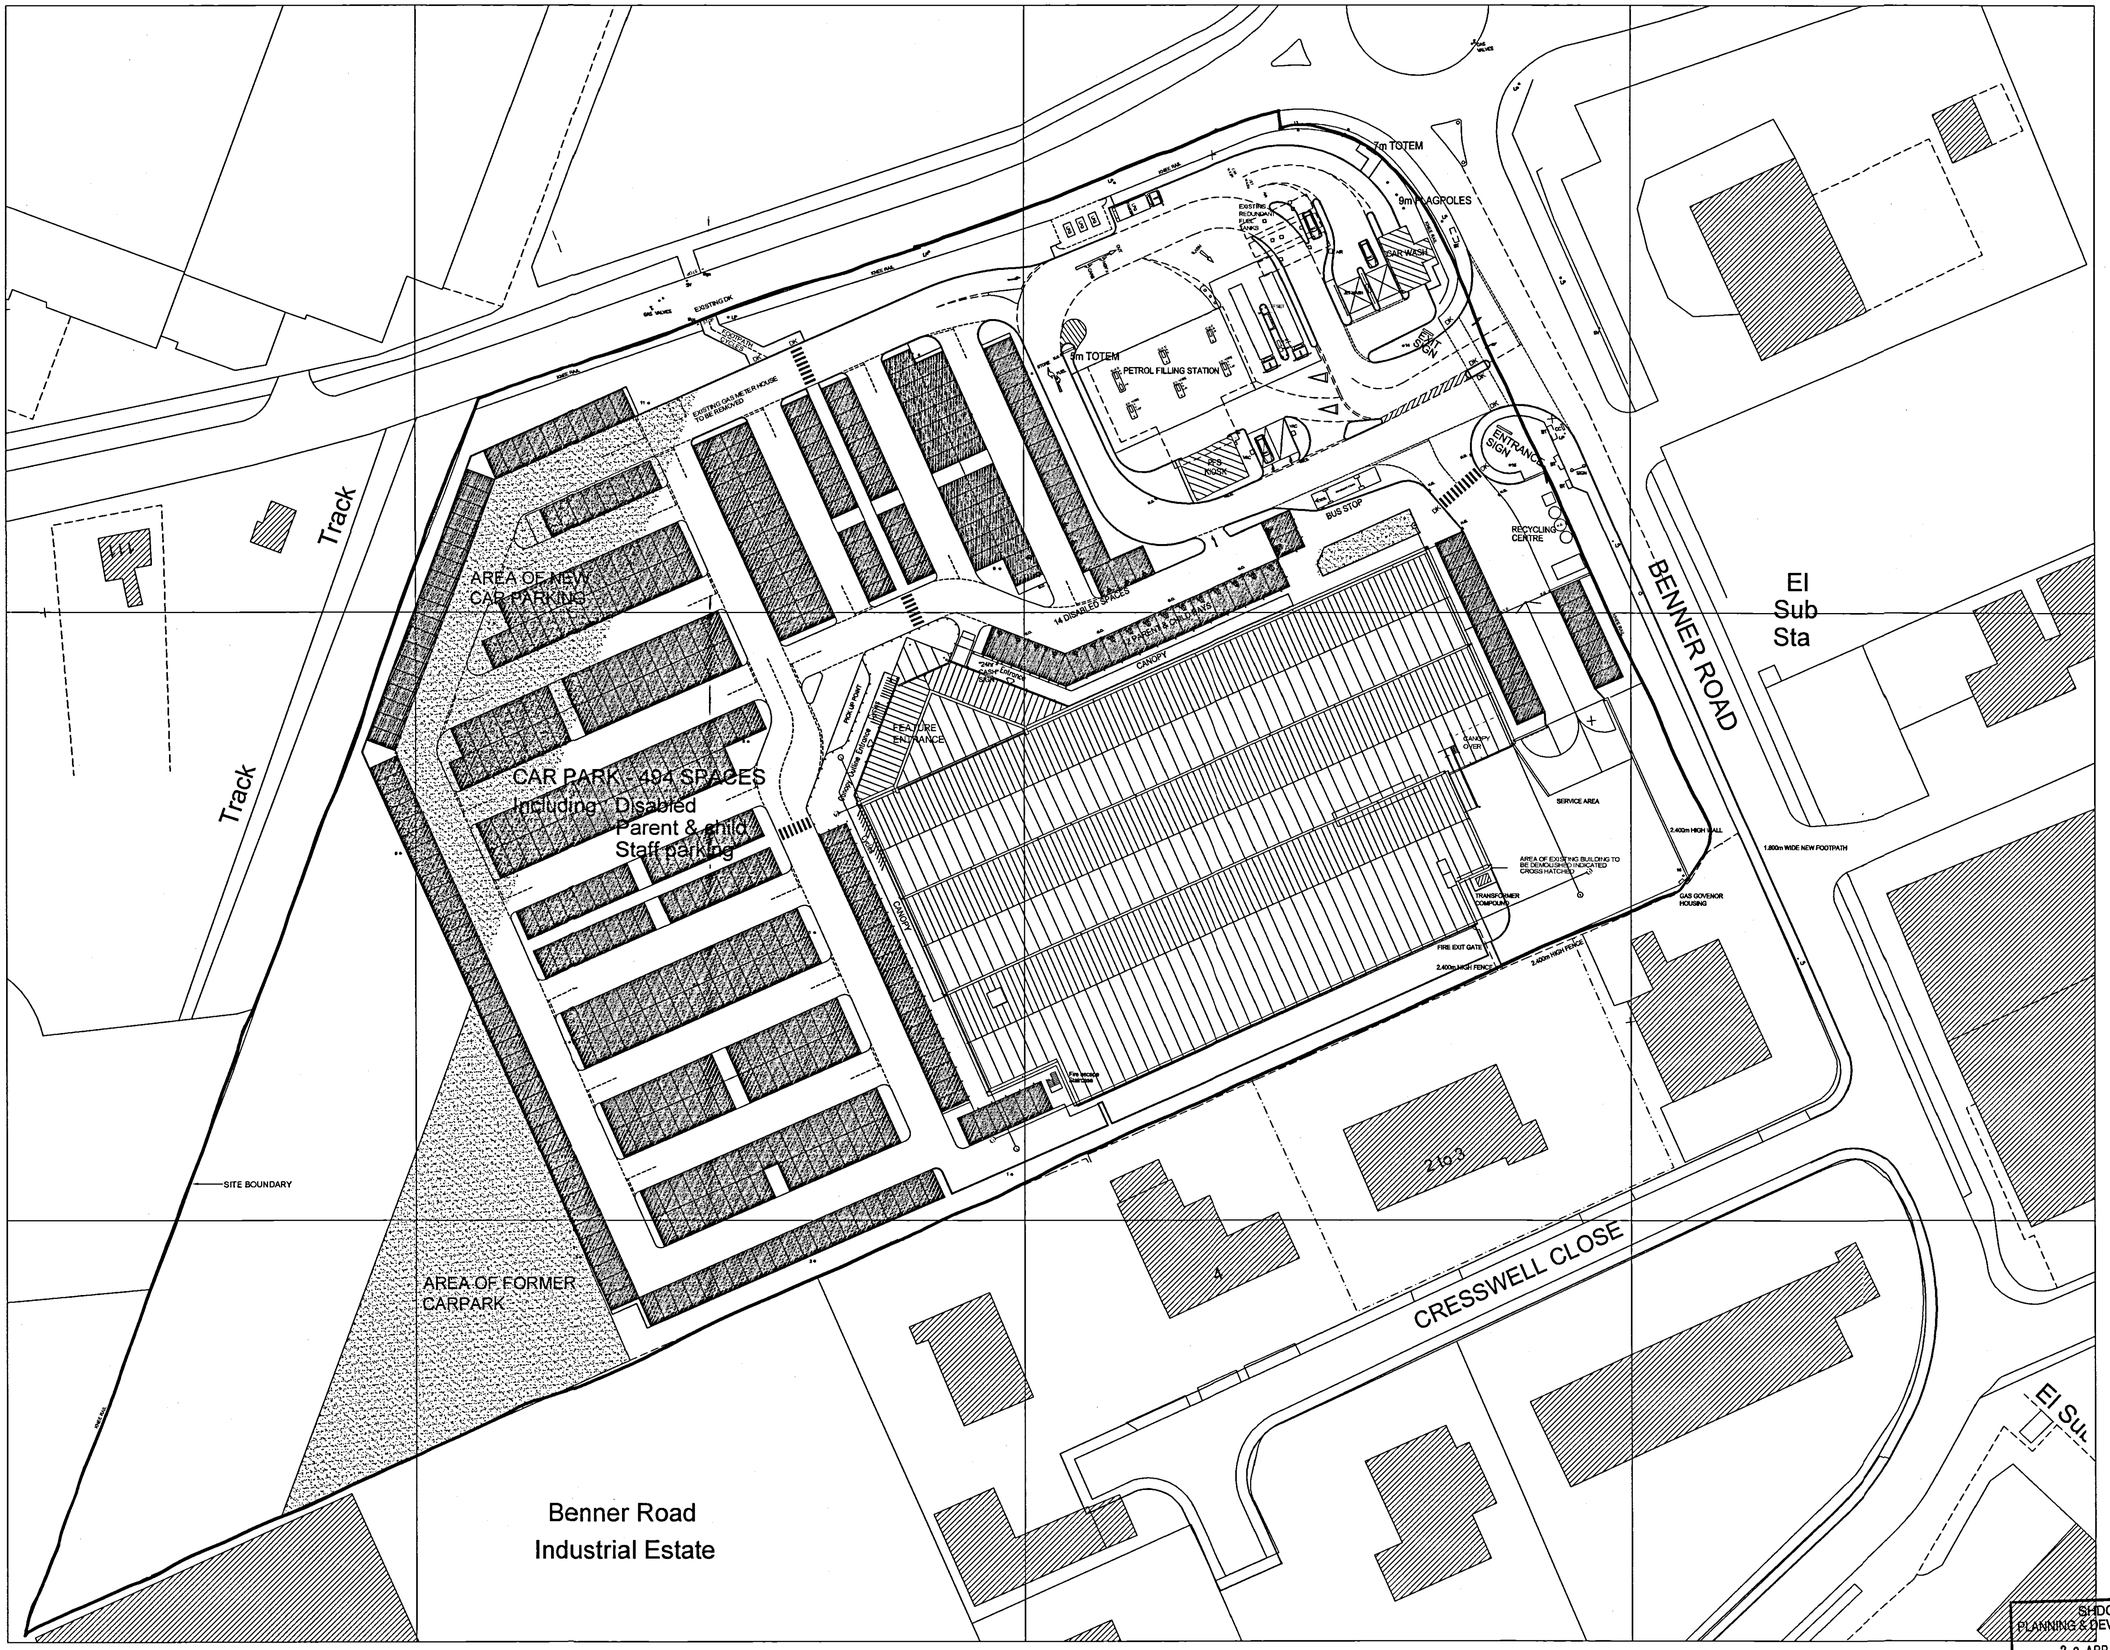


- ○ THORN 10M LIGHTING COLUMN
- ● CCTV 8m COLUMN

EXISTING TREES TO REMAIN

NORTH

Rev.	Date.	Description
D	21/03/01	Lighting columns repositioned. STOP markings added to Wardentree Lane crossing. ACW
C	08/03/01	Lighting column 12 & totem repositioned 2 no.disabled carparking spaces added JH
B	22/02/01	Dispenser arrangement amended; fuel type in tanks added; DCD unit added; access hatches completed. Minor changes to store access road Disabled parking relocated, bollards & kerbs added GRWR
A	28/01/01	PFS layout changed in accordance with Client requirements. NO

MORRISONS

Project title

Wm MORRISON SUPERMARKETS plc.
NEW SUPERSTORE
PINCHBECK, LINCOLNSHIRE

DETERMINED PLAN

Drawing Title

SITE LAYOUT PLAN
CAD BASE DRAWING

Scale	1:500	Date	19/01/01
Drawn by	GRWR	Checked by	

☐ 1 NORTH PARK ROAD
HARROGATE
HG1 5PD
TEL 01423 525106
FAX 01423 503648
team.le-stoneandmoon.co.uk

☐ 11 KING STREET
KNUTSFORD
WA16 6DW
TEL 01565 631450
FAX 01565 631699
E-mail SNobletaol.com

☐ 30 Usborne Mews
LONDON
SW8 1LR
TEL 0171 5827383
FAX 0171 7930431

STONE & MOON ASSOCIATES

· ARCHITECTURE
· PLANNING
· PROJECT MANAGEMENT

Drawing no. 001/021/109 Revision D

SHDC PLANNING & DEVELOPMENT
28 APR 2006
Ref. 0588/06