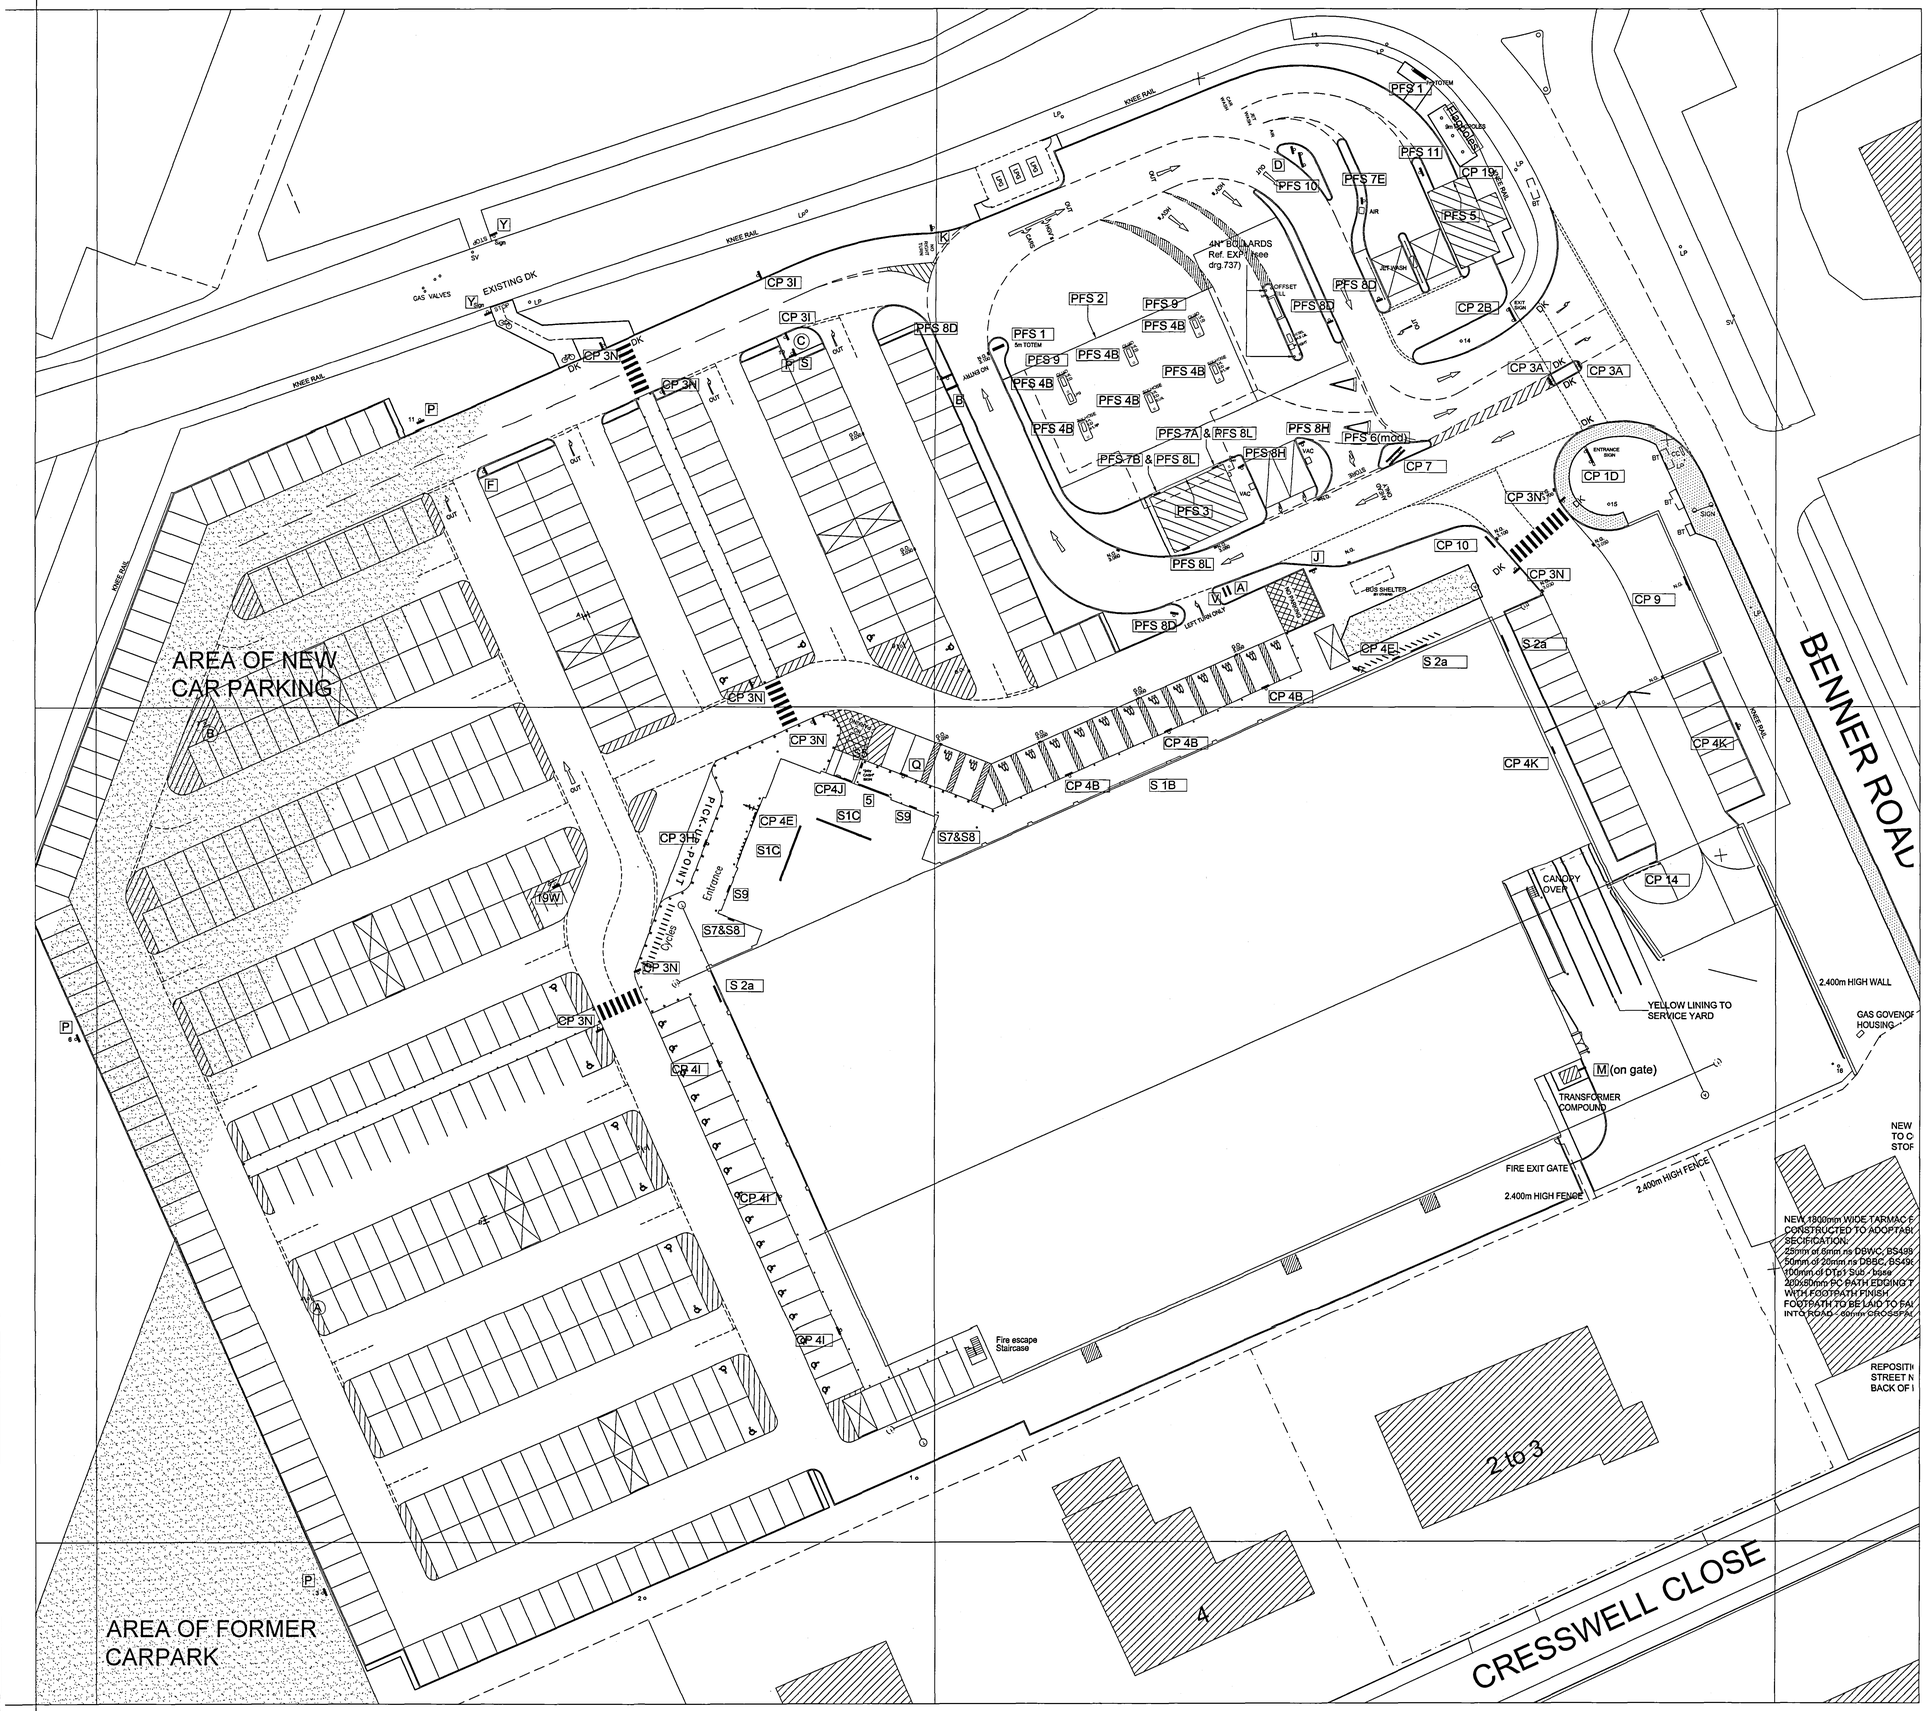


SIGN	SIZE	POLE MOUNT	No. REQ.	BUTTERFIELDS REFERENCE	STONE & MOON TEMP. REF.	NOTES
MORRISONS	1219 H		1	S1 B	-	
MORRISONS	914 H		2	S1 C	-	
"M" BOX SIGN	1540x1937		3	S2 e	-	
CASH POINTS	3900x450		1	5	-	
NO ENTRY	DISC	✓	3	PFS 8D		
WASTE RECYCLING CENTRE	1800x900		1	CP 9	-	
CAR PARK DISCLAIMER	762x533		2	S7	-	
STORE OPERATOR ADDRESS	300x200		2	S8	-	
RING BELL FOR NIGHT DELIVERIES	300x200		1	CP 14	-	
WARNING Do not store materials on this roof	215x150		4	17	-	Located inside warehouse
LICENSEE STRIP	900x38		2	S9	-	
KEEP CLEAR SECURITY VEHICLES ONLY	DISC		1	CP 4J	-	
STAFF PARKING	DISC		1	CP 4K	-	
STAFF PARKING	DISC	✓	1	CP 4K	-	
5 mph	DISC	✓	2	CP 3I	-	
CYCLES	DISC		2	CP 4E	-	
MOTOR CYCLES	DISC		1	19W	-	Mounted on adjacent lamp standard
PICK-UP POINT	DISC	✓	1	CP 3H	-	
DISABLED DISABLED & Arrow	DISC DISC	✓ ✓	3 1	CP 4I (1971)	- F	
24 Hr Cash	630x630		1	S5	-	
TROLLEY CONTROL SYSTEM	480x780		14	44A	-	CLIENT TO ADVISE
PLEASE COLLECT YOUR TROLLEYS	900x450		24	44B	-	CLIENT TO ADVISE
TOTEM	6349 H		1	PFS 1	-	
TOTEM	5718 H		1	PFS 1	-	
PFS CANOPY FASCIA	800 H		1	PFS 2	-	
"MORRISONS" KIOSK FRONT	8300x850		1	PFS 3	-	
PUMP ISLAND BARRIERS			8	PFS 4B	-	Bolted to slab 130mm BFFL, 150mm clear of island
CAR WASH	(2@5000 + 2@10000) x750		1	PFS 5	-	
EXIT CAR WASH JET WASH AIR	1800x900	✓	1	PFS 6 (MOD.)	-	
NO SMOKING etc.	762x382		1	PFS7B	-	
LICENCEE ADDRESS	450x300		1	PFS 7A	-	
FIREMAN SWITCH, PUMPS SWITCH OFF HERE	200x150		1	PFS 7C	-	LOCATION - PFS
FIREMAN SWITCH	150x150		2	PFS 7D	-	LOCATION - PFS
AIR	750x1150	✓	1	PFS 7E	-	
VACUUM CLEANER	DISC	✓	2	PFS 8H	-	
EXIT & FUEL NO ENTRY	1200x600		1	PFS8K (MOD)	-	
CAR WASH INSTRUCTION / DISCLAIMER	1016x1524	✓	1	PFS11	-	
FLAGPOLE	9000 H		3	CP 19	-	
NO ENTRY ALL TRAFFIC	1800x900	✓	1	-	A	
CAR PARK FUEL & EXIT	1800x900		1	-	B	
GOODS VEHICLES AND WASTE RECYCLING CENTRE	900x300	✓	1	CP 10		
CAR WASH JET WASH AIR	900x900	✓	1	-	D	
PARENT & TODDLER PARENT & TODDLER & Arrow	DISC DISC	✓ ✓	3 1	CP 4B (1927)	S	
WELCOME TO MORRISONS	2025x715	✓	1	CP 1		
THANK YOU FOR CALLING	2025x715	✓	1	CP 2		
NO LEFT TURN	740mm Ø	✓	1	-	J	WITH NO LEFT TURN ARROW SYMBOL
EXIT FUEL NO ENTRY	approx. 1800x900	✓	1	-	K	
EXIT	400 x 400		2	PFS 8L	-	
DANGER High Voltage	standard		1	-	M	
CYCLE / PEDESTRIAN CROSSING	approx 300mm Ø	✓	2	-	Y	TO COUNTY HIGHWAYS STANDARDS
PEDESTRIAN CROSSING	750mm high	✓	6	CP 3N		
'EXIT'	1800x900	✓	1	PFS 10	-	
KEEP LEFT	approx 300mm Ø	✓	2	CP 3A		TO COUNTY HIGHWAYS STANDARDS
EXIT	approx. 750 x 350		4	-	P	FITTED TO LAMP POSTS
5 MIN. MAX. WAITING	740mm Ø	✓	1	(1972)	Q	
MAXIMUM LIVE LOAD 2.5 KN/m²	approx 300 x 300		1	-	R	
CAR PARK AND FUEL	1800x900	✓	1	CP 7		SHARED POST WITH SIGN PFS 6
TURN LEFT	1800x900		1	-	V	SHARED POST WITH SIGN A
HEIGHT RESTRICTION	standard		2	PFS 9	-	
ZONE SIGNS (A, B & C)	740mm Ø		3	199(1)	-	FITTED TO LAMP POSTS

WHITE LINING NOTES
BAY LINING: 100mm WIDE
ARROWS: GENERALLY 4.000m IN LENGTH
LETTERS: 1200mm HIGH
PARENT & TODDLER SPACES: 5000x3200 WITH 1000mm HIGH SYMBOL & 700mm WIDE SIDE HATCHING
YELLOW LINING NOTES
DISABLED SPACES: 5000x3200mm WITH 1000mm HIGH SYMBOL - SIGNS TO CONFORM TO TRAFFIC SIGN REGULATIONS (1975)
DIAGONAL HATCHING TO ALL FLUSH FINISHED ISLANDS & FIRE ESCAPE DOORS-AS INDICATED
SERVICE YARD ALIGNMENT MARKINGS: 100mm WIDE x 18.000m LONG, SET OUT AS DRAWING

Rev.H: Additional Cycle sign added; Hatching adjacent M&T added; Road white lining into car park amended. Additional disabled spaces & other hatching added.
19-09-01 GRWR
Rev.G: Signs U,V,19S/1,PFS 8k and PFS 9 added; extra Sign P & 8D added; Sign K updated; Sign L removed.
13-08-01 RA
Rev.F: Cycle sign 19V(2) deleted; Sign S corrected (ie. M&T with arrow); Sign Q repositioned; Hoop lighting column protection added; Bollards added to the service yard.
11-07-01 GRWR
Rev.E: Disabled parking repositioned; directional M&T,disabled & Exit signs added; 5min. waiting and mezzanine load sign added;minor amendments to directional sign text/layout made.
06-07-01 GRWR
Rev.D:Signs around the entrance repositioned to subsitute bollards; Signs N & 13 added; Signs G,H,J,Y,A & PFS8K(mod) all amended; extra Sign 8D added; HGV white lining increased.
29-06-01 GRWR
Rev.C: Signs 17, 19W & PFS4B amended on key. Signs J-Z sized. Yellow lining & sign position to motorcycle bays amended. Lining to Parent & Toddler bays altered. Signs PFS4B located. Sign PFS7E moved. Paving around flagpoles indicated, Yellow lining to service yard shown. ACW 11.06.01
Rev.B: Signs 19I(2), 17 & M added. ACW 31.05.01
Rev.A: Signs Y & Z locations & numbers changed. Signs PFS8K & B graphics amended. 'NO ENTRY' sign adjacent PFS1B removed and sign on opposite side of road mounted on plate. Road marking between removed. 'GIVE WAY' sign located and adjacent road sign changed to text. 'OUT' road markings and arrows added after jet wash and around car park. Sign L re-designated & relocated. Sign 19EE(2) removed. Sign J located. No entry pole signs added between PFS and Jetwash. Sign PFS6 re-orientated. 'PICK-UP POINT' lettering added. Sign 19W moved & motorbike bays defined. Yellow hatch added to islands. Signs Pfs6, PFS8K, A, B, C & D sized.
ACW 23.05.01

MORRISONS

Project title
Wm. MORRISON SUPERMARKETS plc.
NEW SUPERSTORE
PINCHBECK, LINCOLNSHIRE

Drawing Title
SITE SIGNAGE & WHITE LINING REFERENCE PLAN & SCHEDULE

Scale 1:250 | Date 15.05.01
Drawn by ACW | Checked by

1 NORTH PARK ROAD
HARROGATE
HG1 5PD
TEL 01423 525106
FAX 01423 503645
team1@stoneandmoon.co.uk

11 KING STREET
KNUTSFORD
WA16 6DW
TEL 01565 631450
FAX 01565 631699
knutsford@stoneandmoon.co.uk

30 USBORNE MEWS
LONDON
SW8 1LR
TEL 020 7582 7383
FAX 020 7793 0431
jo@stoneandmoon.co.uk

STONE & MOON ASSOCIATES
- ARCHITECTURE
- PLANNING
- PROJECT MANAGEMENT

Drawing no. 001/021/130 | Revision H

SHDC PLANNING & DEVELOPMENT
2 8 APR 2006
Ref. 0888/06

DETERMINED PLAN