


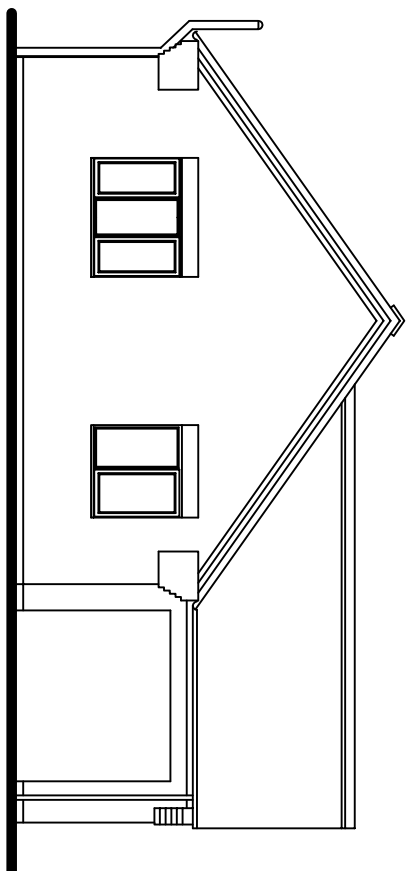


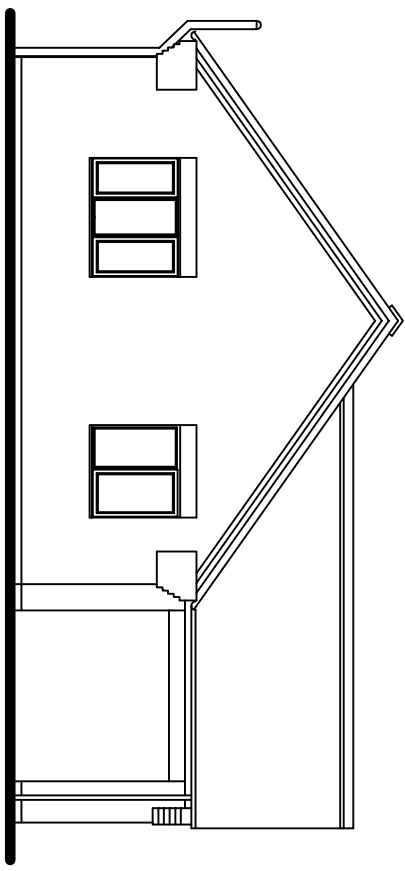


Existing Front Elevation

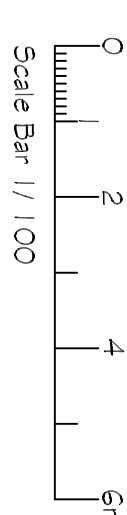


Proposed Front Elevation

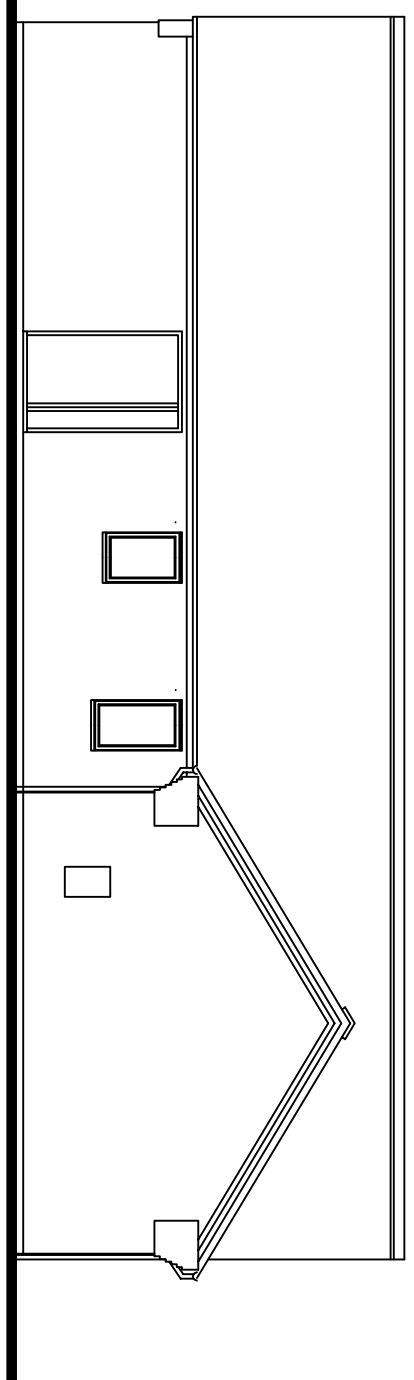


Existing Side Elevation

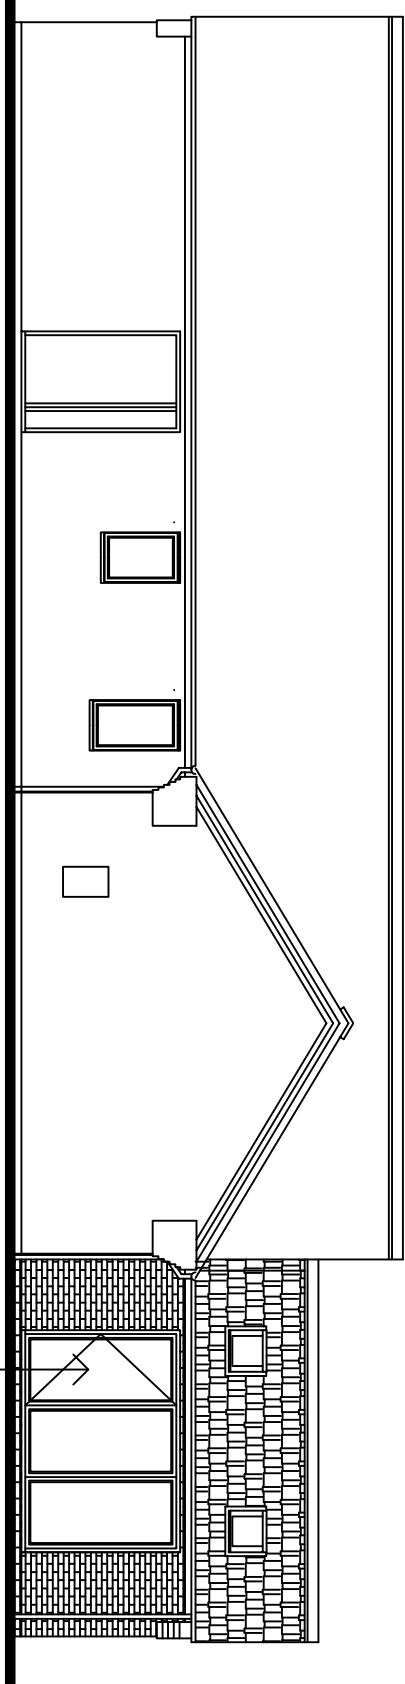


Proposed Side Elevation

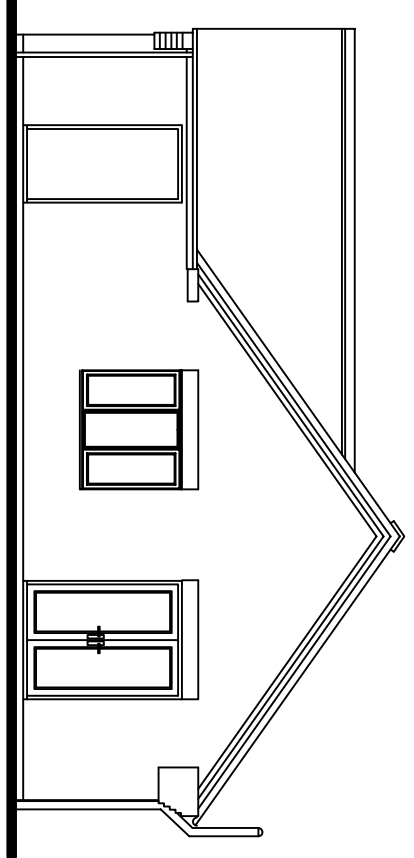


Existing Rear Elevation

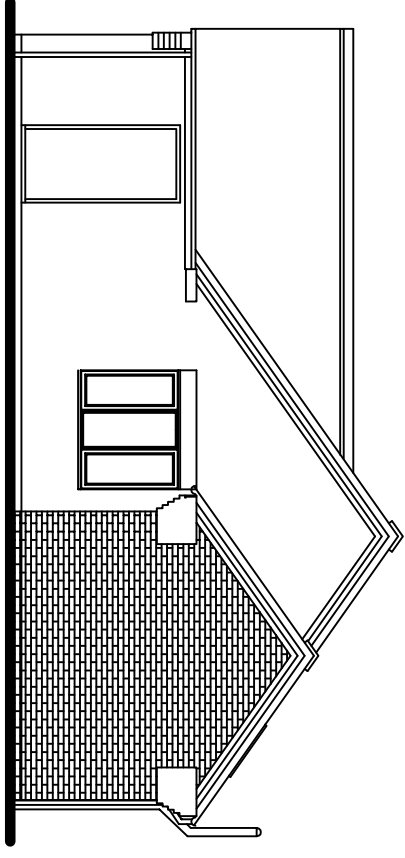


Proposed Rear Elevation

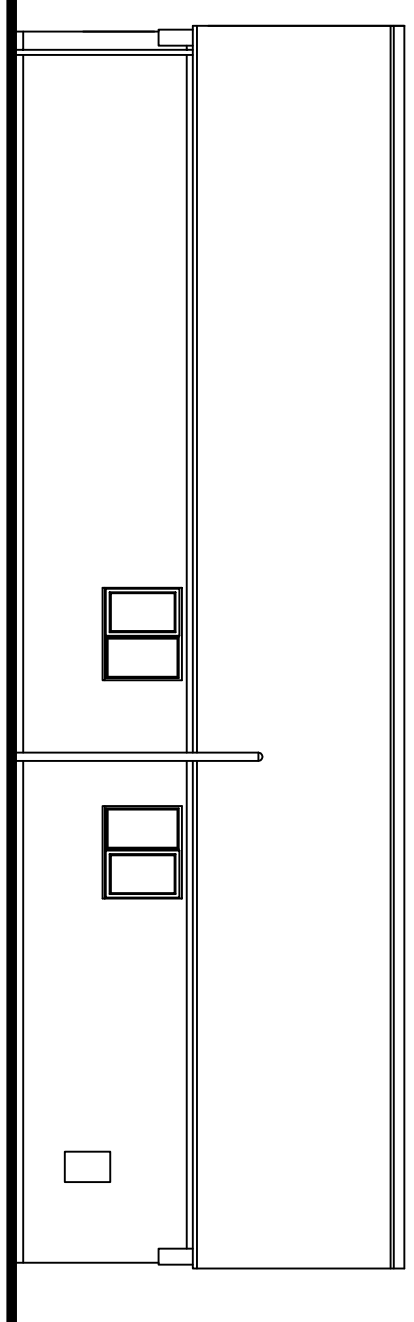

Existing Side Elevation

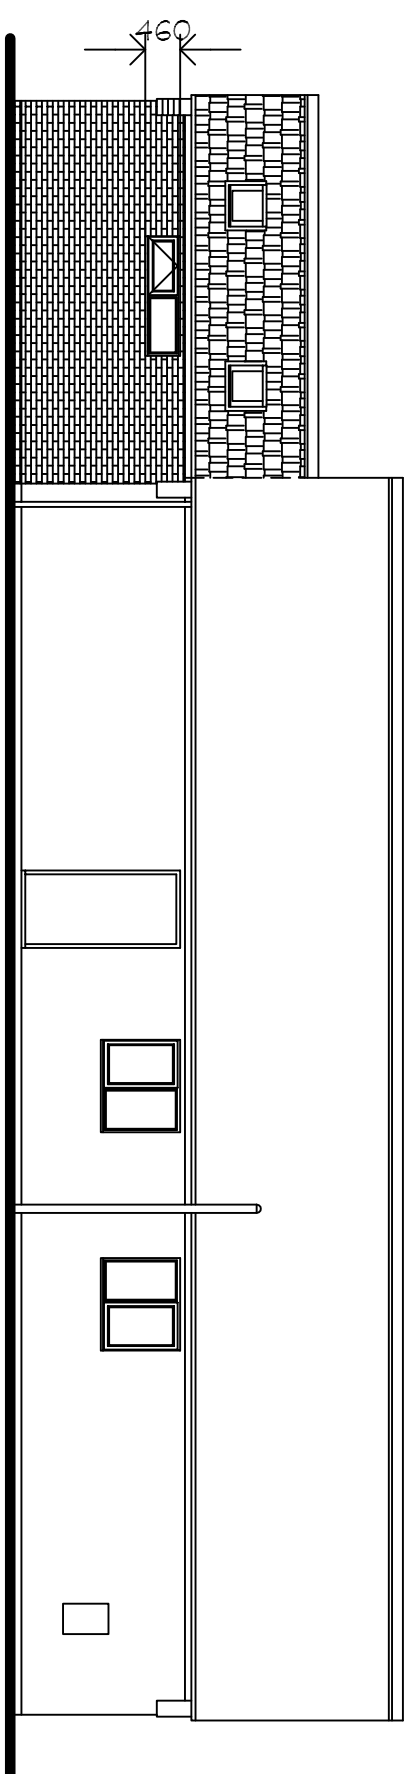


Proposed Side Elevation

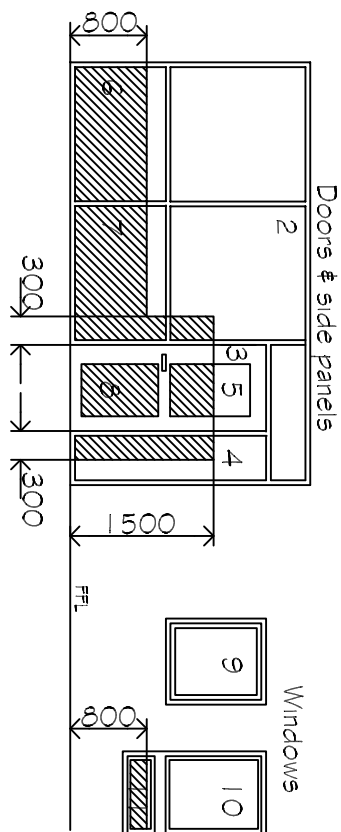



Critical locations in internal & external walls to proposed extensions only

shaded areas show critical locations to which Approved Document K applies (i.e. glazing in areas numbered 2,4,5,6,7,8,11)


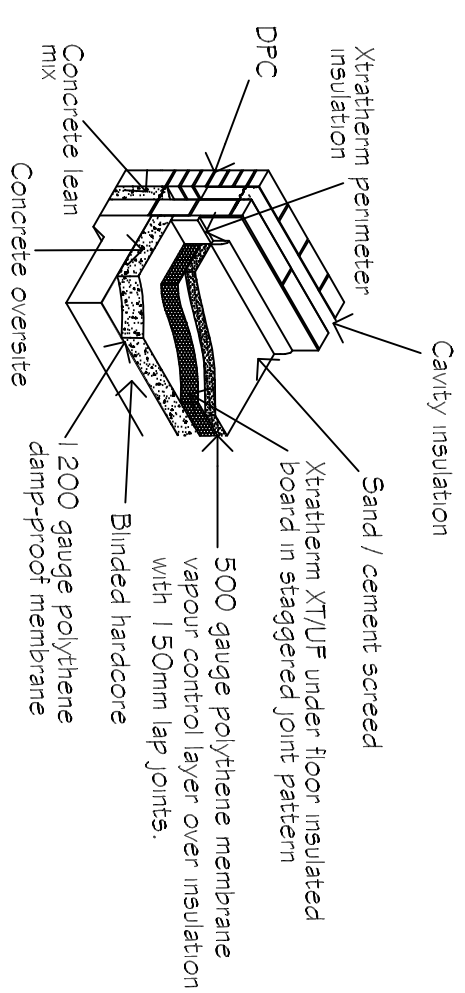


Floor Insulation above
ground floor support slab



The above floor construction also applies if a water underfloor heating system is to be used i.e. pipework secured to insulation with floor screed. Should an electrical underfloor heating system be used the above floor construction must be confirmed with the insulation manufacturer.

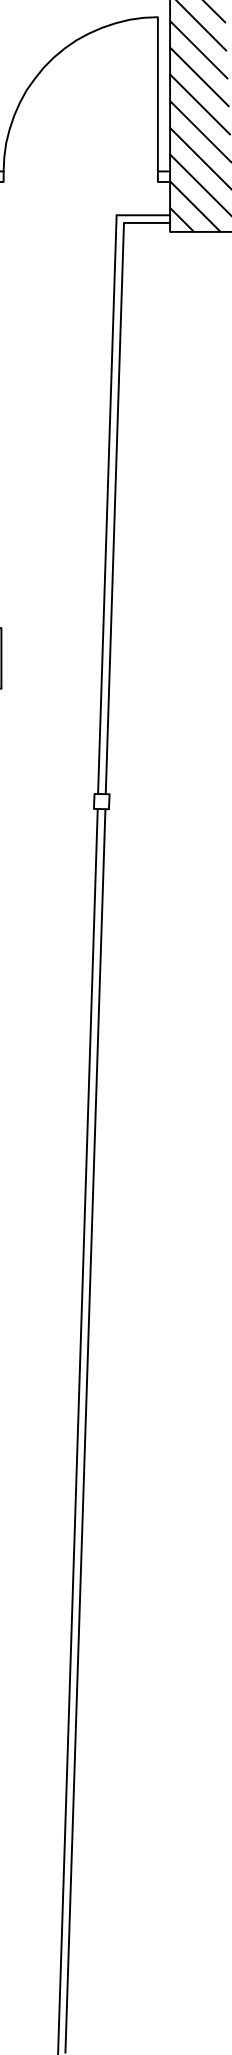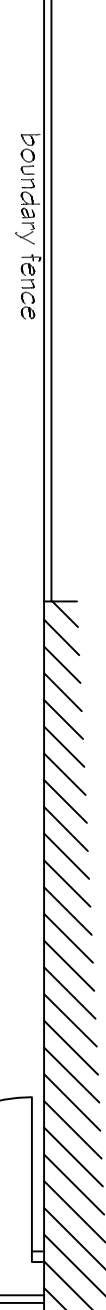


Existing Ground Floor Plan

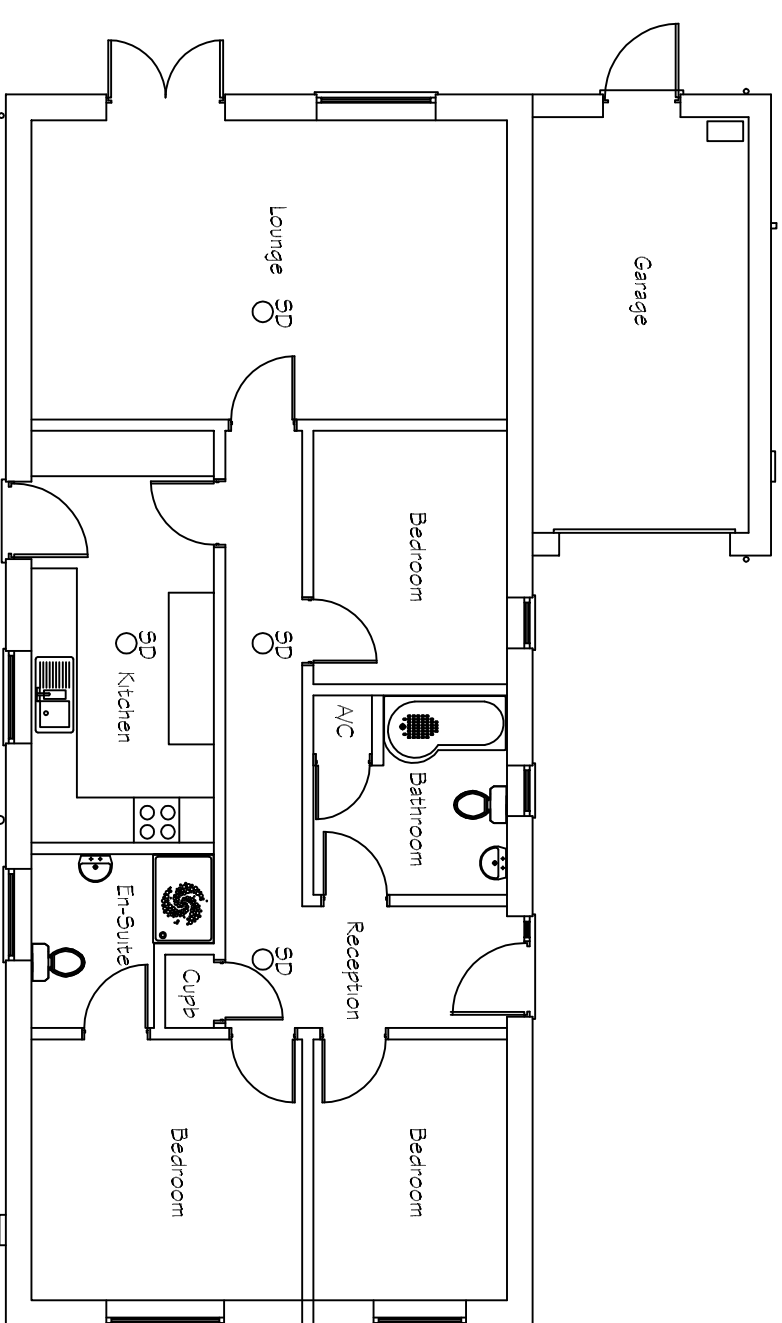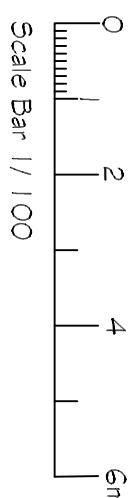



Existing Ground Floor Plan

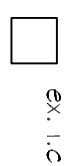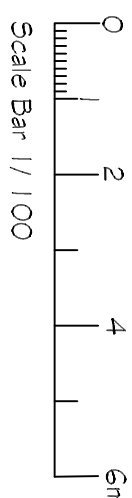


1.5

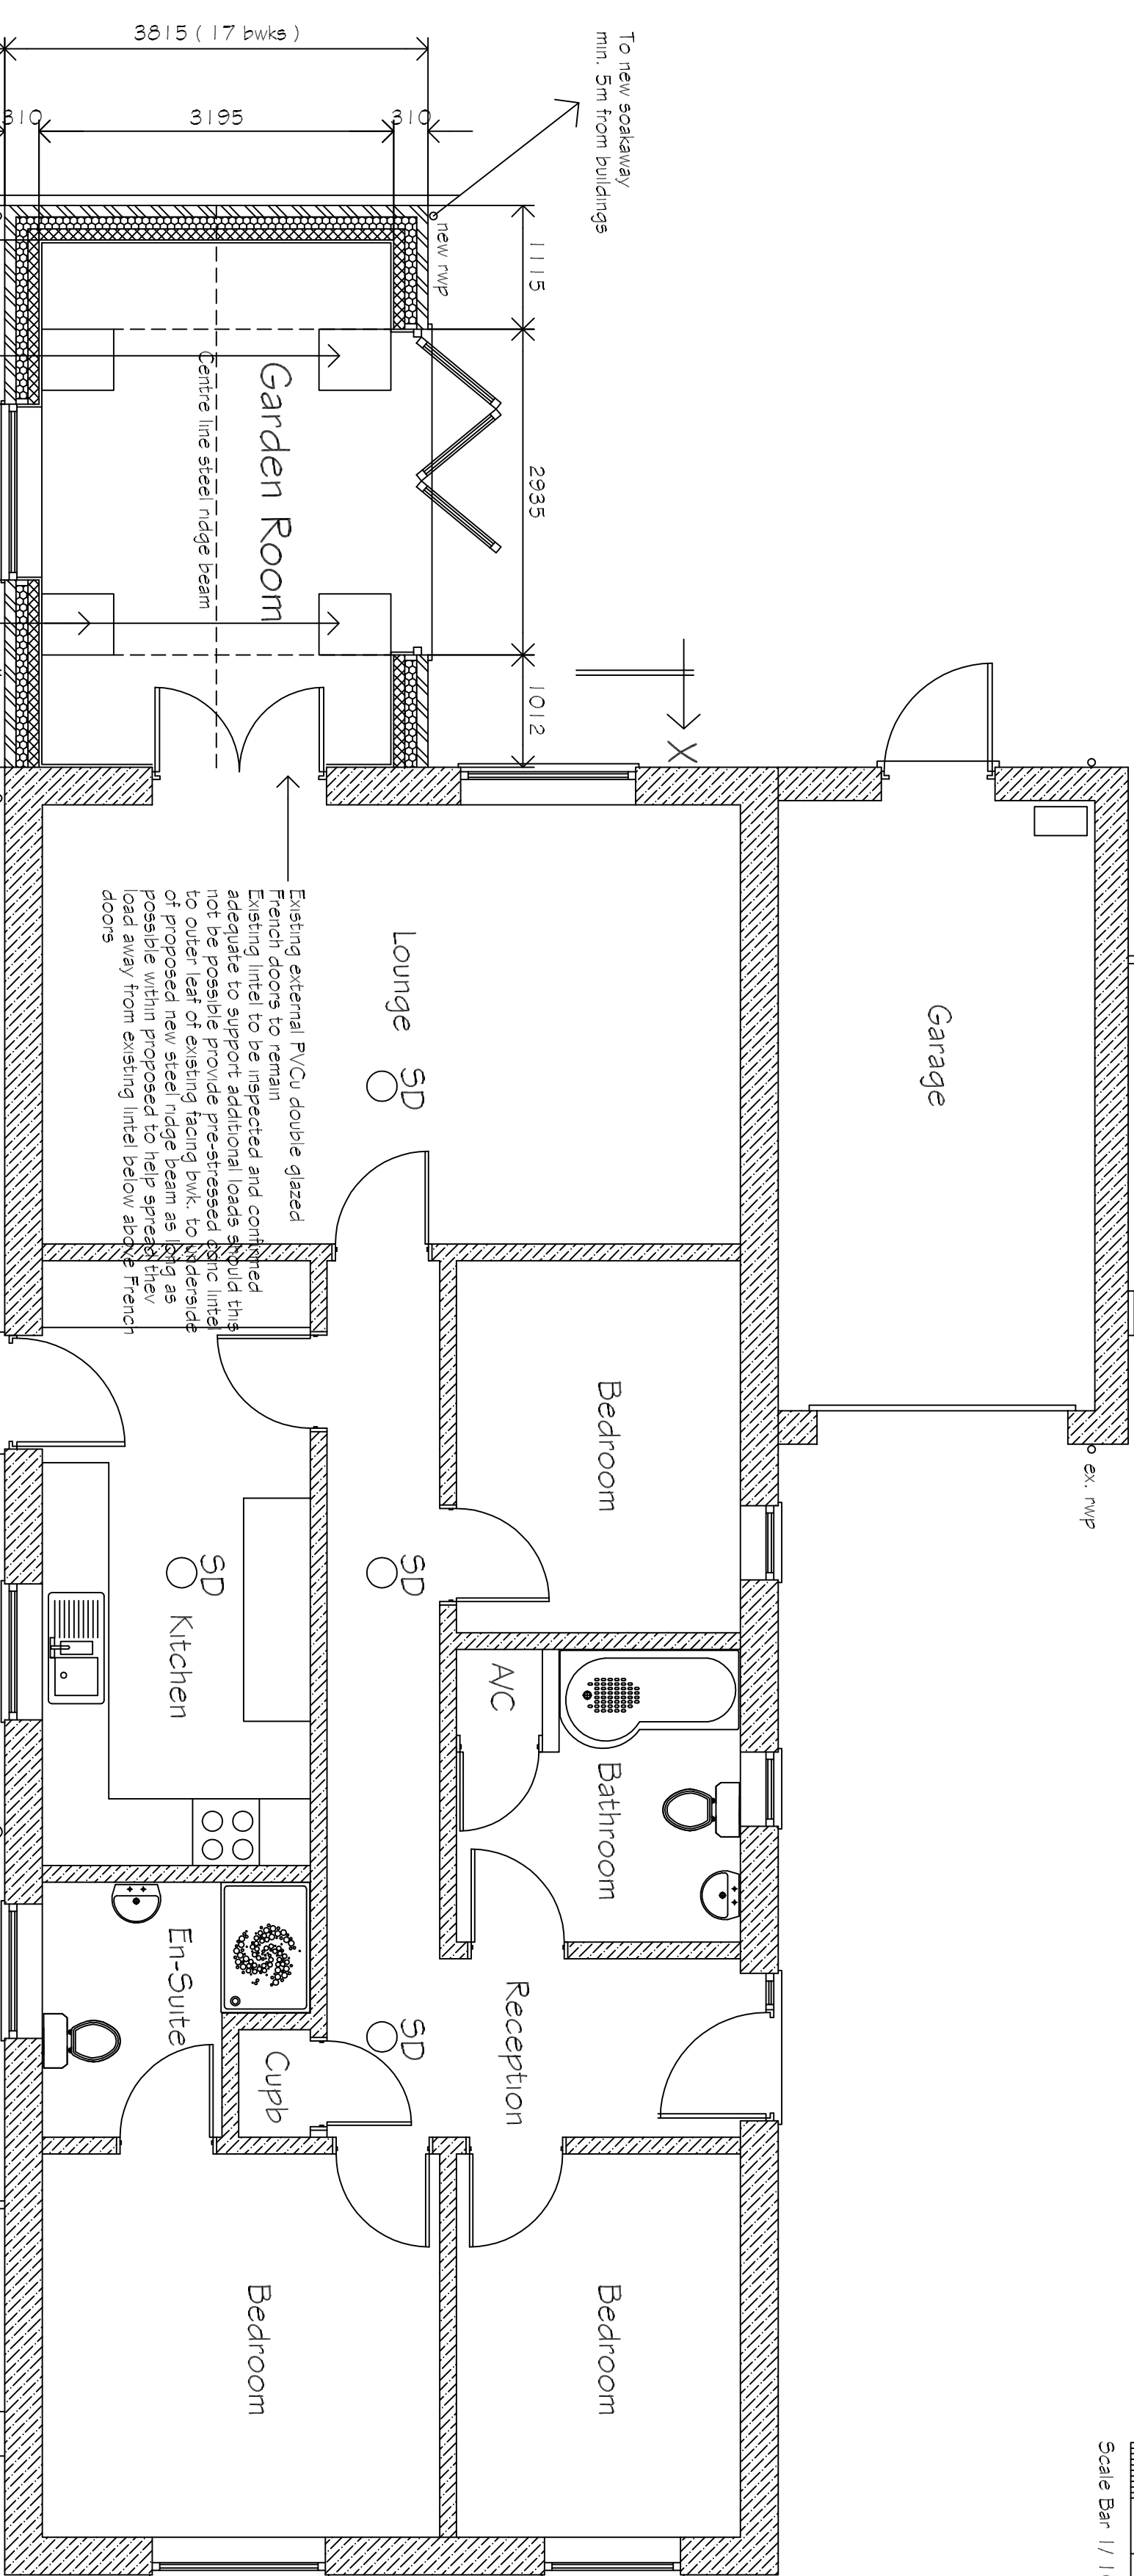

Existing / Proposed Ground Floor Plan

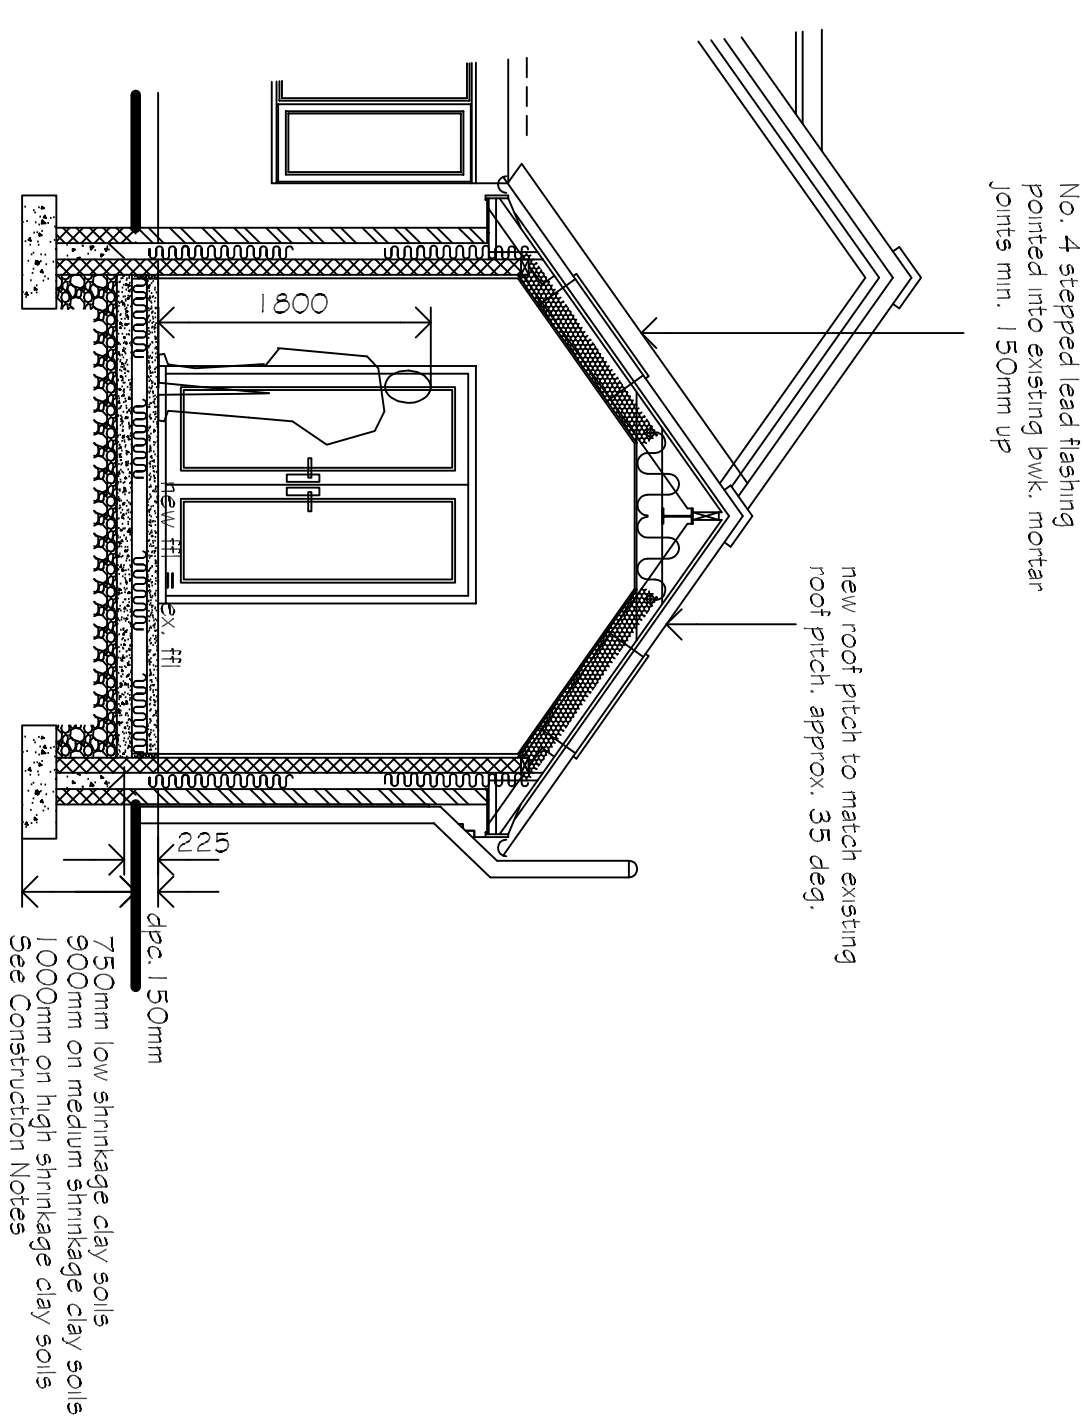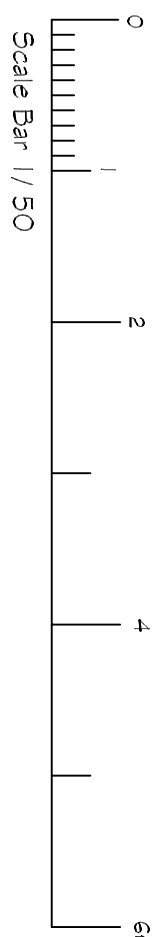

Section X - X

 


REVSIONS		BY	DATE
DRAWN	MJW	DATE	2/25/22
SCALE	1 / 50	CHECKED	

CUSTOMER Mr. & Mrs C. Scott
 2A The Grasse
 Pinchbeck
 Spalding
 Lincs
 PE11 3RS

Proposed single storey rear extension to existing dwelling

DETAILS

Existing / Proposed Floor Plans & Elevations

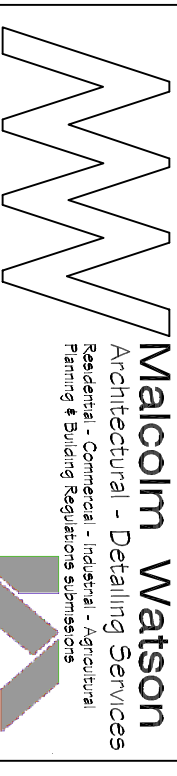

13 Wimmerley Way, Pinchbeck, Spalding, Lincs. PE11 3RY
Tel / Fax: 01775 767650
email: mjw@wimmerley.com



LABCO

DRWG No. 638/1/2022