
BLOCK PLAN 1/500

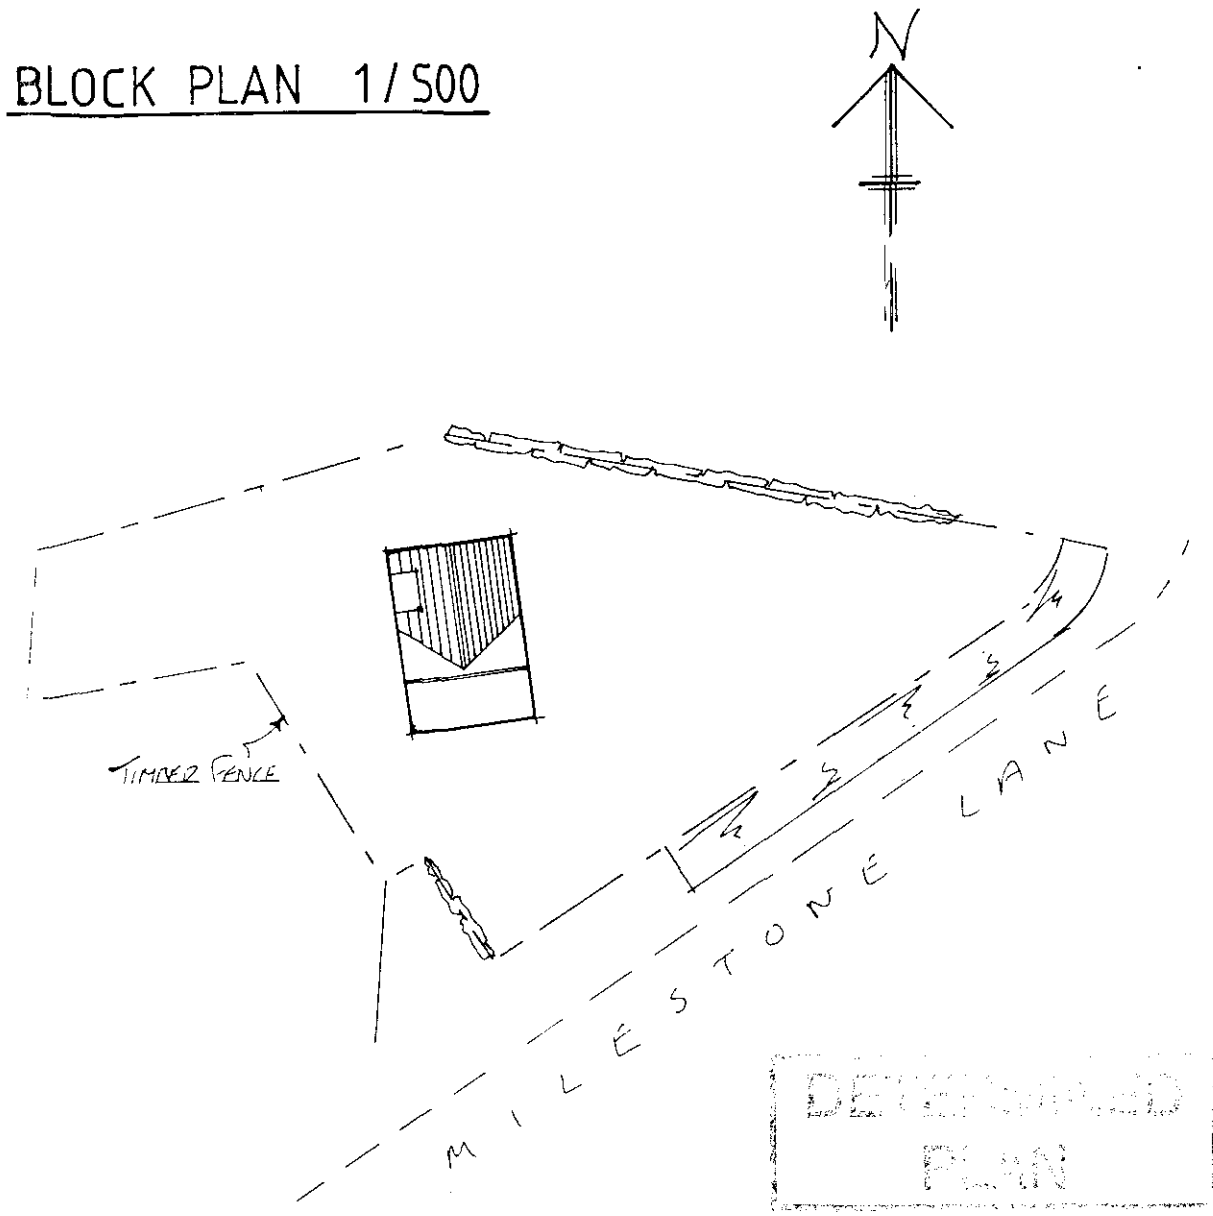


DETACHED PLAN

SHDC
Planning & Development
17 MAY 2002
Ref 0592/02

PROPOSED EXTENSION ABOVE EXISTING FLAT ROOF GARAGE TO FORM NEW BEDROOM & BATHROOM
FOR
MR & MRS EYETT


MAY 2002	1/50 1/100

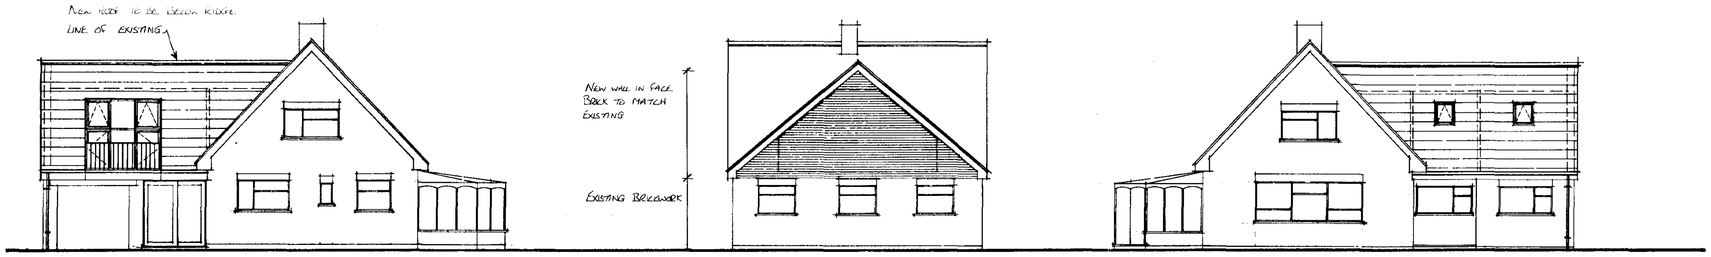


EAST ELEVATION

NORTH ELEVATION

WEST ELEVATION

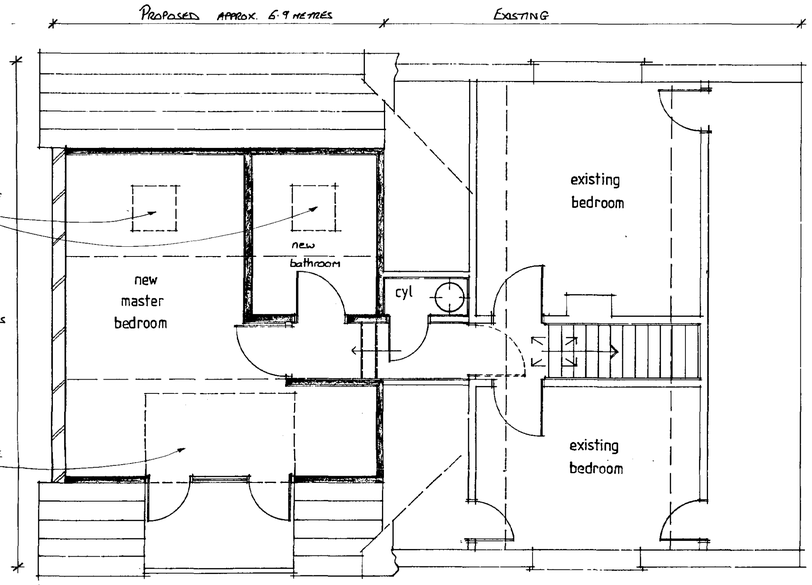

FIRST FLOOR PLAN

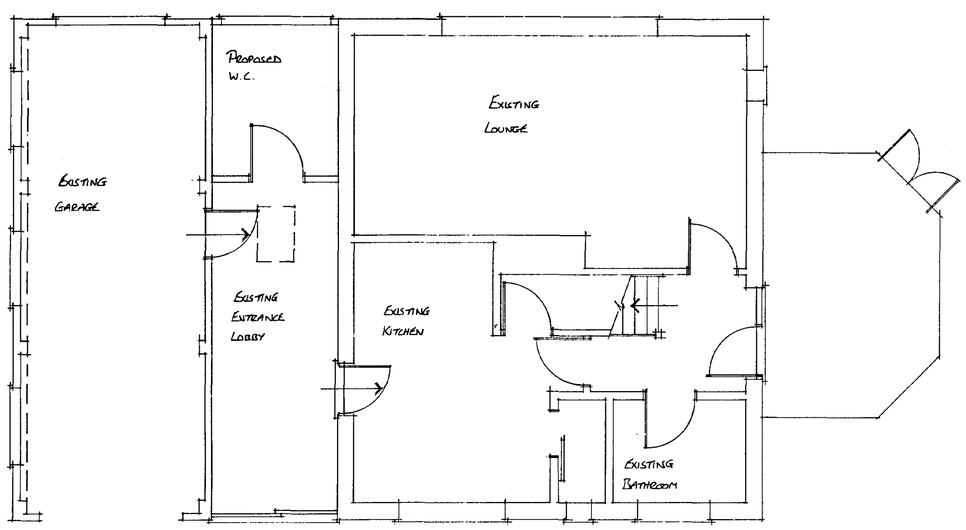

GROUND FLOOR PLAN

DETERMINED PLAN

Planning Development
17 MAY 2002
Ref 0592/02

PROPOSED EXTENSION ABOVE EXISTING FLAT ROOF GARAGE TO FORM NEW BEDROOM & BATHROOM
FOR
MR & MRS EYETT

MAY 2002 | 1/50 1/100