
LARKFLEET LTD

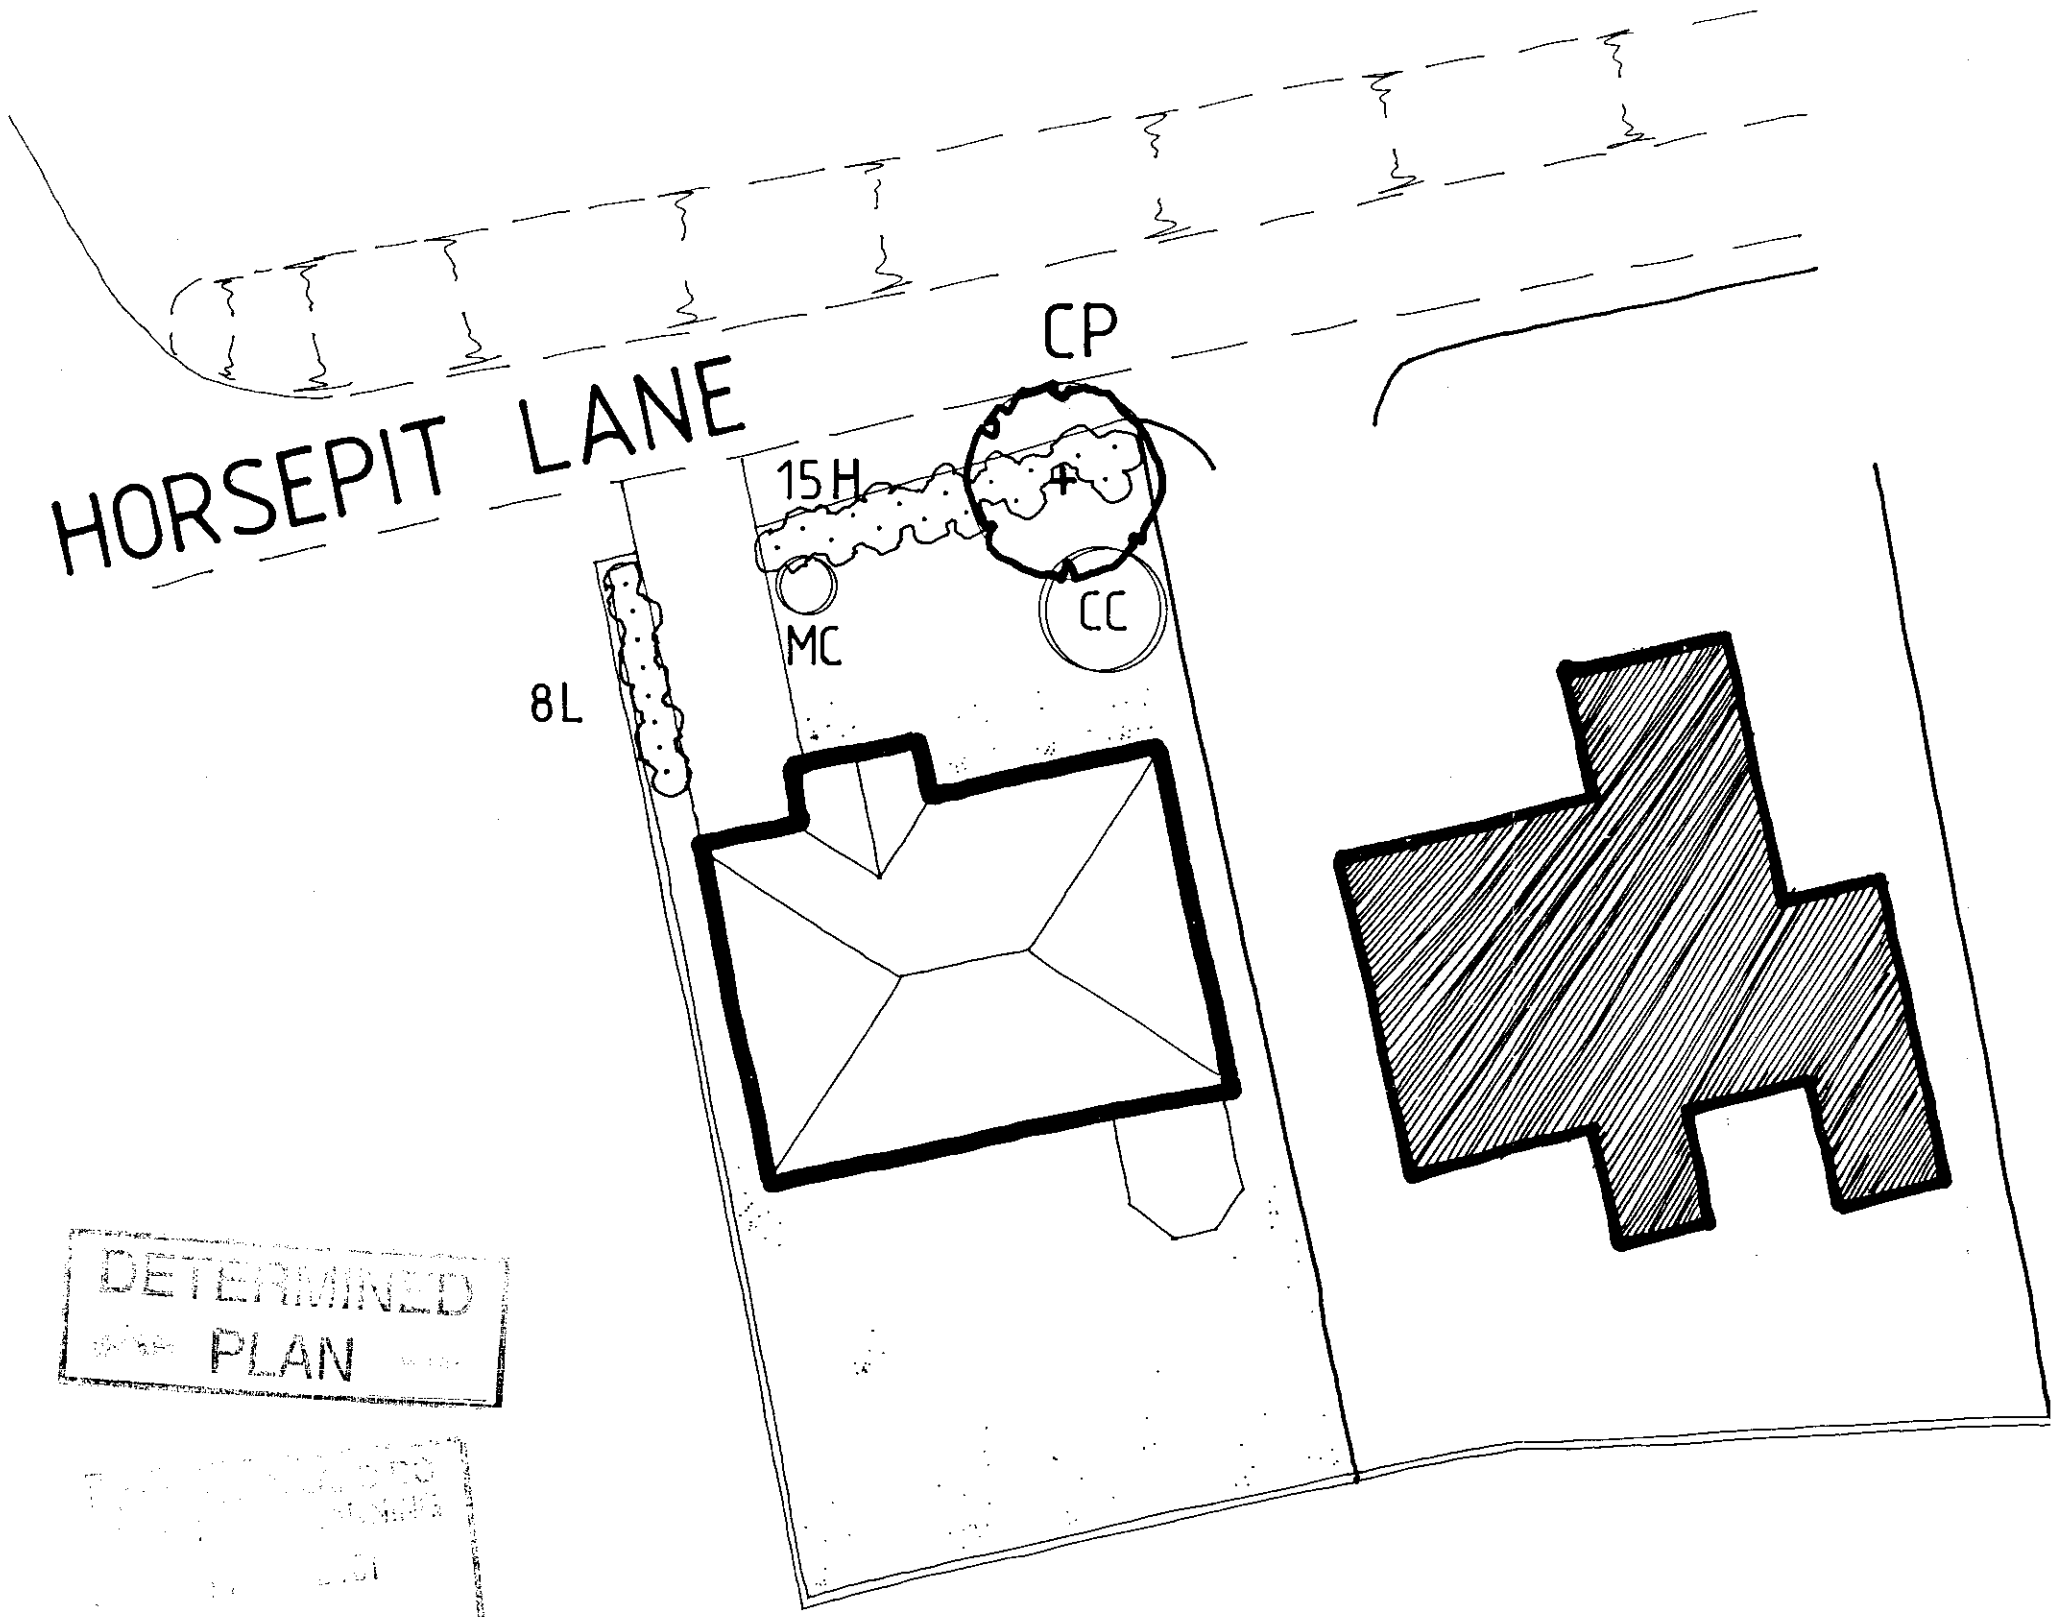

DETERMINED
PLAN
05/04/01

PLANTING SCHEDULE

TREES

No	Ref	Species	Size/Specification
1	CP	Crataegus prunifolia	8-10/ Standard

SPECIMEN SHRUBS

No	Ref	Species	Size/Specification
1	CC	Cotoneaster 'Cornubia'	10L container grown/80-100
1	MC	Mahonia media 'Charity'	10L container grown/80-100

SHRUBS

No	Ref	Species	Size/Specification	Planting Density
15	H	Hypericum 'Hidcote'	3L container grown /30-40	750 cs
8	L	Lavandula angustifolia 'Hidcote'	3L container grown /20-30	750 cs

PLANTING NOTES:

Tree to be adequately staked and tied and fitted with a spiral guards.

Backfill to tree hole to consist of topsoil and peat free tree planting compost in equal parts, 50 gms Enmag and 5 gms P4 moisture retention crystals well mixed throughout.

LANDSCAPE DETAILS

PROPOSED BUNGALOW, HORSEPIT LANE, PINCHBECK

DWG No 456-LD1 Scale 1:200 May 2001

Chartered Town Planners

Chartered Landscape Architects

rdc

Robert Doughty Consultancy Limited

32 High Street, Helpringham, Sleaford, NG34 0RA Tel: (01529) 421646 Fax: (01529) 421358