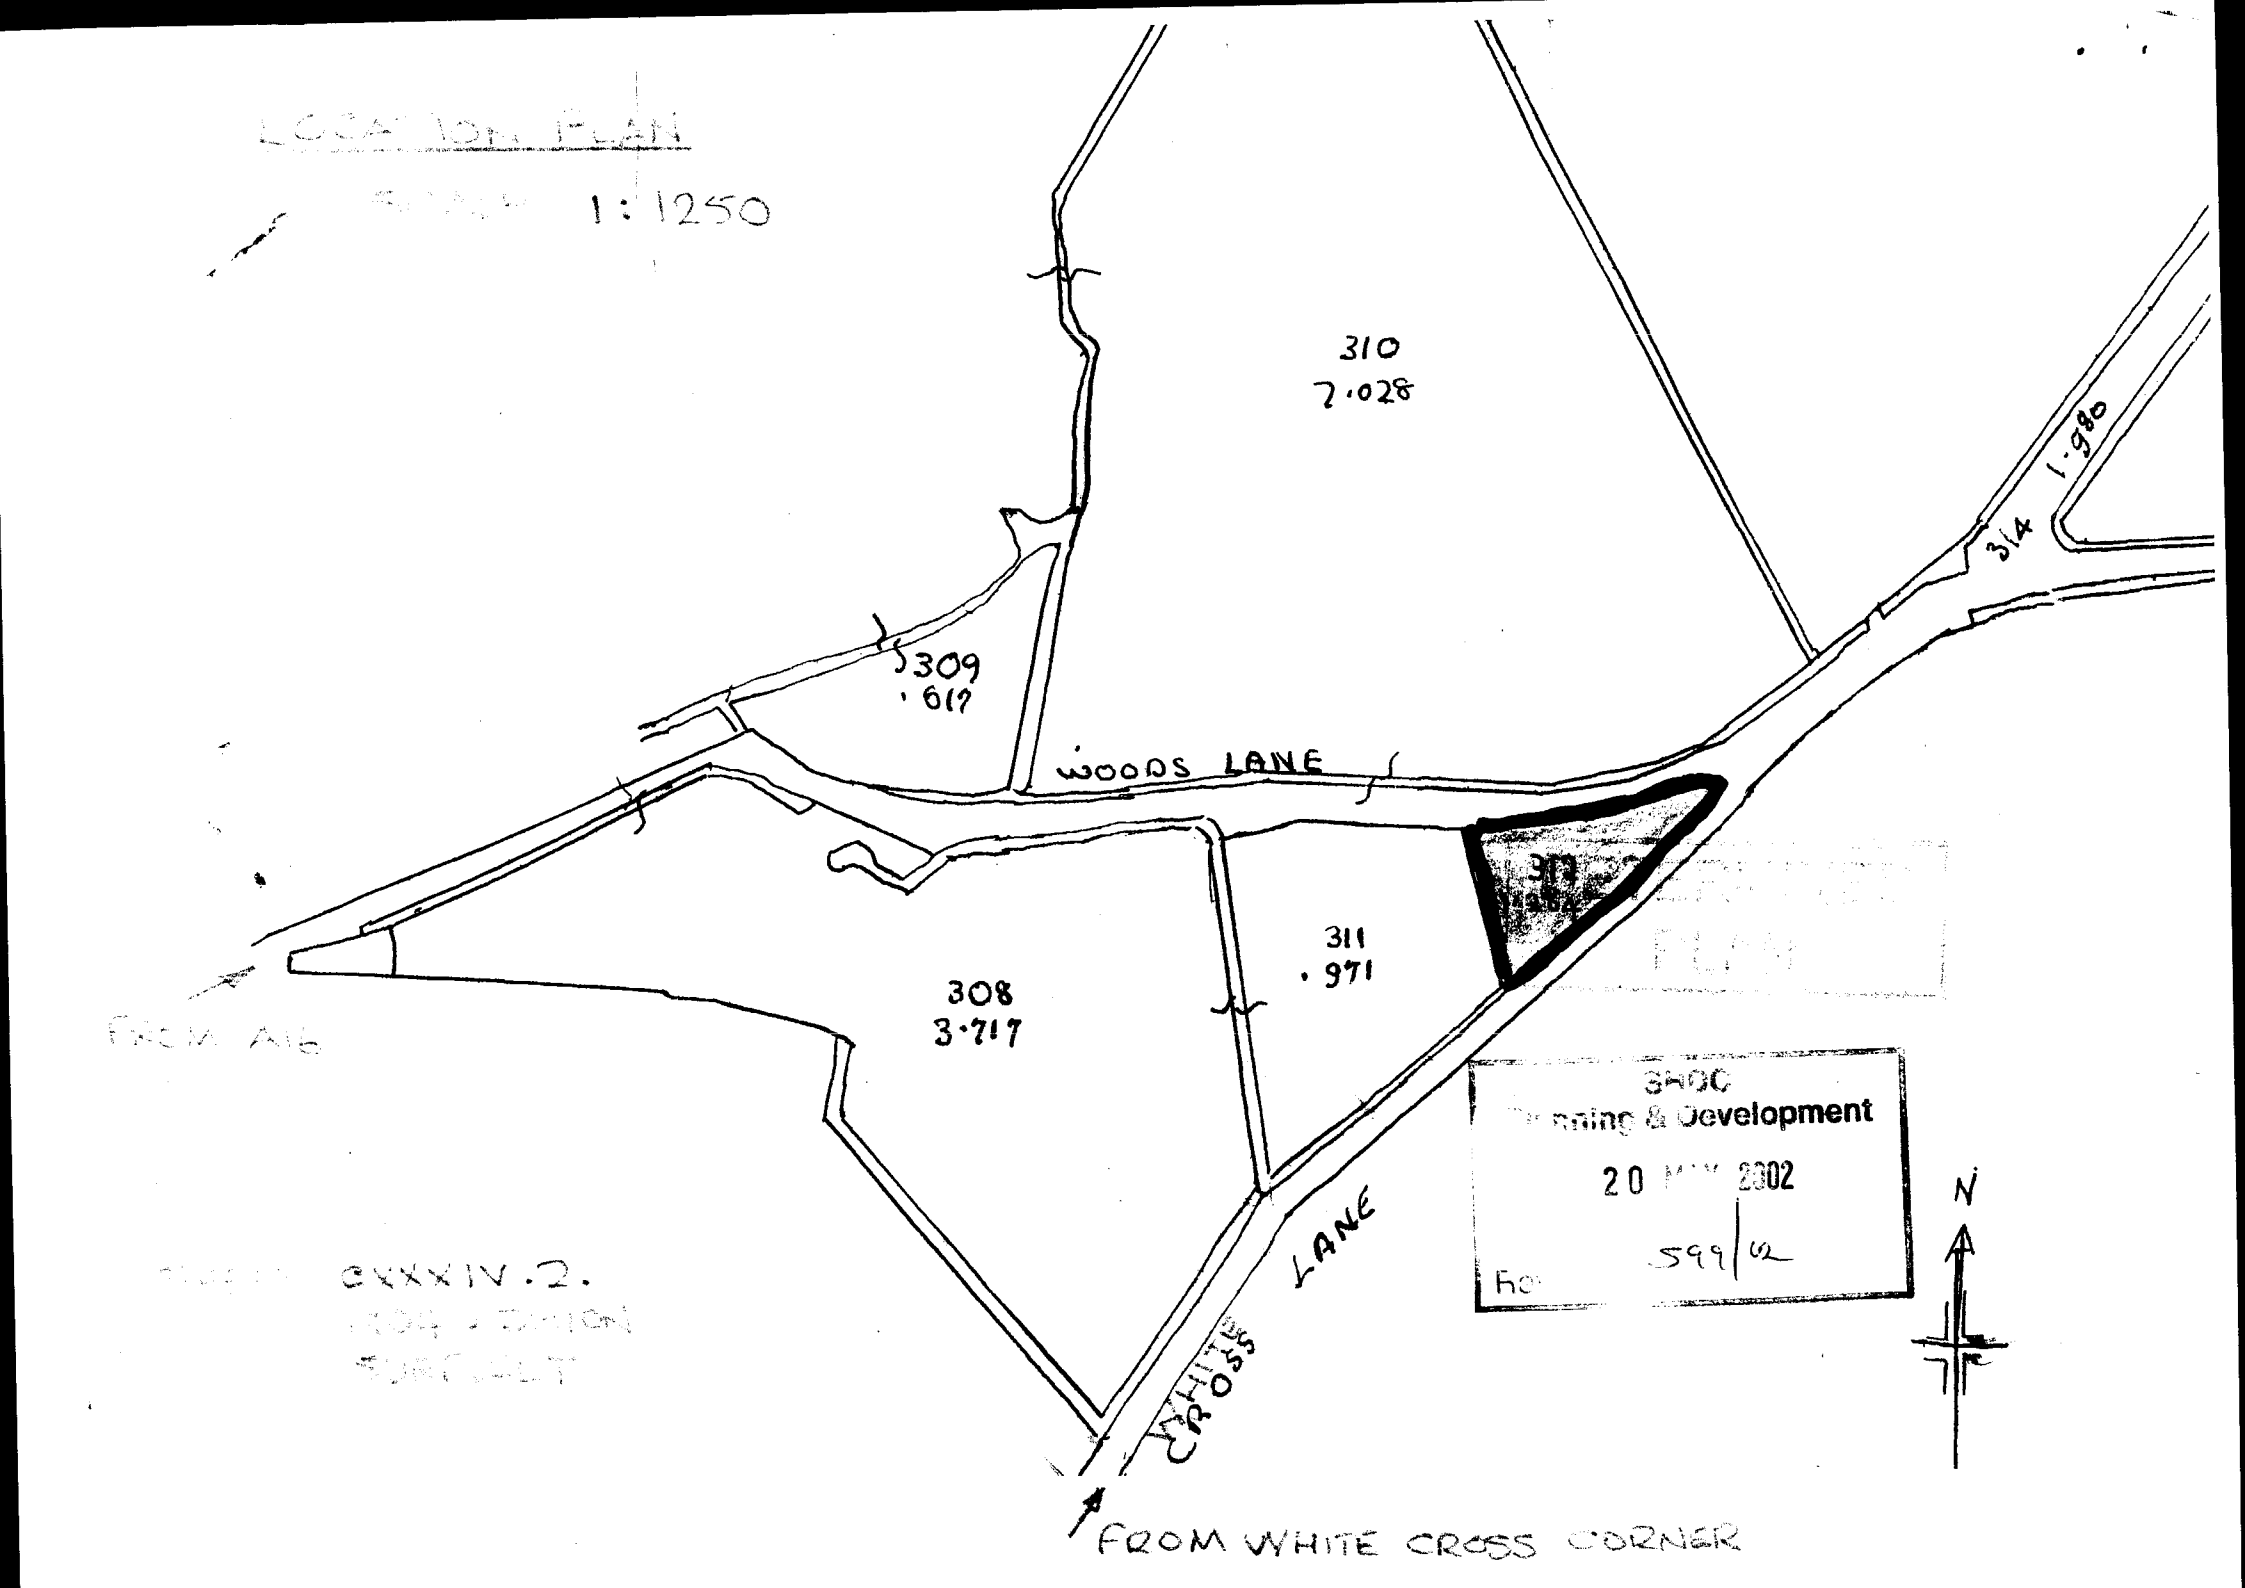
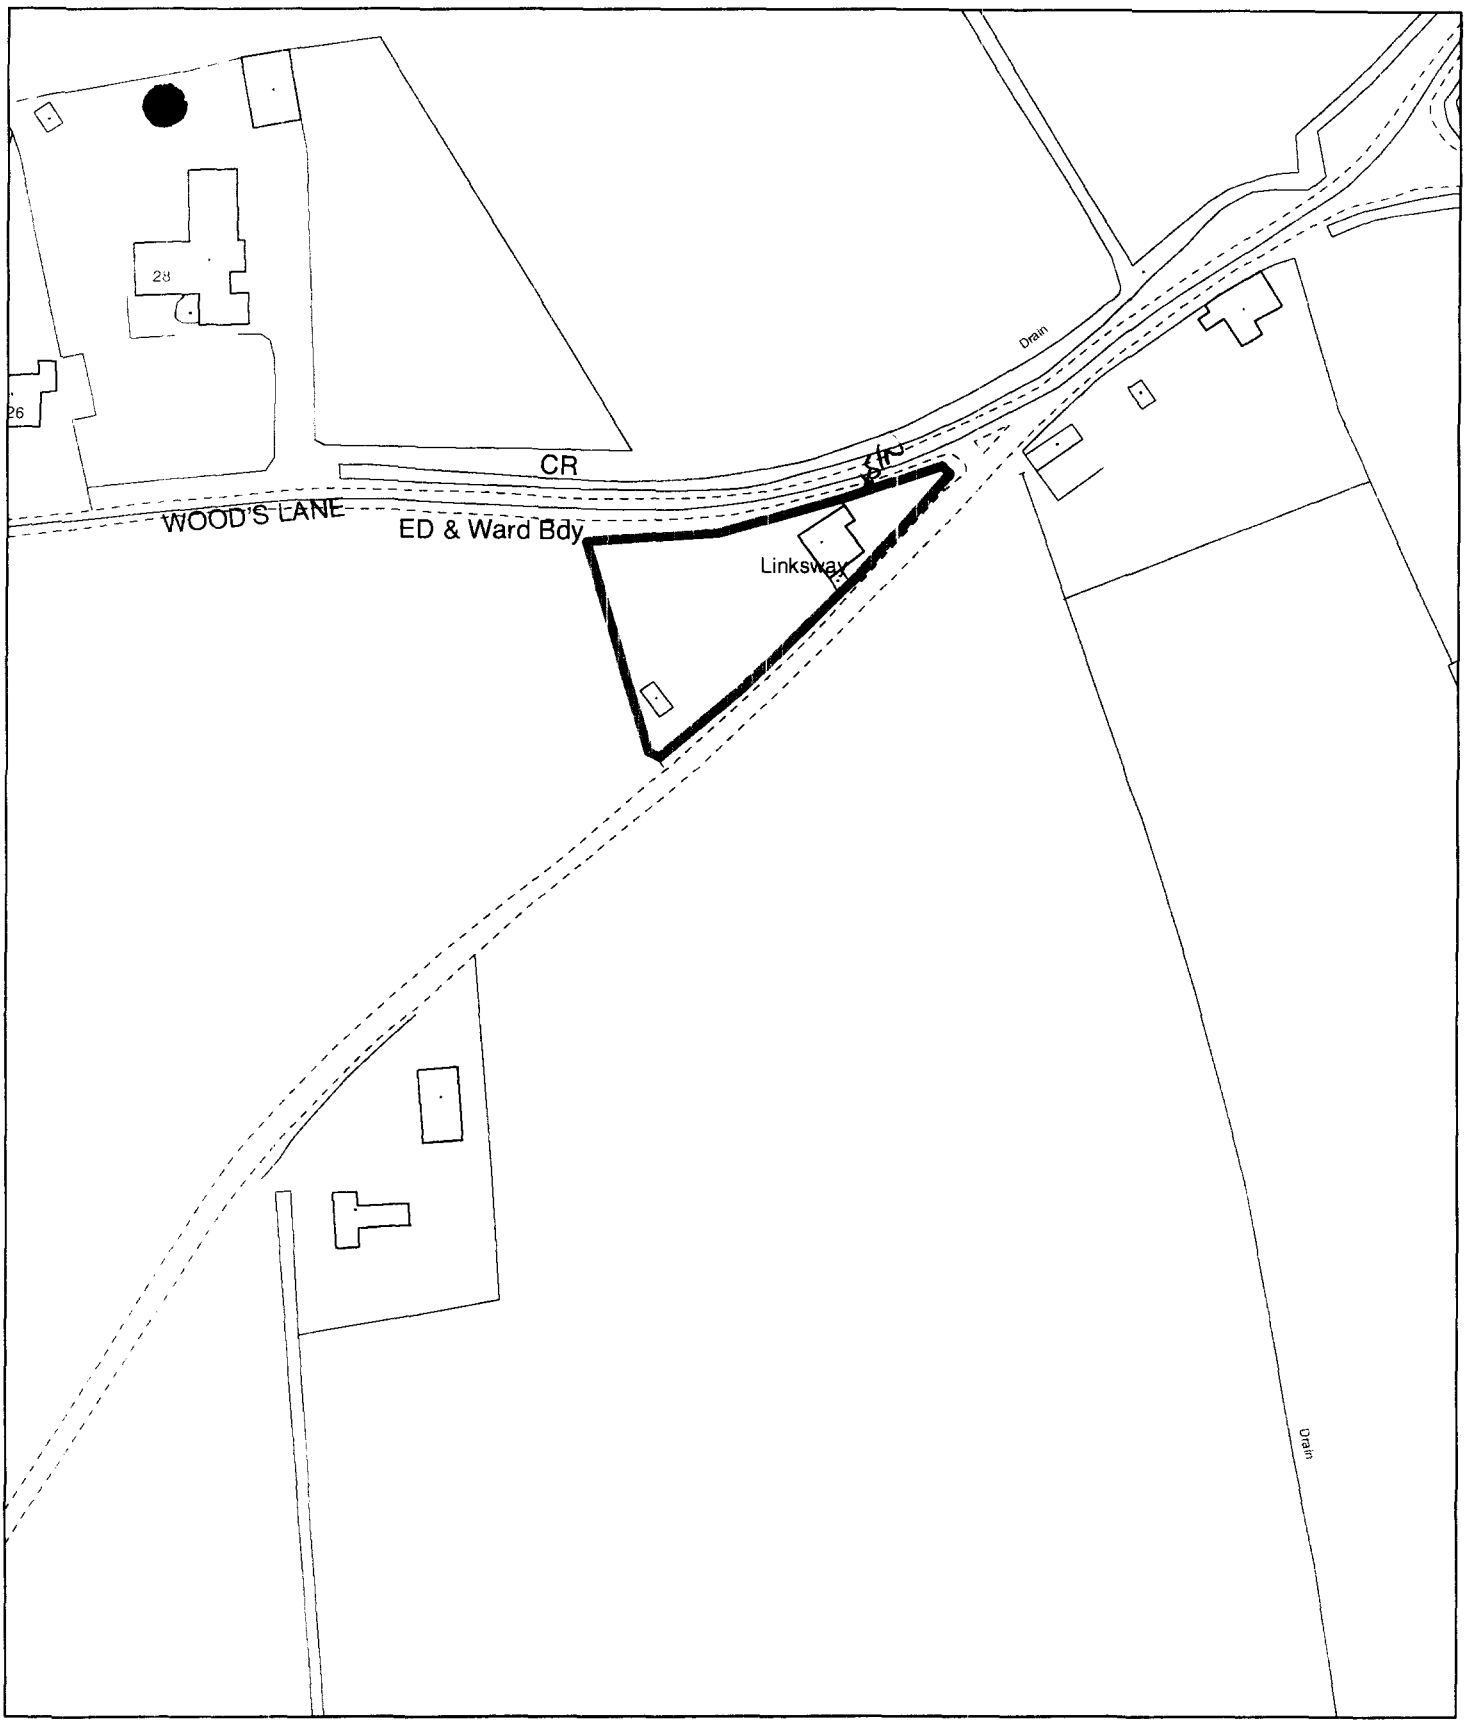

LOCATION PLAN
1:1250
310
7.028
309
.617
WOODS LANE
314
1.980
308
3.717
311
.971
WHITE CROSS LANE
FROM WHITE CROSS CORNER
SHDC
Planning & Development
20 MAY 2002
599/02
N



Planning Application Location Plan
Ward Member Notification

H14/0599/02

Scale: 1:1250

Planning and Development

Council Offices, Priory Road, Spalding, Lincolnshire
PE11 2XE

PLEASE DO NOT COPY THIS PLAN
This map is reproduced from Ordnance Survey material with permission of Ordnance Survey on behalf of Her Majesty's Stationery Office (c) Crown copyright. Unauthorised reproduction infringes Crown copyright and may lead to prosecution or civil proceedings. South Holland District Council LA079413 2002

N