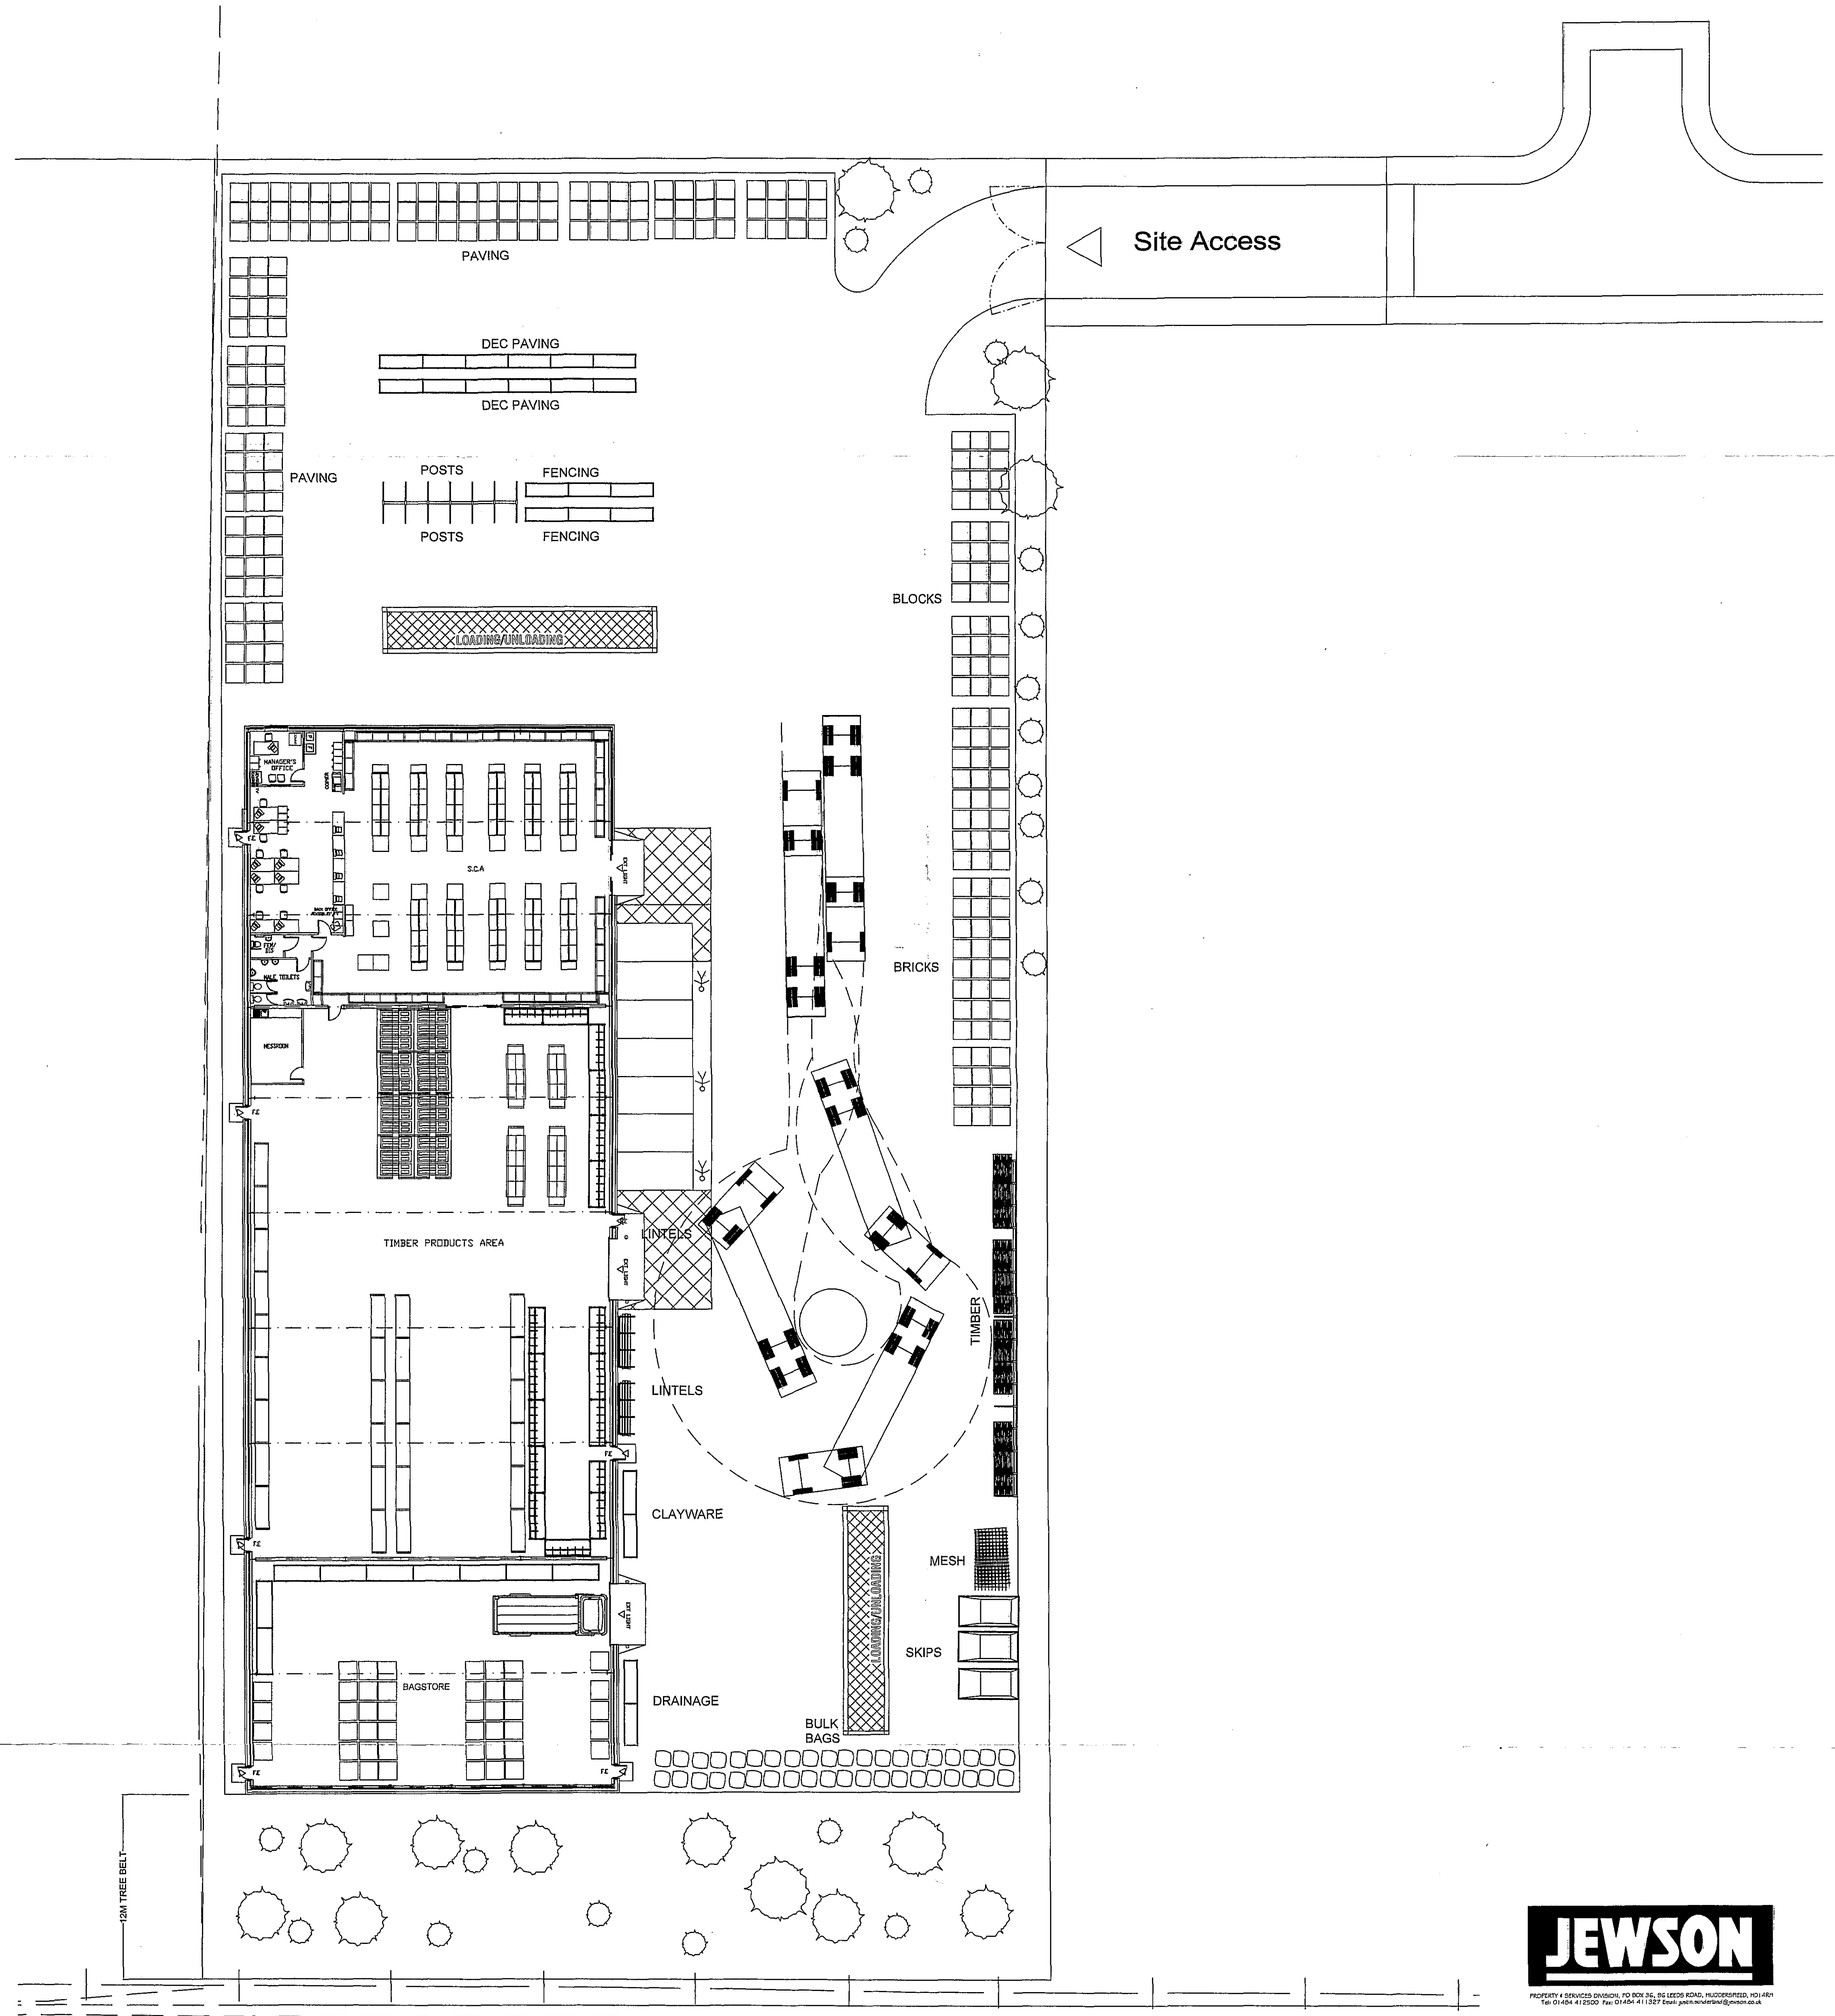


SHDC
PLANNING & DEVELOPMENT
- 2 MAY 2006
Ref. 0599/06

JEWSON

PROPERTY & SERVICES DIVISION, PO BOX 36, BIC LEEDS ROAD, HUDDERSFIELD, HD1 6RH
Tel: 01484 412500 Fax: 01484 411327 Email: jpdn.nrkirkland@jewson.co.uk

SCHEME **B**

SPALDING

RECEIVED
02 AUG 2005
DETERMINED PLAN

BRANCH: SPALDING
WARDENTREE PARK
WARDENTREE LANE
SPALDING
BRANCH No: ---
DATE: JULY 05'
SCALE: 1:200
DRAWN BY: M.L
DRAWING No: SP002