

COPYRIGHT


COPYRIGHT OF THIS DRAWING BELONGS TO LINDUM GROUP LIMITED AND ITS SUBSIDIARY AND ASSOCIATED COMPANIES AND NO PART THEREOF MAY BE REPRODUCED OR UTILISED IN ANY WAY WHATSOEVER WITHOUT THE PRIOR WRITTEN CONSENT OF LINDUM
NO DIMENSIONS ARE TO BE SCALED FROM THIS DRAWING
USE FIGURED DIMENSIONS ONLY

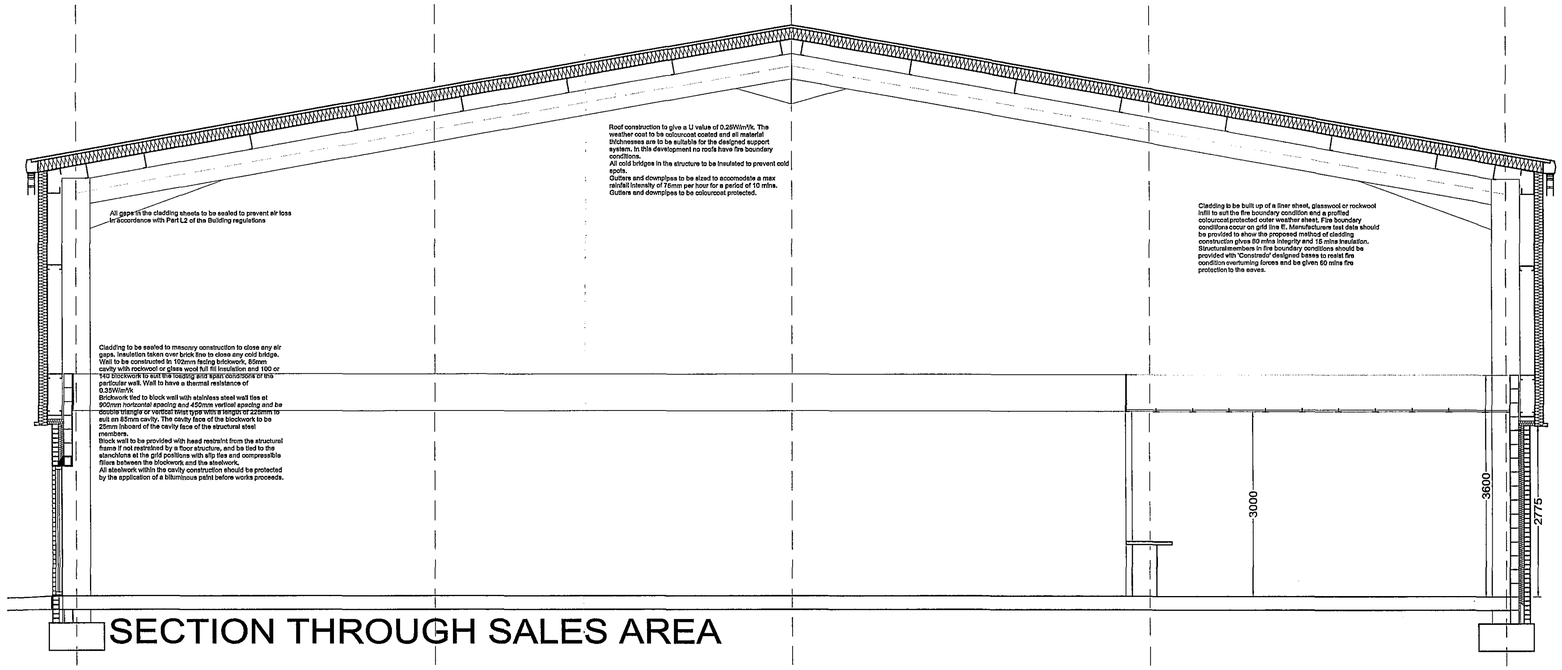

SECTION THROUGH SALES AREA

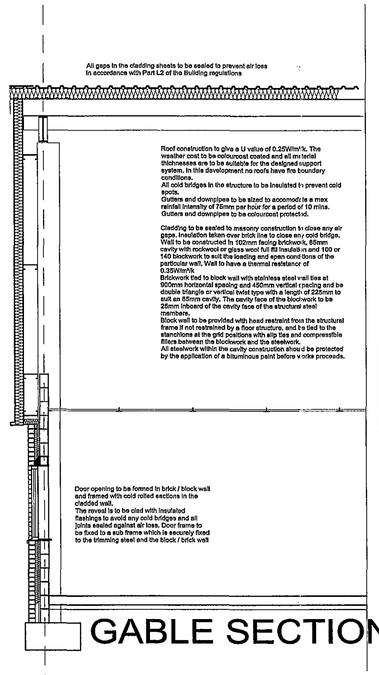


GABLE SECTION

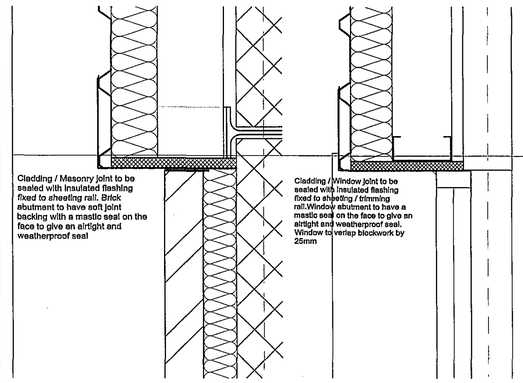


Brick / Cladding Junction

Cladding / Window Head Junction

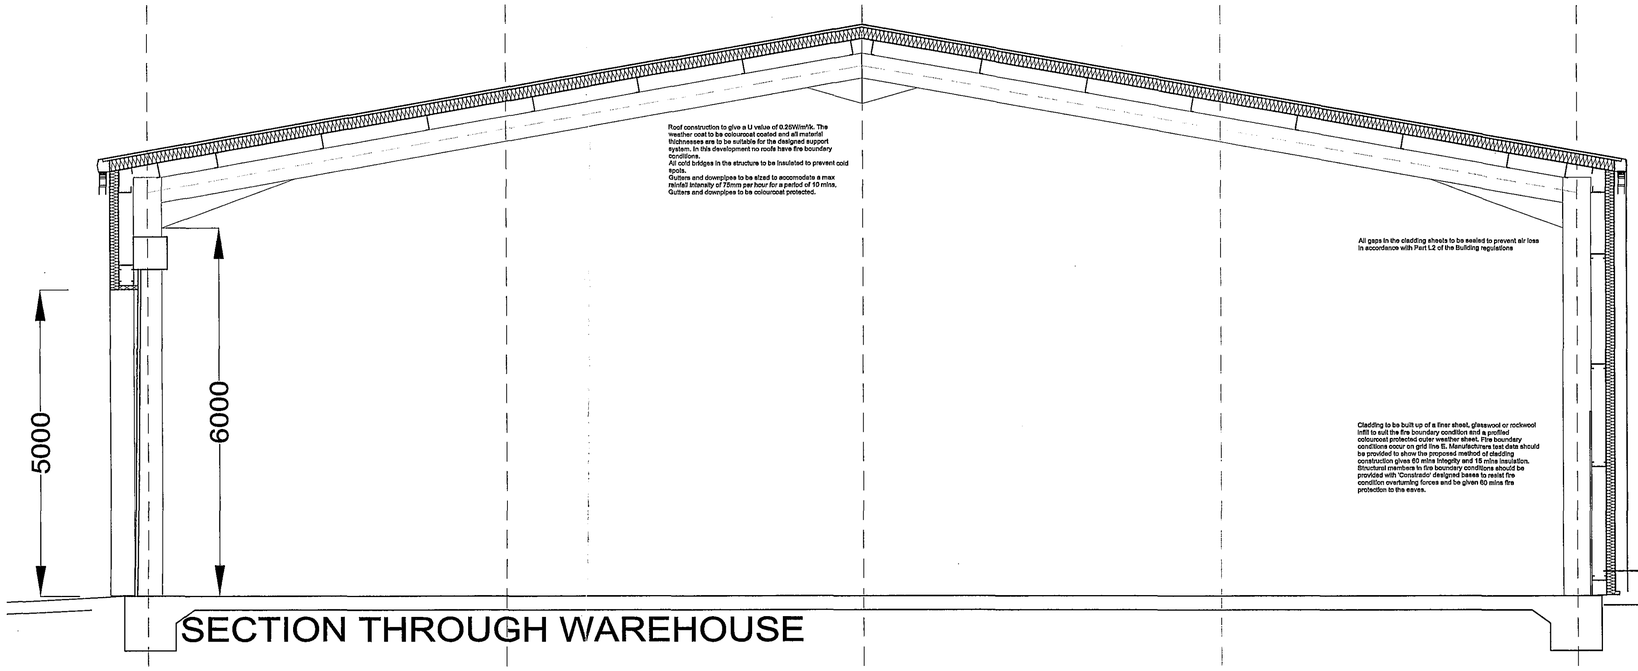

SECTION THROUGH WAREHOUSE

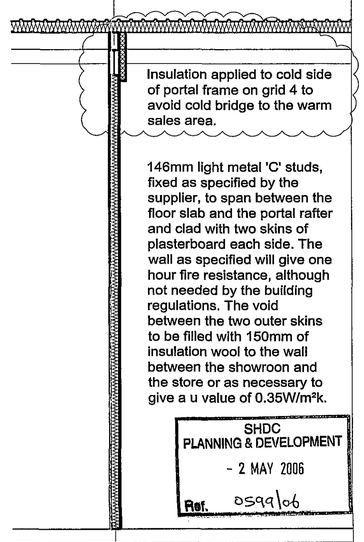

SHDC
PLANNING & DEVELOPMENT
- 2 MAY 2006
Ref. 0599/06

SALES / WAREHOUSE DIVISION

Jewson Ltd, Wardentree Park, Spalding

B : 27/04/06 : Material junction details added.
A : 14/03/06 : Panel door replaced by roller shutter
/ : 12/01/06 : Construction Issue

DESIGN

Lindum Business Park, Station Road
North Hykeham, Lincoln LN6 3QX
Tel: (01522) 500300
Fax: (01522) 852221
E - Mail: design@lindumgroup.co.uk

Client
JEWSON LTD

Project
Proposed New Unit
Wardentree Park
Spalding

Drawing Title
BUILDING SECTIONS

Date	Scale
January 2006	1/50
Drawn By: Ian Turnell	Client Ref
Drawing Number: 25-0129 / 400	Revision: B

DETERMINED PLAN